



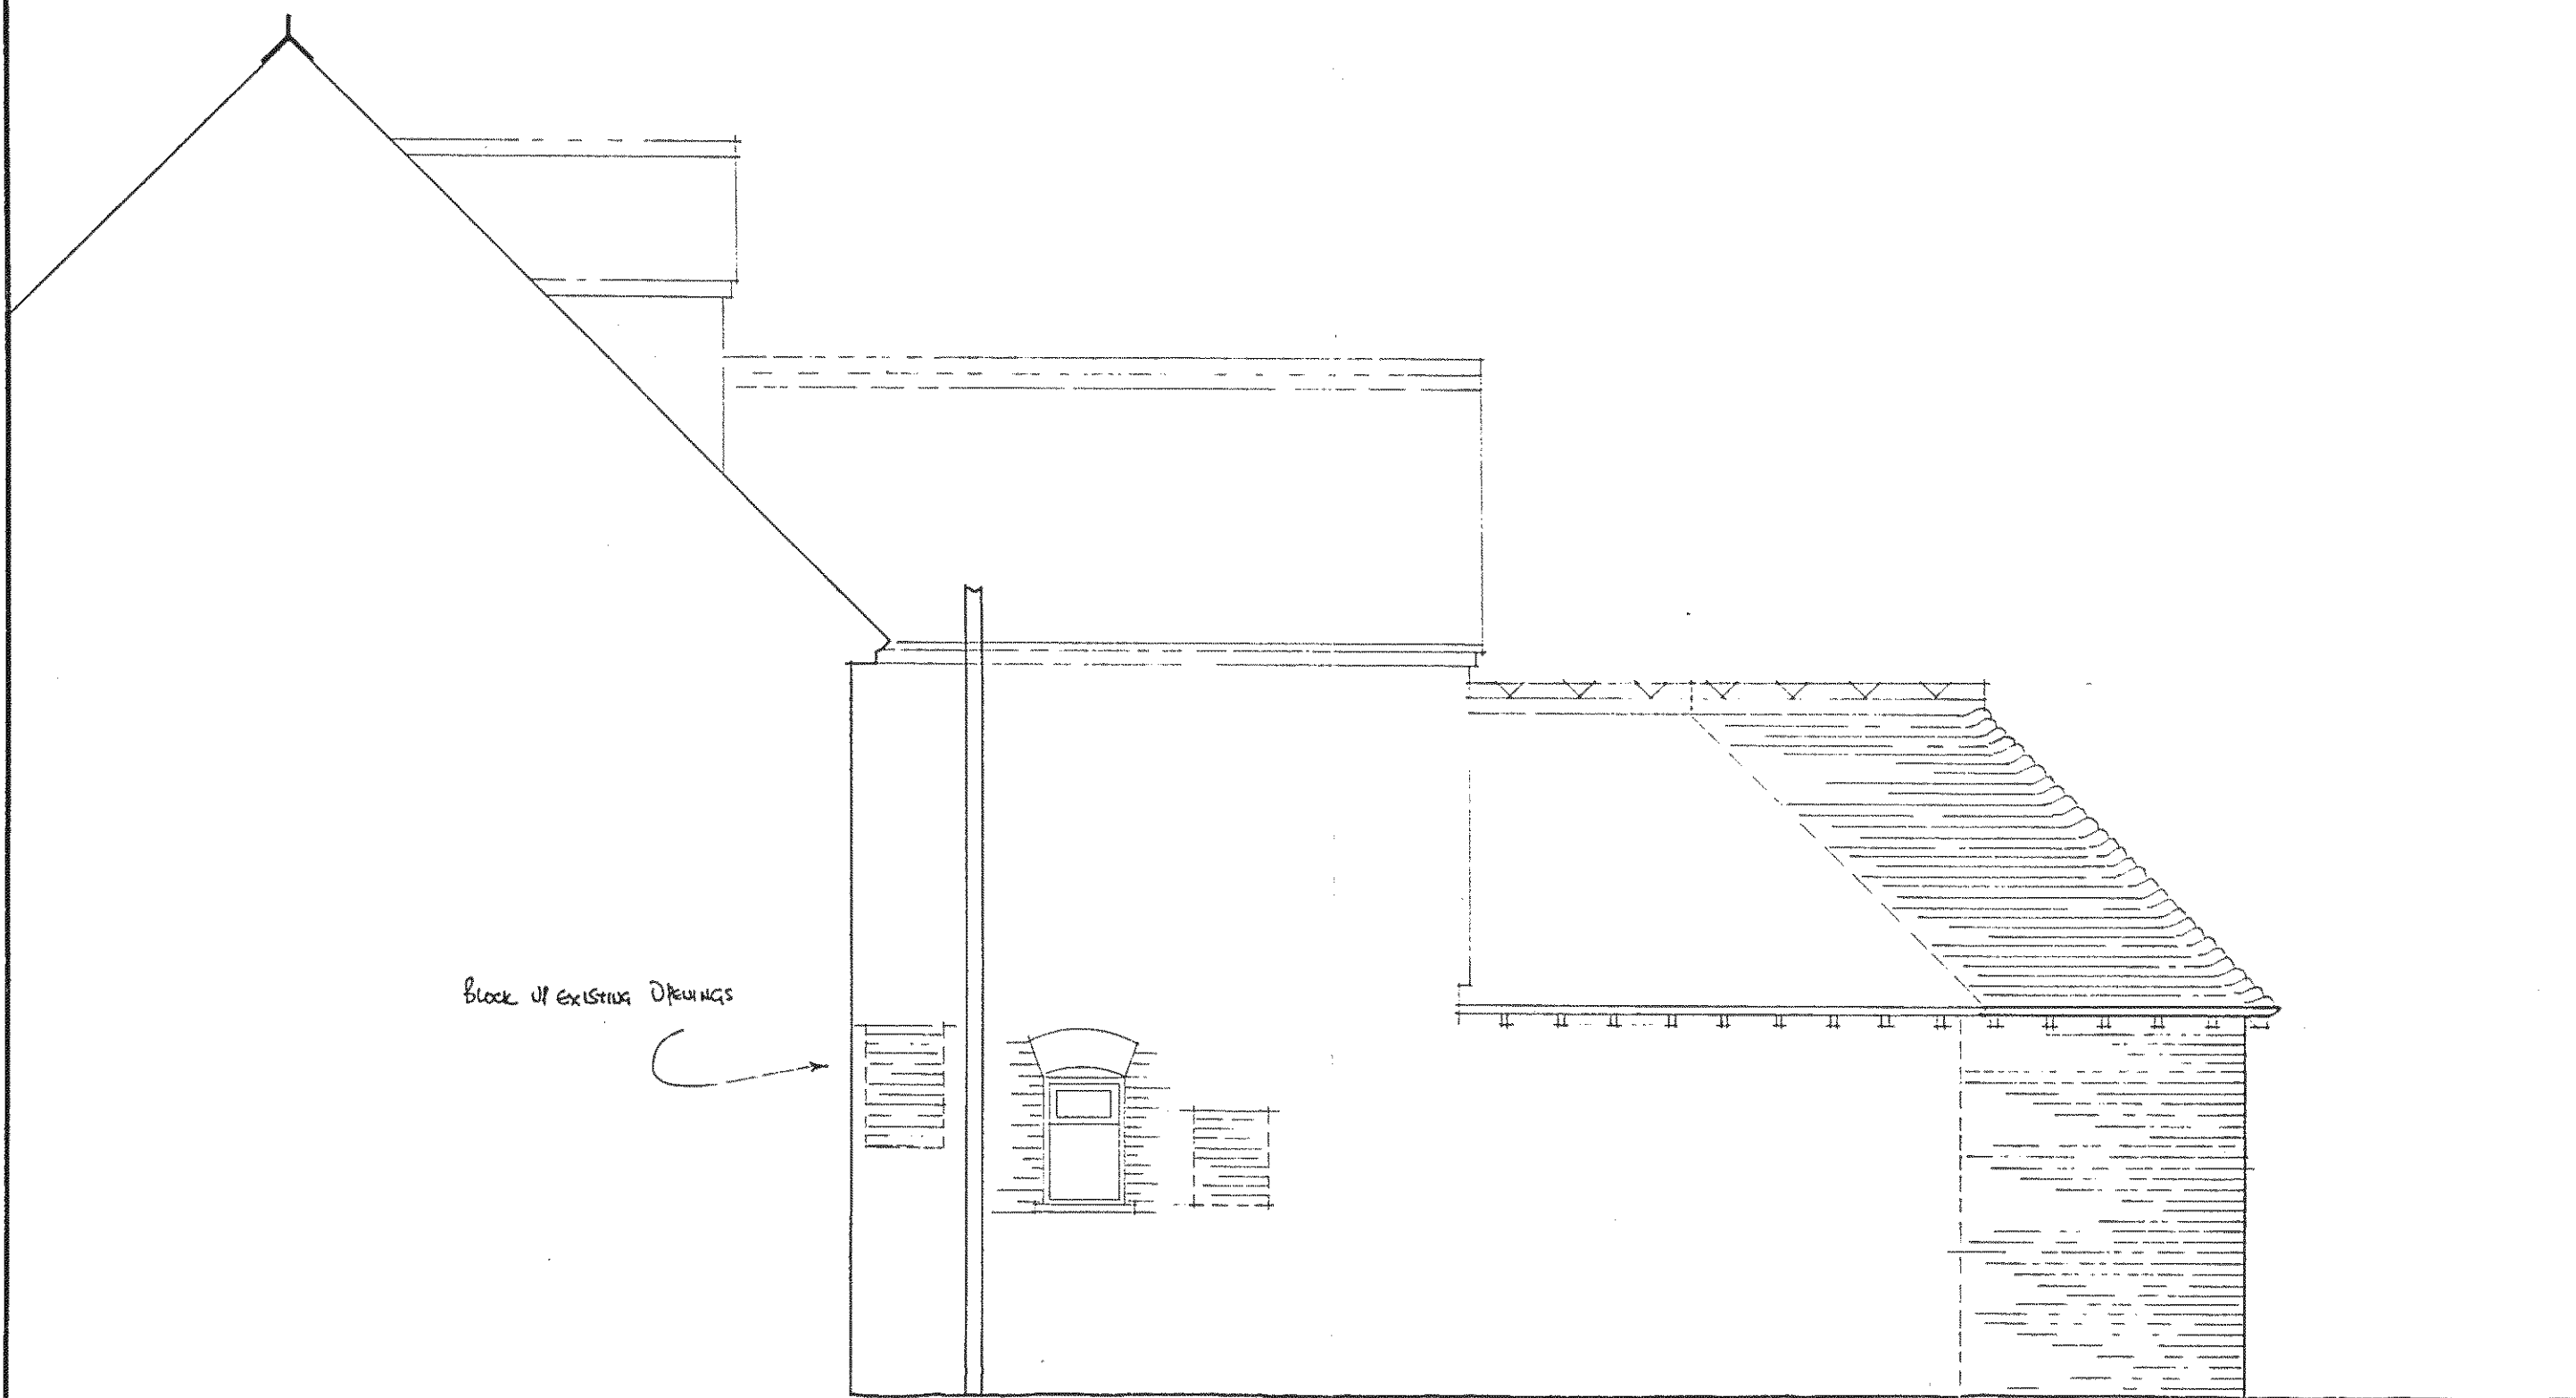


SIDE ELEVATION ~ AS. PROPOSED.

(APPROVED UNDER APPLICATION No. LU/181/08.)

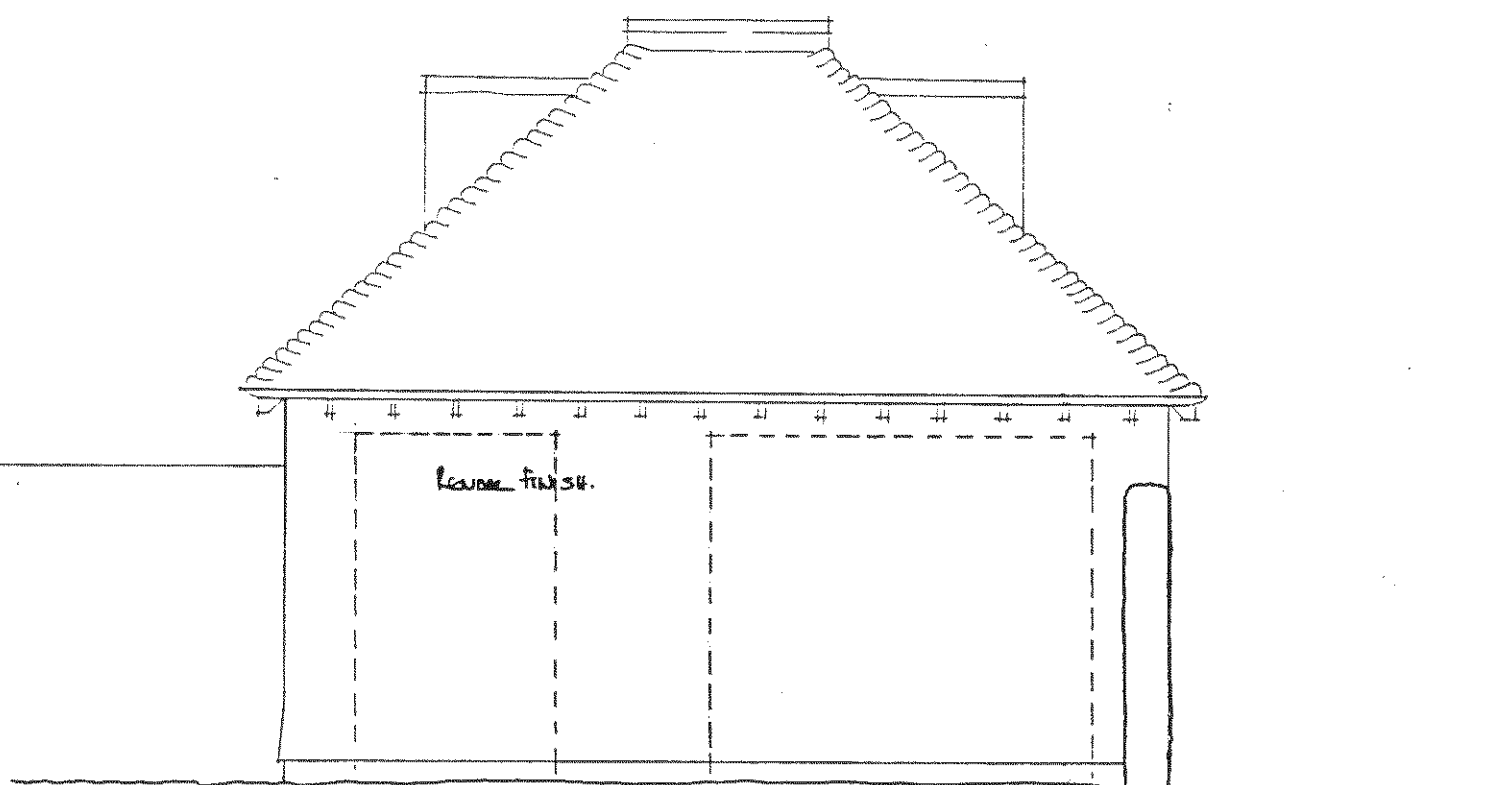

GARAGE ~ SIDE ELEVATION

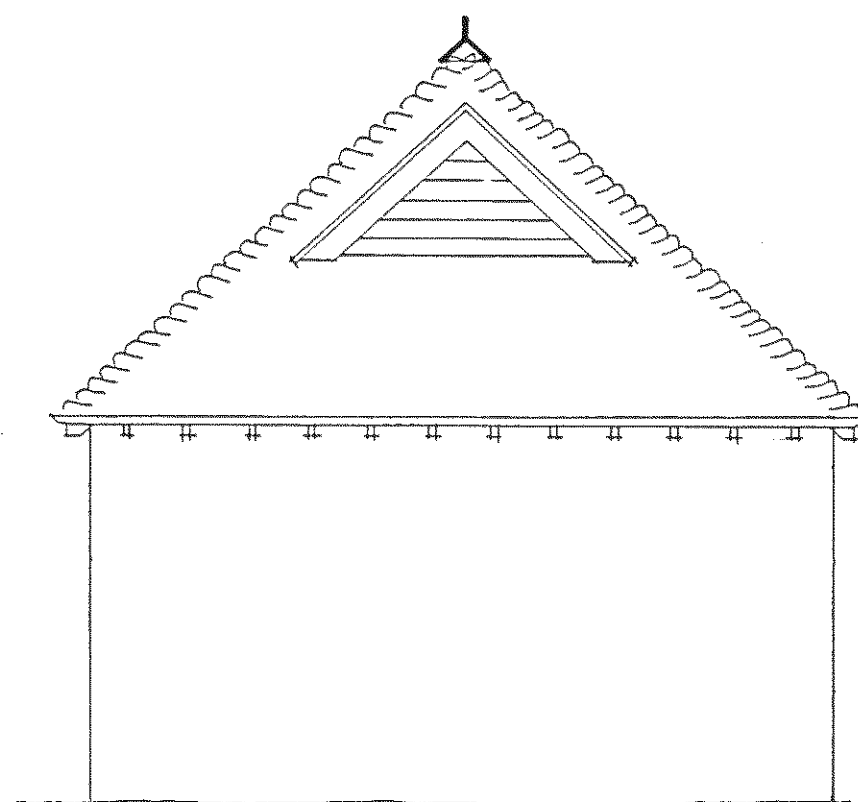

REAR ELEVATION ~ AS. PROPOSED.
(NO. ALTERATIONS.)

PROPOSED CONVERSION OF EXISTING SHOP TO FORM 2 NO ONE BEDROOM FLATS
2, QUEEN STREET, LITTLEHAMPTON, WEST SUSSEX.
FOR.

LEVITT & QUINN .442

SCALE: 1:50

MAY 2008

No. 4/09/03.

Clive fish

BUILDING & DESIGN CONSULTANT

'CENARTH' 17 NIMBUS CLOSE, BEAUMONT PARK.

LITTLEHAMPTON, WEST. SX. BN17 6RX.

TEL:- (01903.) 732942