


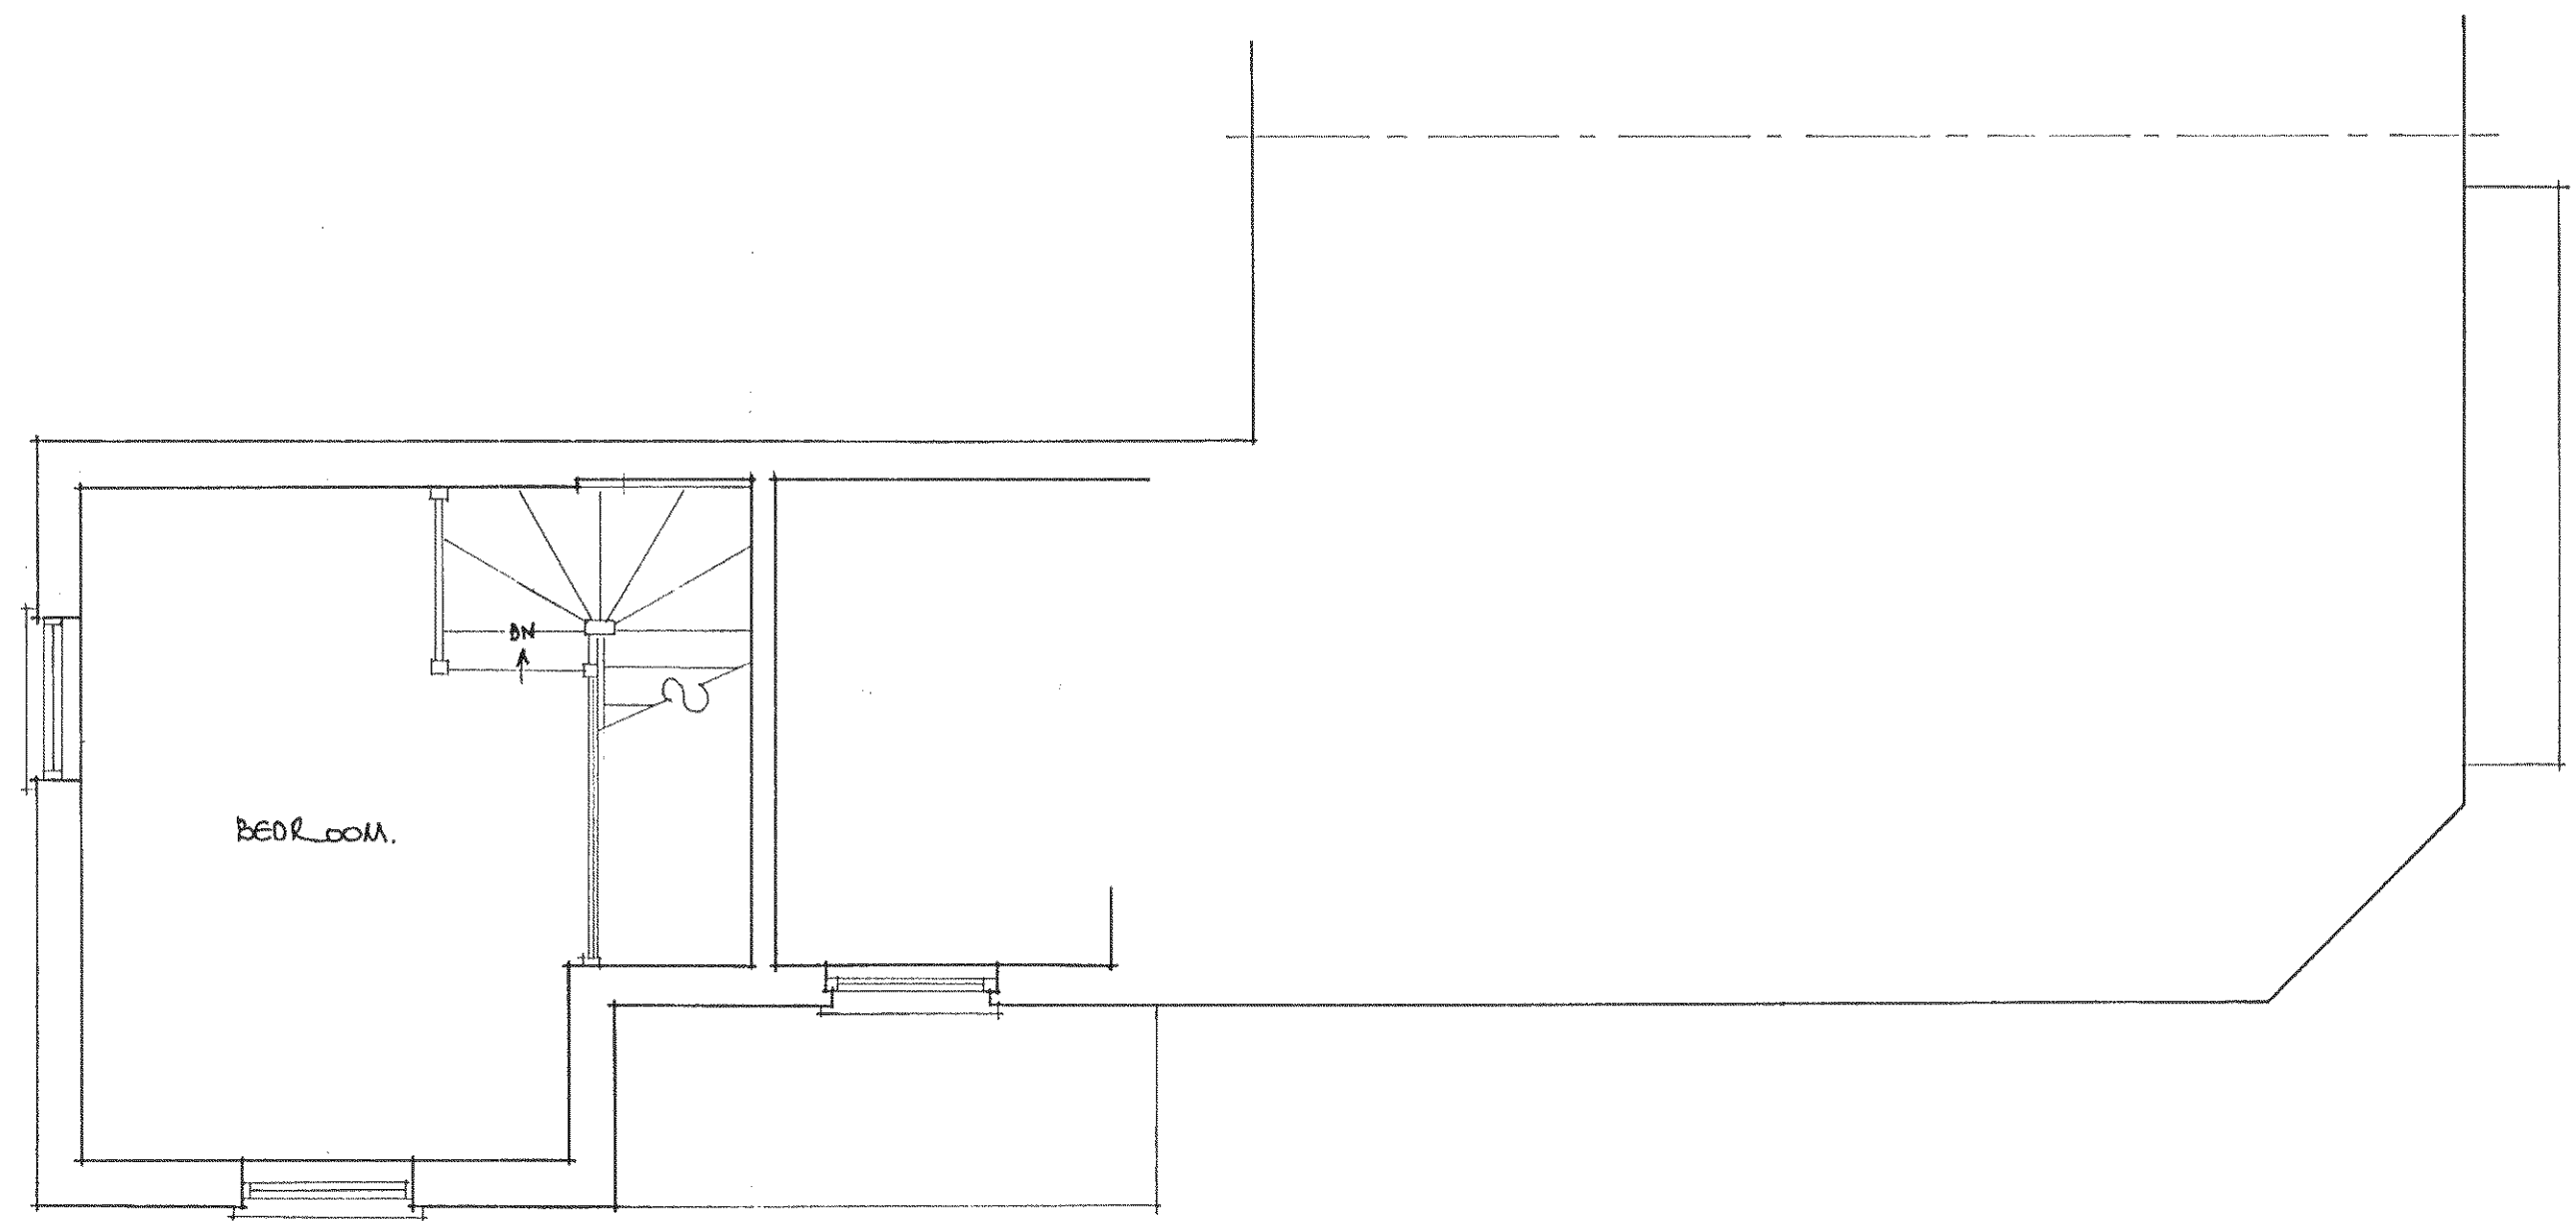

FIRST FLOOR PLAN ~ As PROPOSED.

2, QUEEN STREET, LITTLE HAMPTON, WEST SUSSEX.

LEVETT & QUINN.

(FIRST FLOOR PLAN ~ As. PROPOSED.)

SCALE 1:50

OCTOBER 2013. No. 4/03/41.

Clive fish

BUILDING & DESIGN CONSULTANT
CENARTH
17 NIMBUS CLOSE
BEAUMONT PARK
LITTLE HAMPTON
WEST SUSSEX.
BN17 6RX.

TEL:- (01903) 732942

DRAWN BY:- C.R.FISH.