
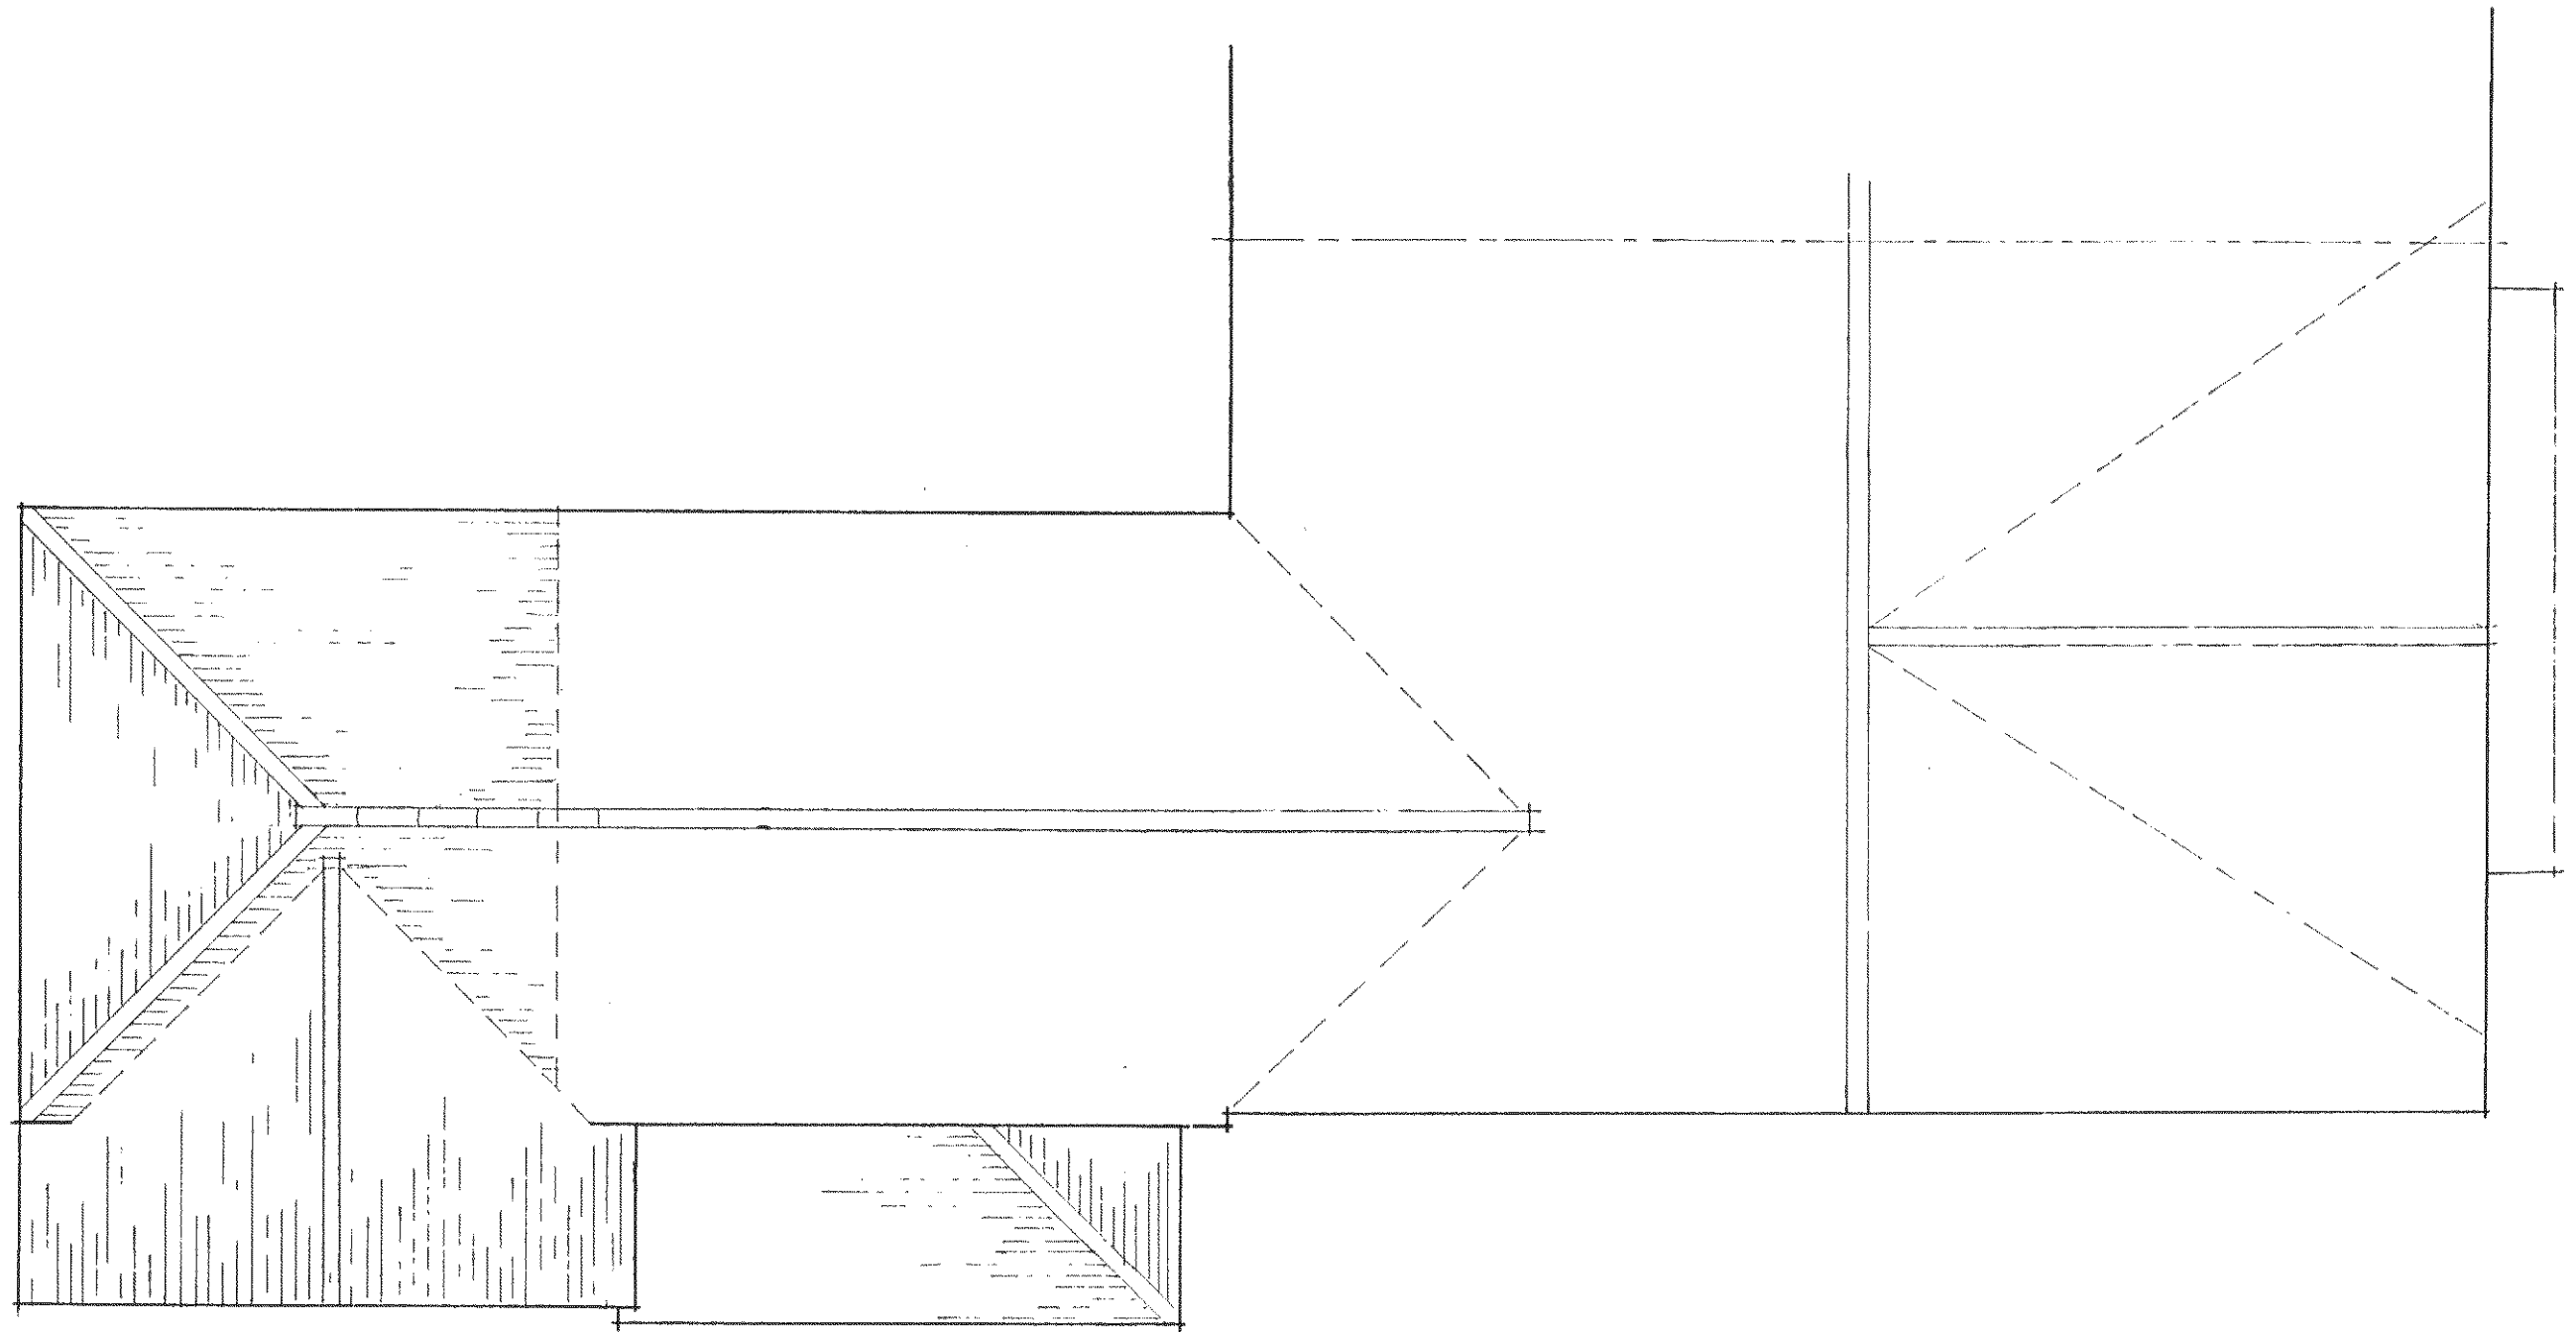


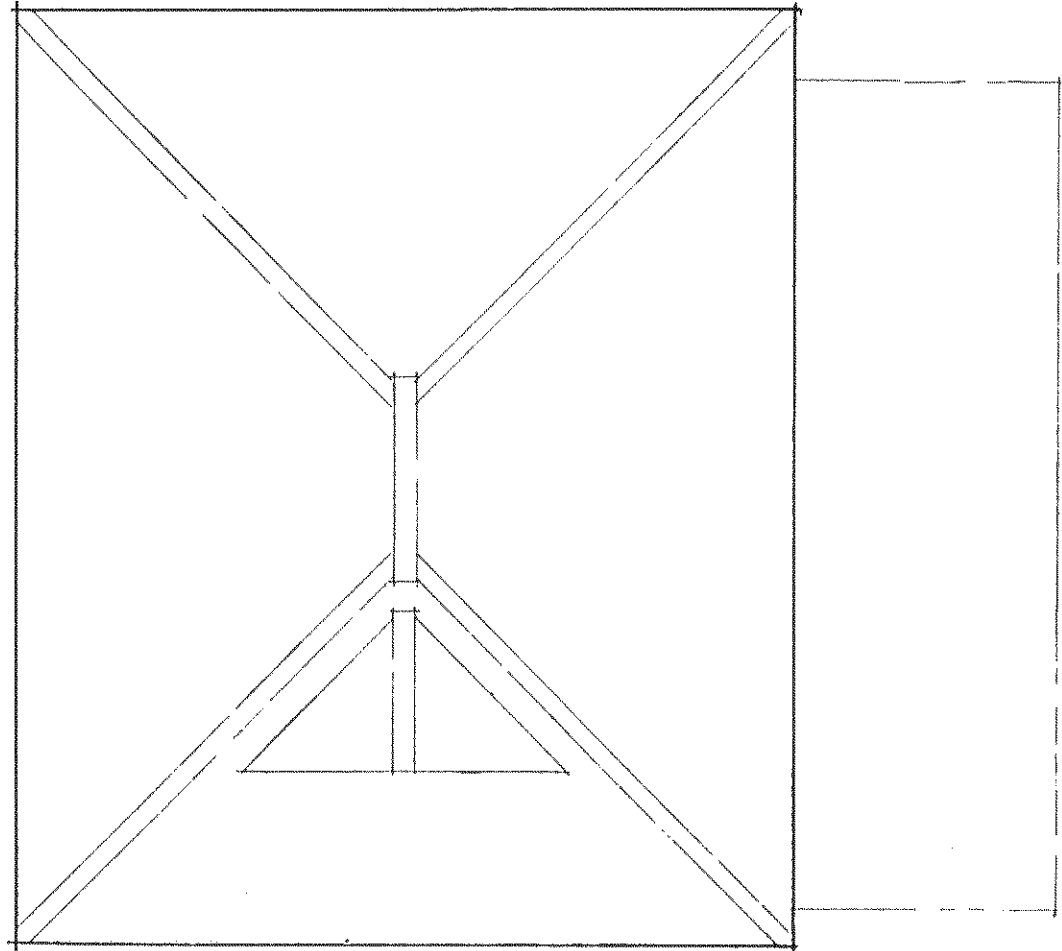

Roof Plan ~ As Proposed.

2, QUEEN STREET, LITTLE HAMPTON, WEST SUSSEX.

LEVETT & QUINN. LTD.

Roof Plans ~ As Proposed.

SCALE 1:50

NOVEMBER. 2013 No. 4/09/42.

Clive fish

BUILDING & DESIGN CONSULTANT
CENTRAL
17 NIMBUS CLOSE.
BEAUMONT PARK
LITTLE HAMPTON.
WEST SUSSEX
BN17 6RX.

TEL:- (01903.) 732942

DRAWN BY:- C.R.FISH.