




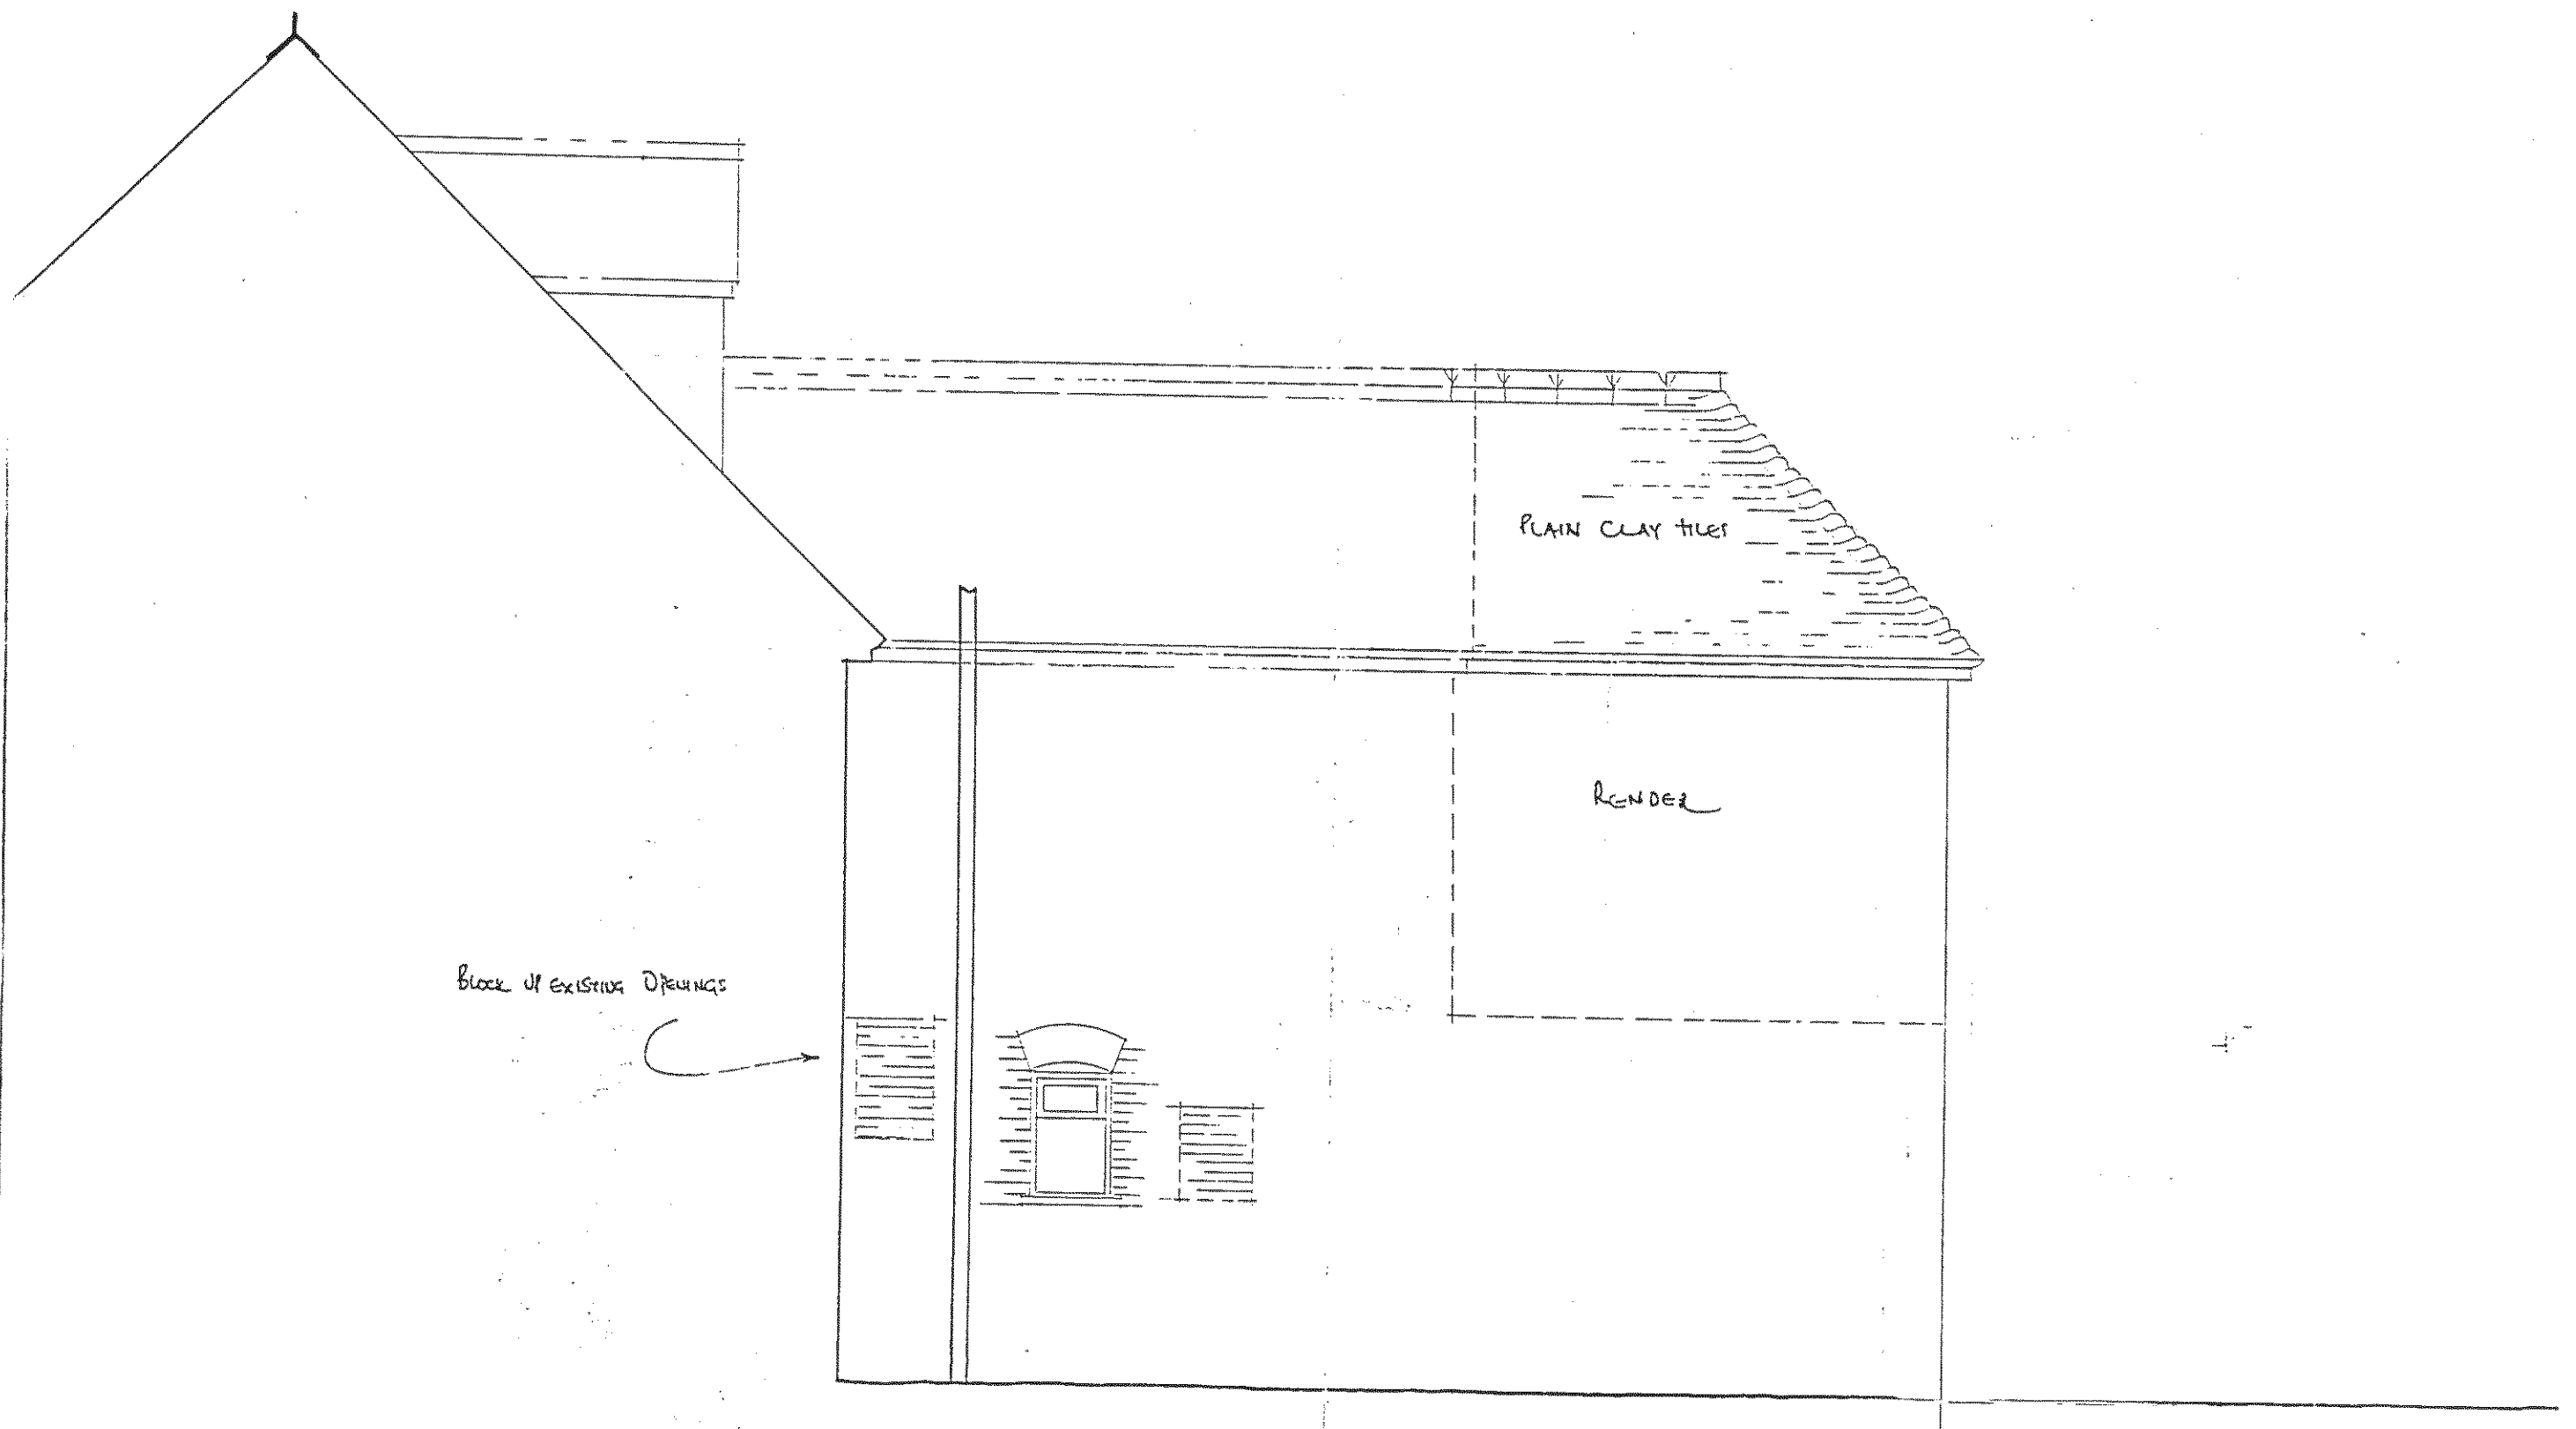

SIDE ELEVATION ~ AS. PROPOSED.

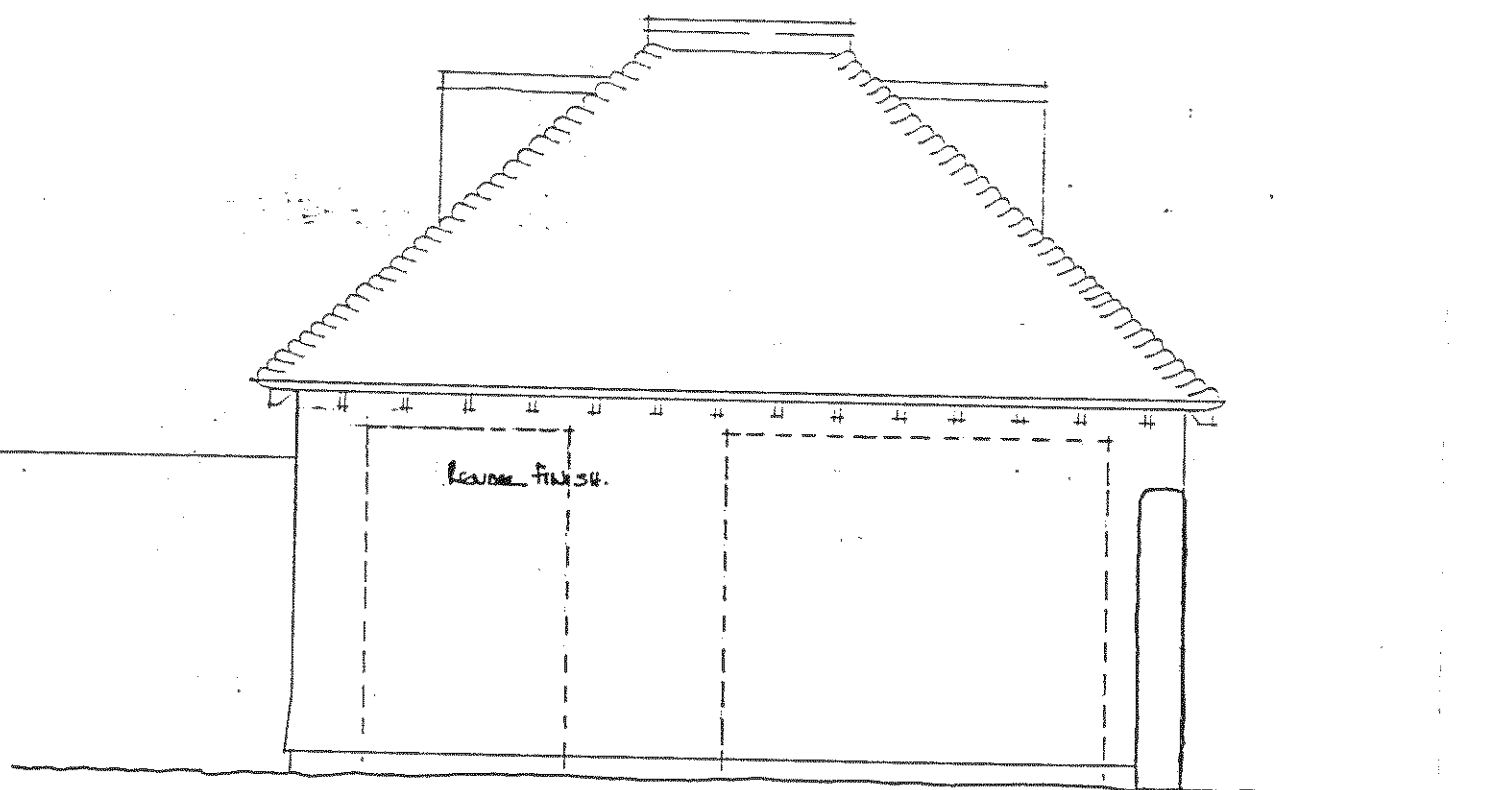

GARAGE ~ SIDE ELEVATION

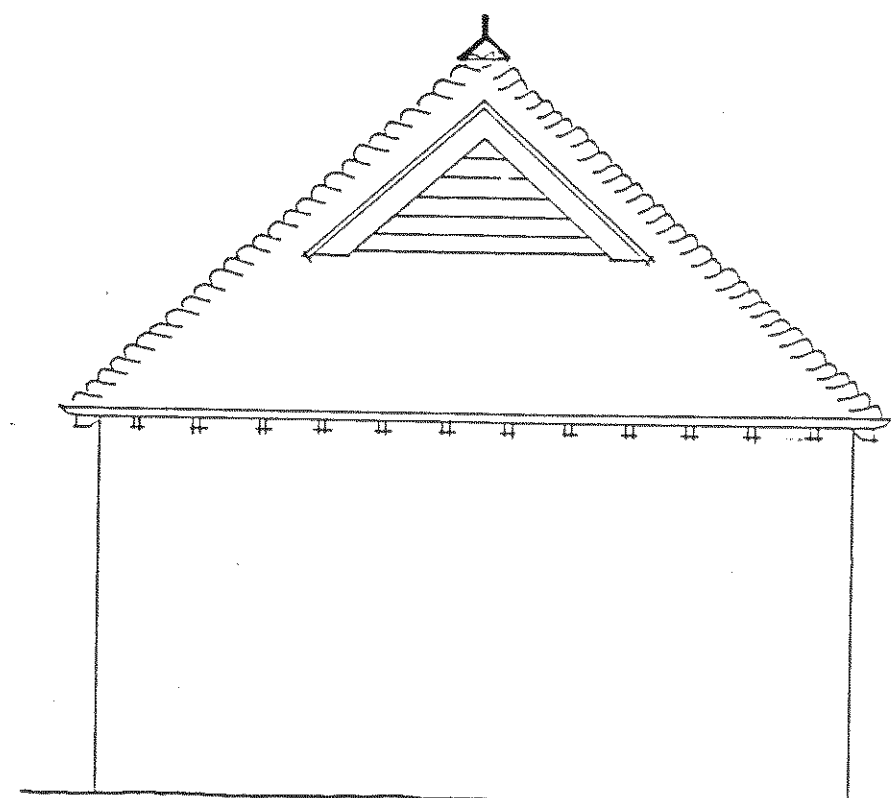

REAR ELEVATION ~ AS. PROPOSED.
(NO. ALTERATIONS.)

PROPOSED CONVERSION OF EXISTING SHOP TO FORM 2 NO ONE BED ROOM FLATS
2, QUEEN STREET, LITTLEHAMPTON, WEST SUSSEX.
FOR

LEVITT & QUINN .442

SCALE: 1:50 NOVEMBER 2013. No. 469/44.
Clive fish BUILDING & DESIGN CONSULTANT
'CENAZH' 17 NIMBUS CLOSE, BEAUMONT PARK.
LITTLE HAMPTON, WEST. SX. BN17 6RX.
TEL:- (01903.) 732942