



CONVERSION OF EXISTING STORE
TO FORM SHOP/OFFICE

Extension

REAR ENTIRE ELEVATION

SIDE ELEVATION ~ AS PROPOSED

FACING BRICKS TO MATCH
EXISTING

RAIN CLAY TILES


RENDER

EXTN

EXISTING SHOP FRONT
RECONSTRUCTED

REAR ELEVATION ~ AS PROPOSED

REAR ELEVATION ~ AS PROPOSED

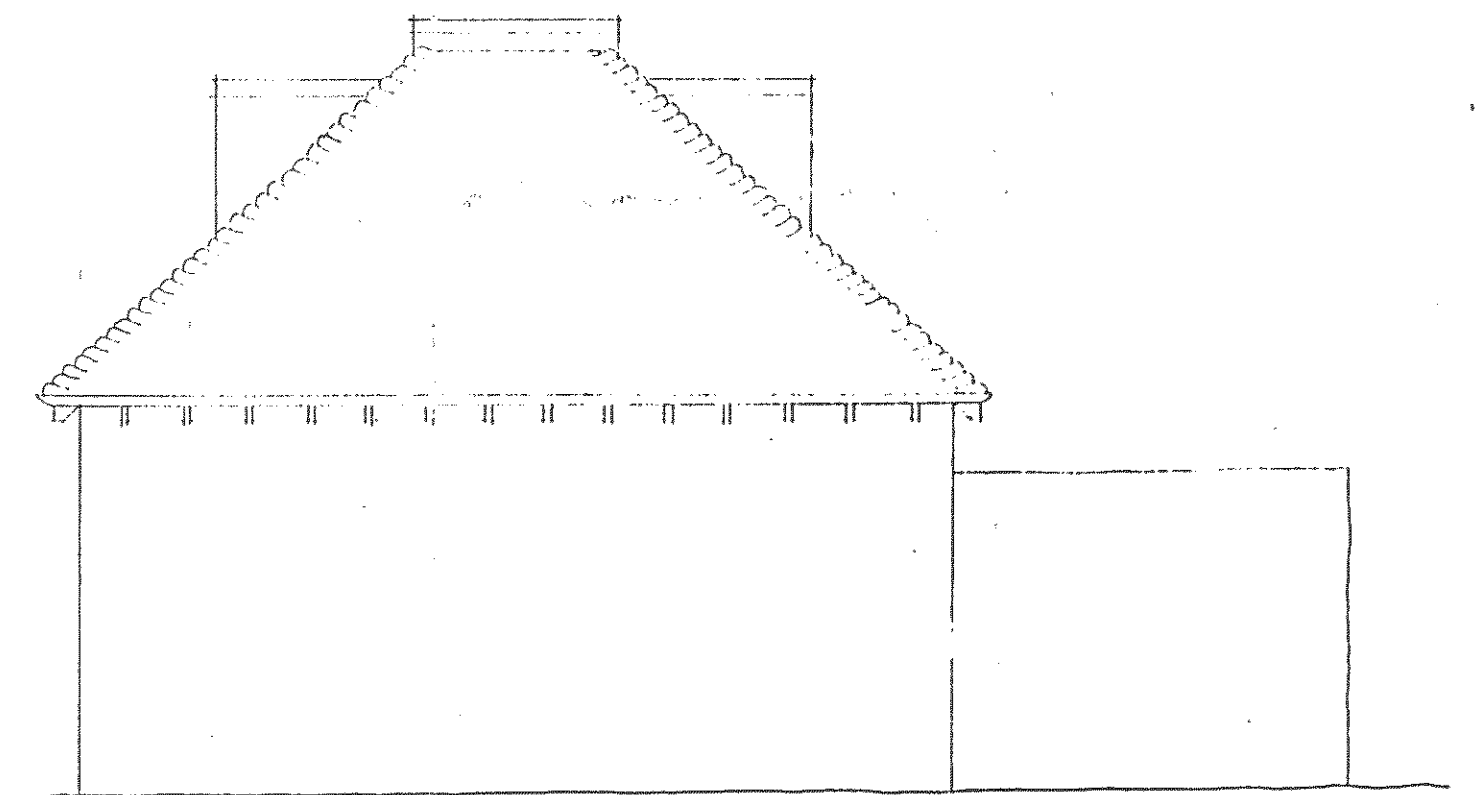

SIDE ELEVATION OF EXISTING GARAGE
(No ALTERATIONS)

PROPOSED CONVERSION OF EXISTING SHOP TO FORM

2 NO. ONE BEDROOM FLATS ~ 2, QUEEN STREET

LITTLEHAMPTON, WEST SUSSEX.

FOR

LEVITT & QUINN, LTD.

(ELEVATIONS ~ AS PROPOSED)

SCALE 1:50

MAY 2008

No. 4/09/13

Clive fish

BUILDING & DESIGN CONSULTANT

CENARTH

17 HAMBUS CLOSE

BEAUMONT PARK

LITTLEHAMPTON

WEST SUSSEX

BN17 6EX

TEL: (01323) 731742

DR ARCH B1:- C.R. FISH