



CONVERSION OF EXISTING SHOP
TO FORM SHOP/OFFICE

EXTENSION

EXTENSION

ADAPT EXISTING SHOP FRONT

RECONSTRUCTION SHOP FRONT

SIDE ELEVATION ~ AS PROPOSED

(APPROVED UNDER APPLICATION NO. LU/181/08)



FACING BRICKS TO MATCH
EXISTING


SIDE ELEVATION OF RECONSTRUCTED
SHOP FRONT



EXISTING SHOP FRONT
RECONSTRUCTED

FRONT ELEVATION ~ AS PROPOSED

(APPROVED UNDER APPLICATION NO. LU/181/08)

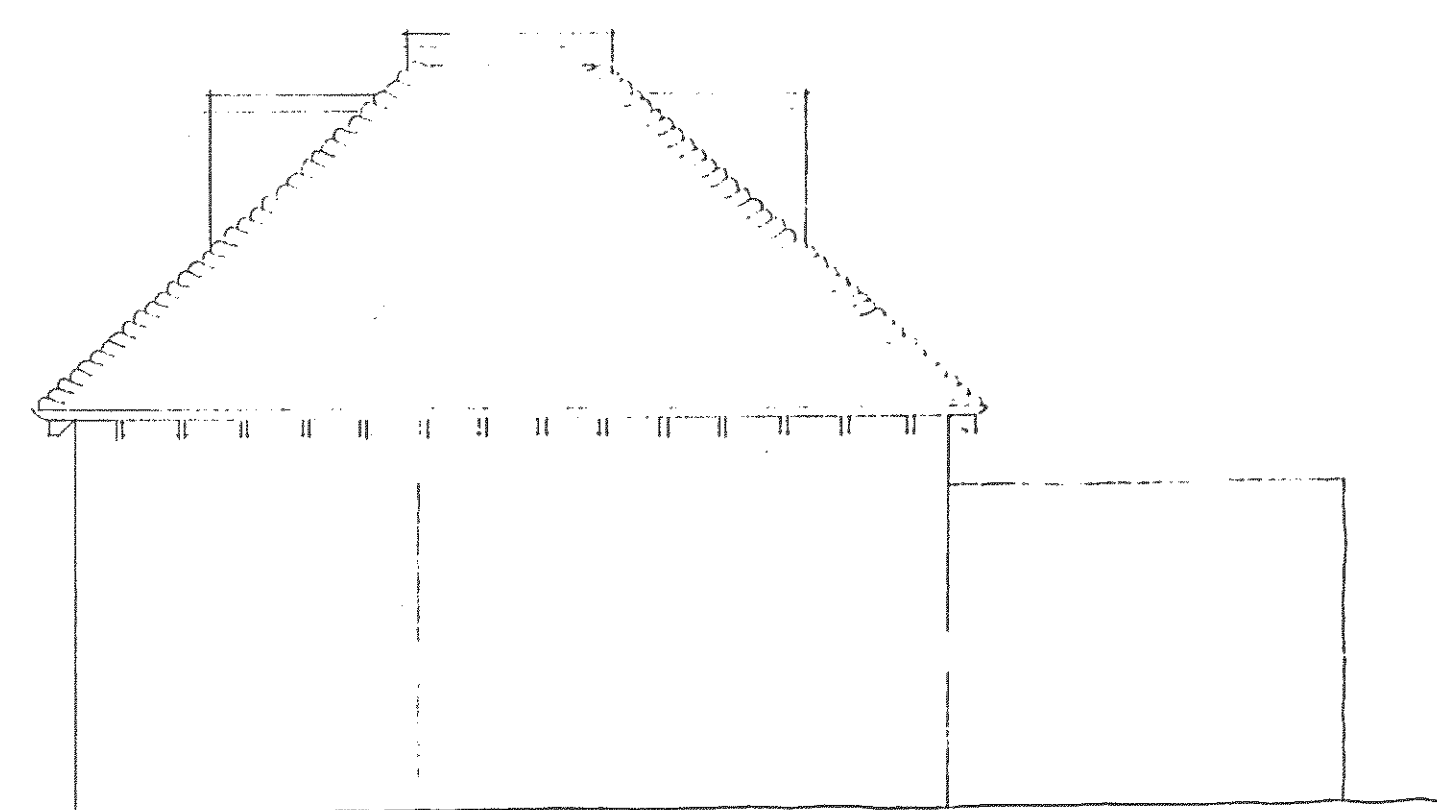

SIDE ELEVATION OF EXISTING GARAGE
(No ALTERATIONS)

PROPOSED CONVERSION OF EXISTING SHOP TO FORM

2ND. ONE BEDROOM FLATS. ~ 2, QUEEN STREET.

LITTLEHAMPTON, WEST SUSSEX.

FOR.

LEVITT & QUINN, LTD.

(ELEVATIONS ~ AS PROPOSED)

(APPROVED UNDER APPLICATION NO. LU/181/08)

SCALE 1:50.

MAY 2008

No. 4/03/02.

Clive fish

BUILDING & DESIGN CONSULTANT

CENARTH

17 HILARY CLOSE

BEAUMONT PARK

LITTLEHAMPTON

WEST SUSSEX

BN17 6PX

TEL - (01903) 733747

DRIVING B1 - C.R. FISH