




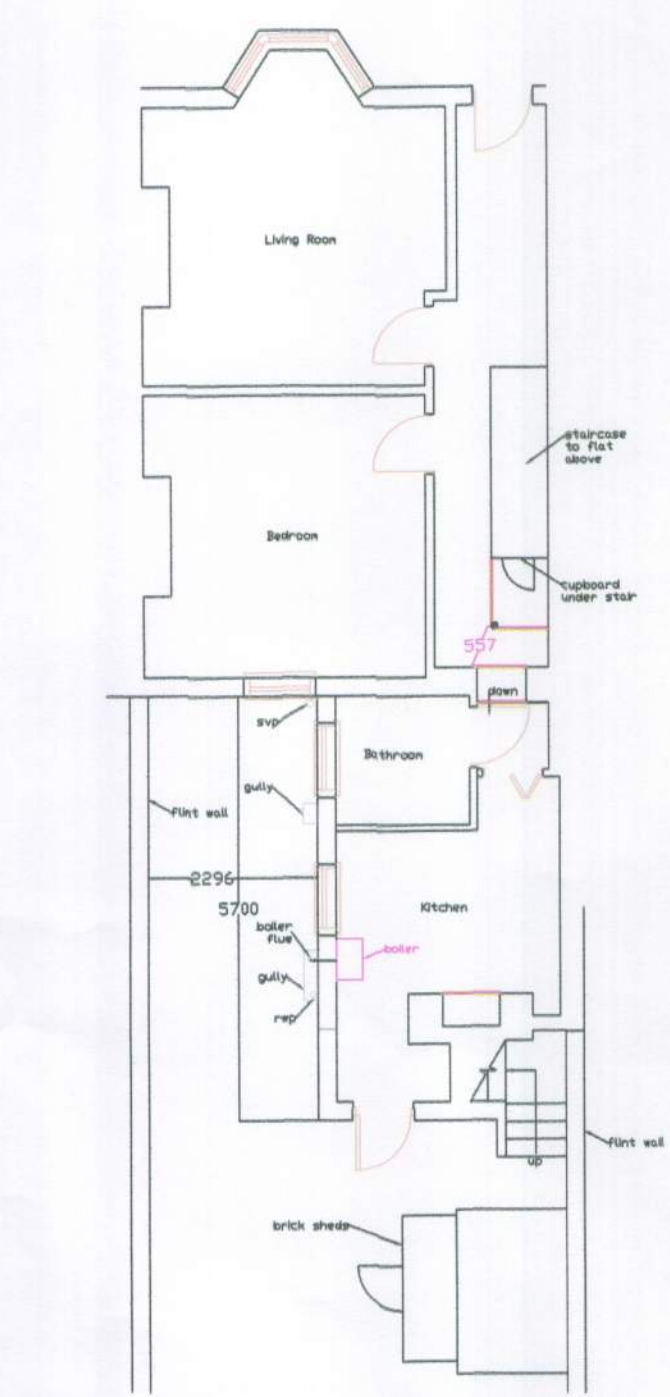

EXISTING FLOORPLAN 1:100

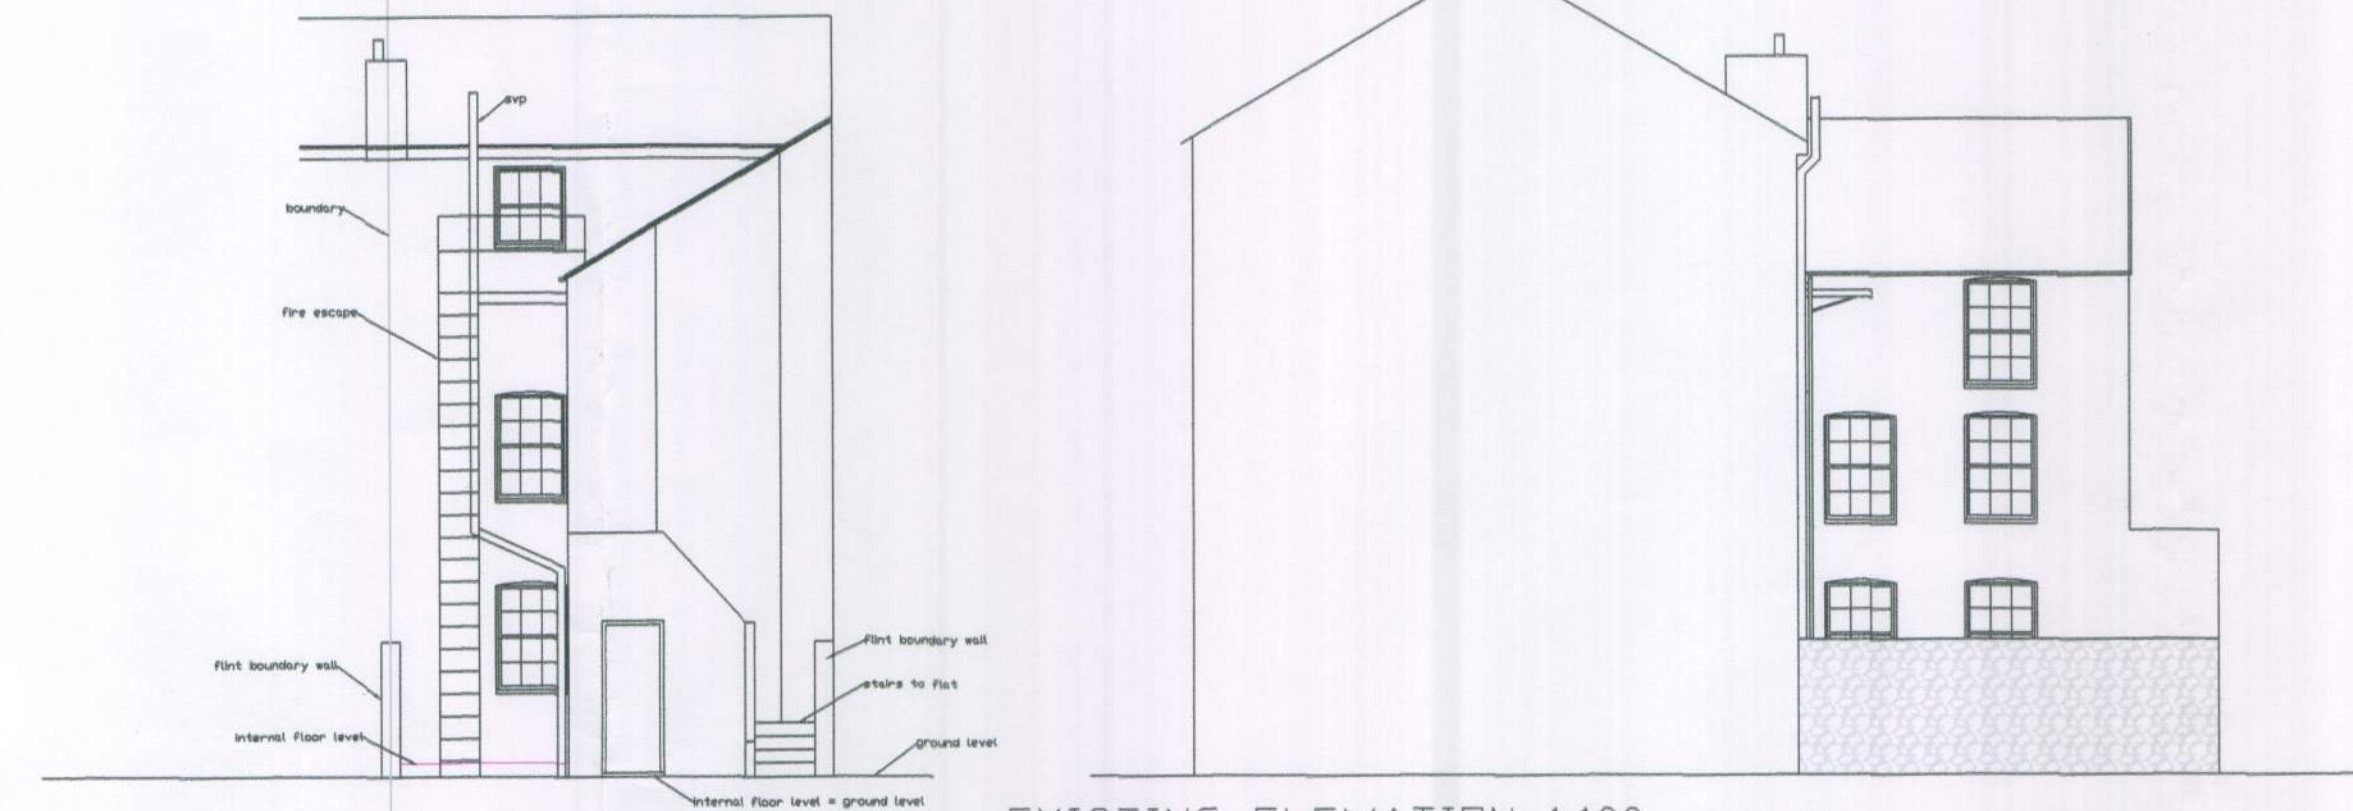


EXISTING ELEVATION 1:100

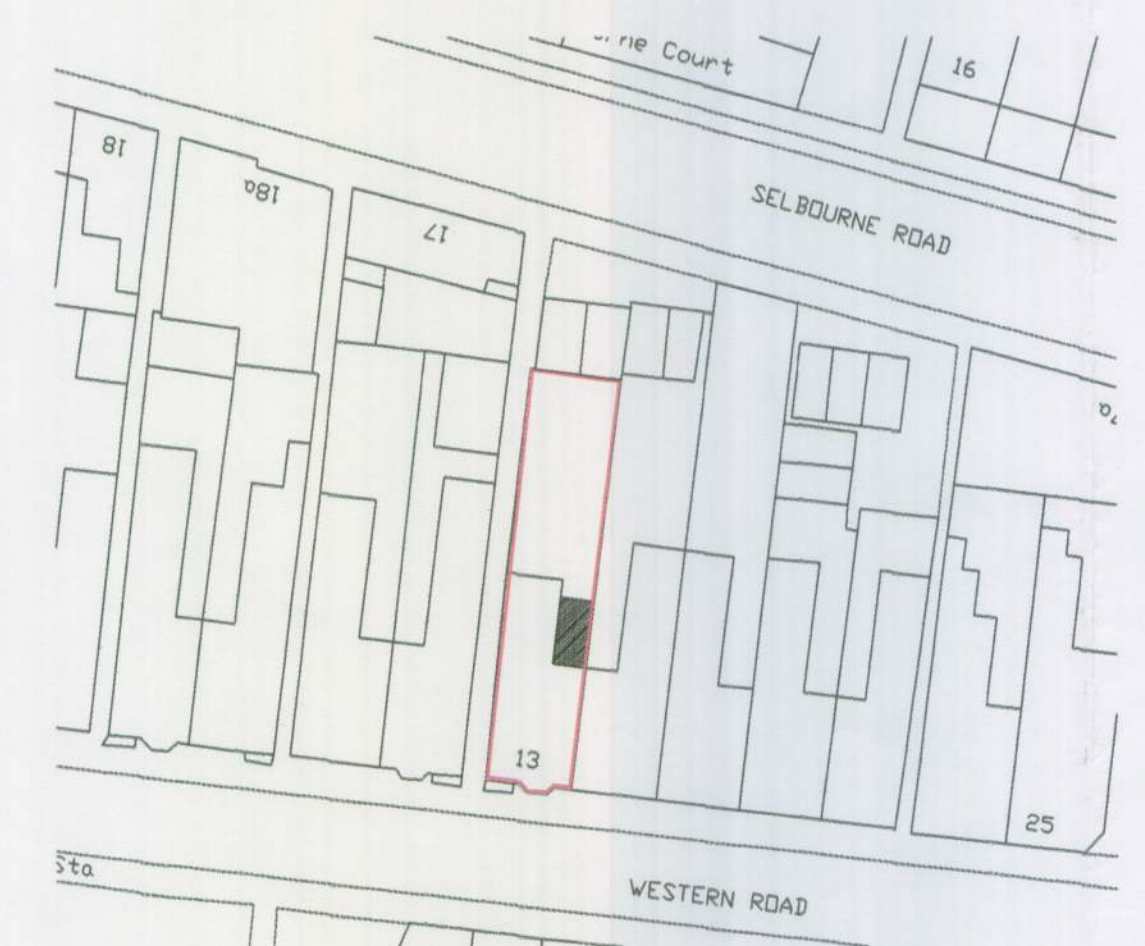


BLOCK PLAN 1:500




LOCATION 1:1250

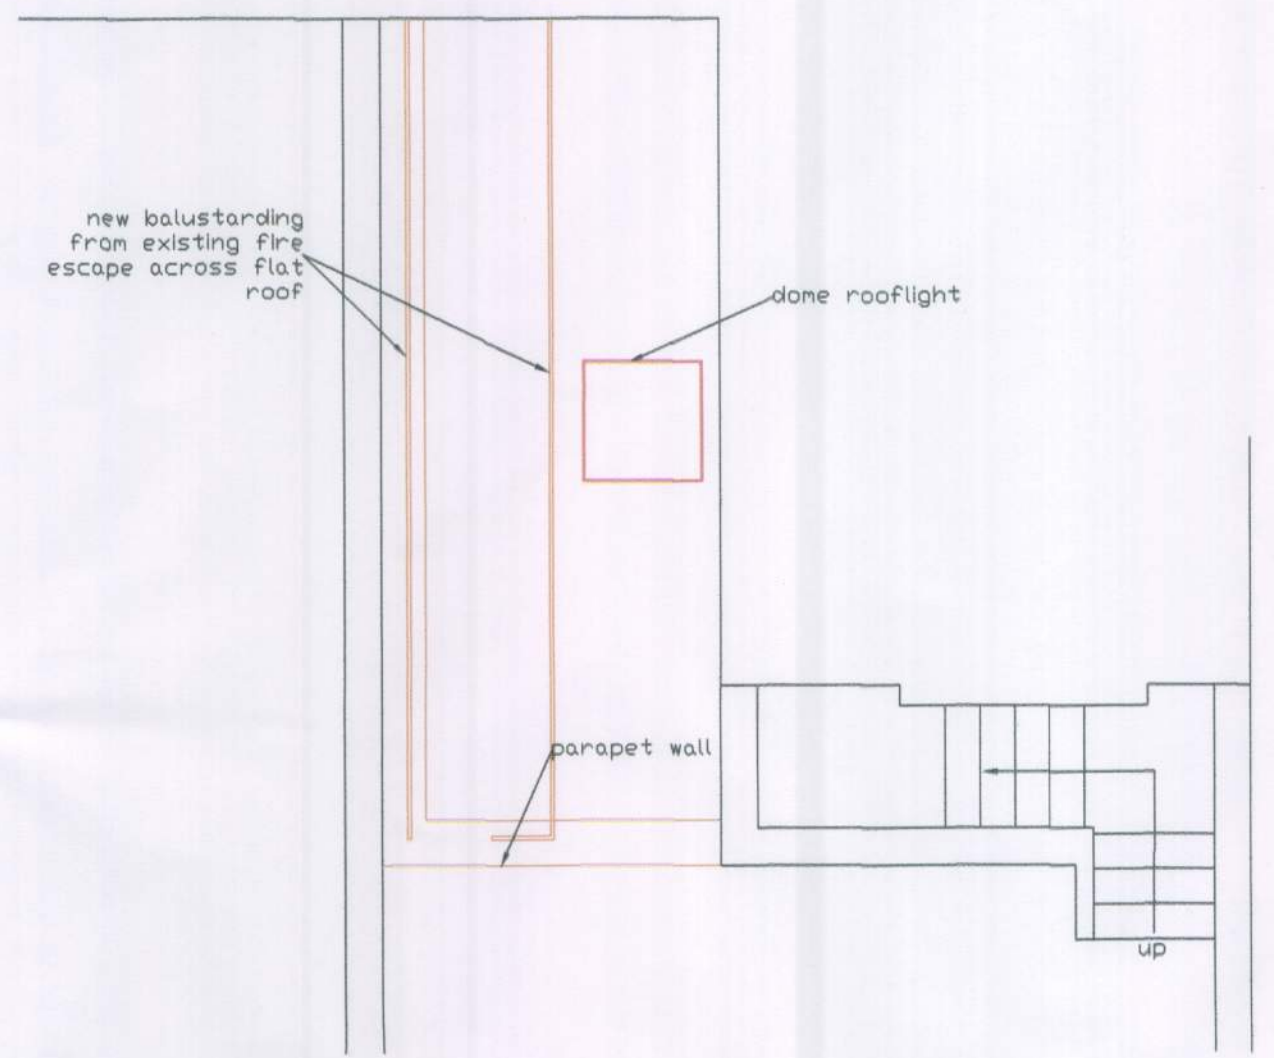


PROPOSED ROOF PLAN 1:50

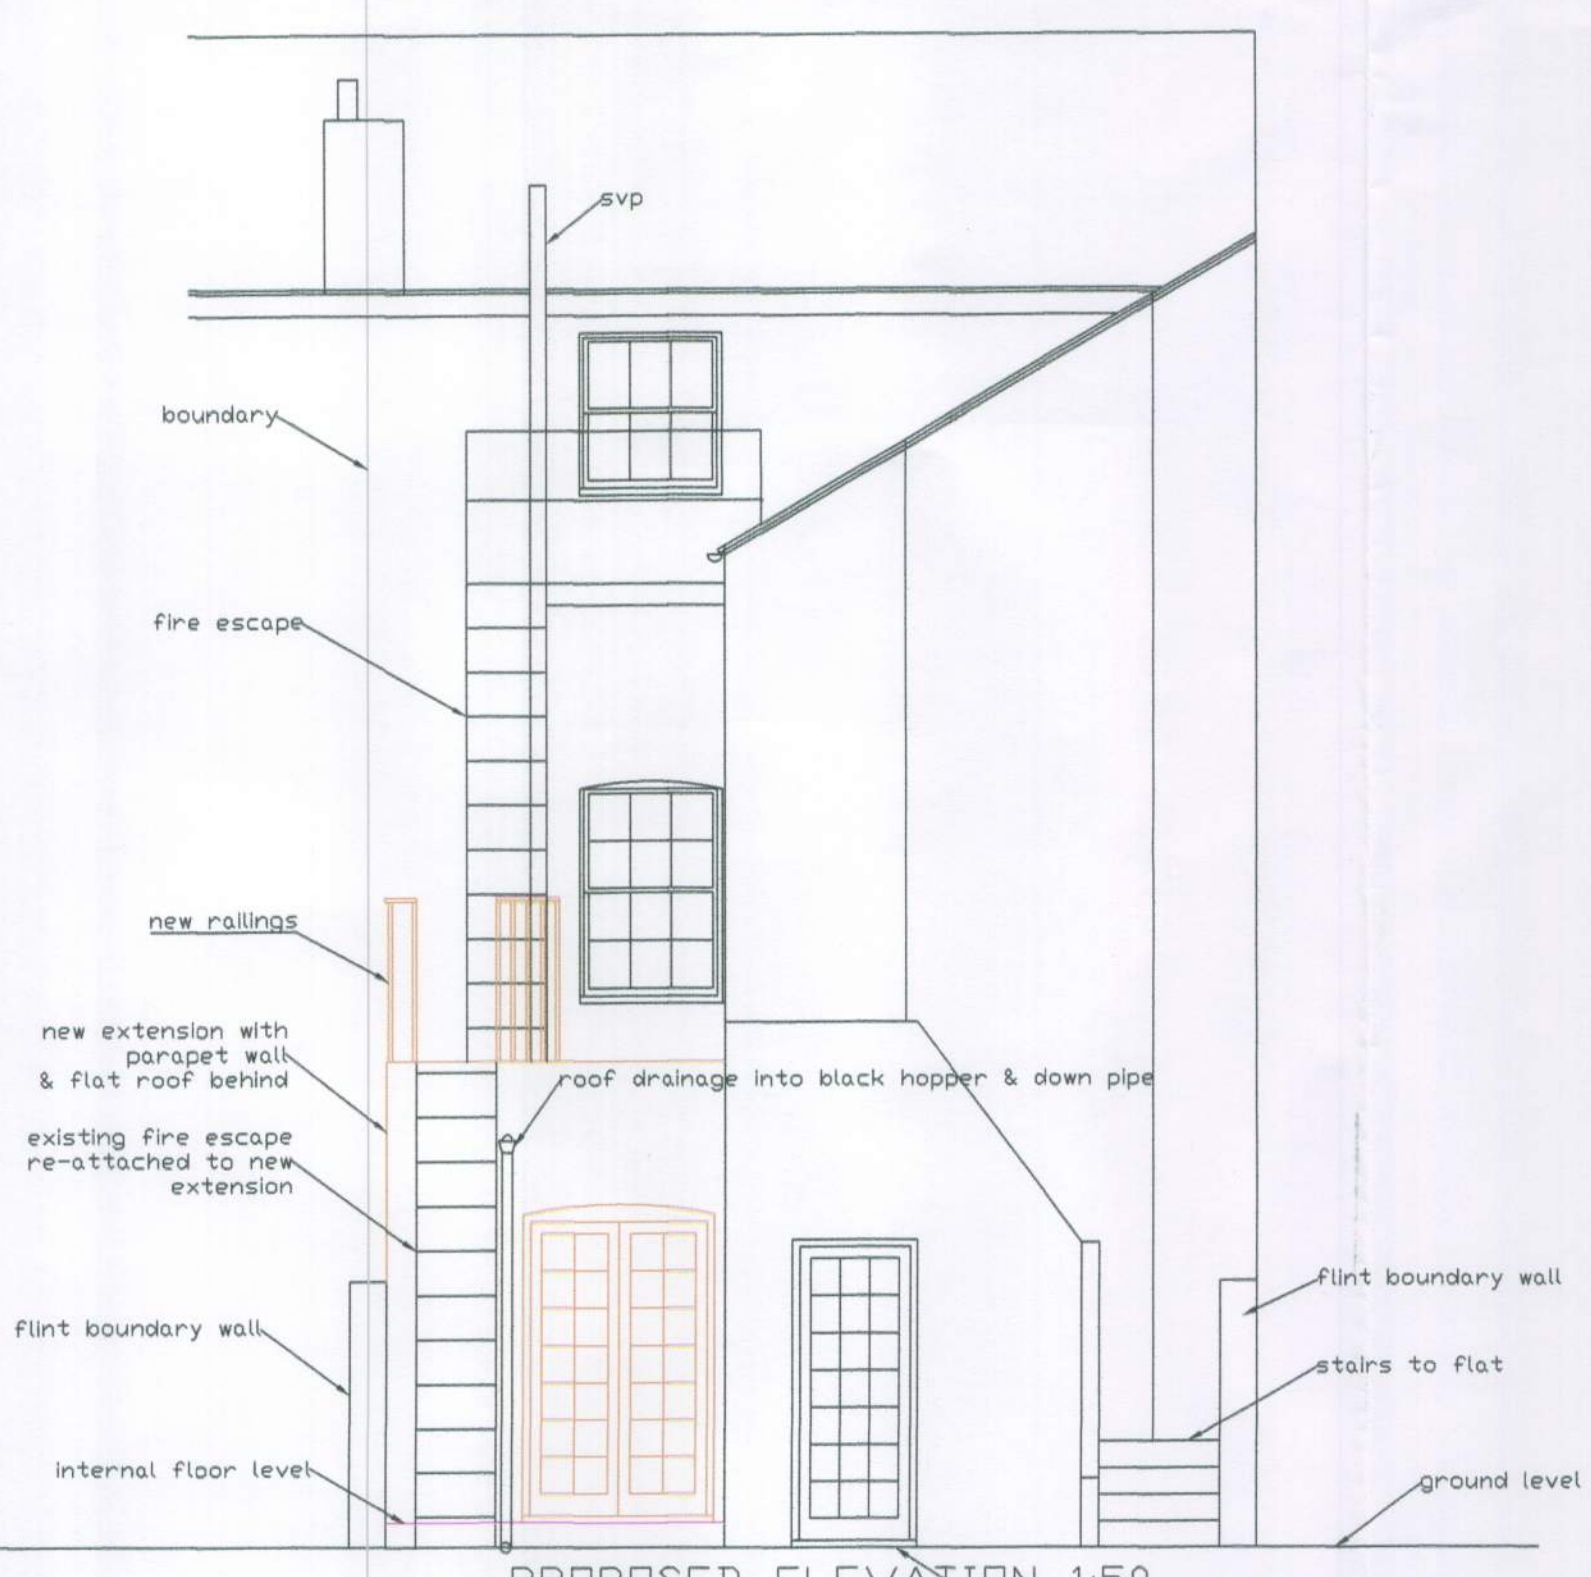

PROPOSED ELEVATION 1:50

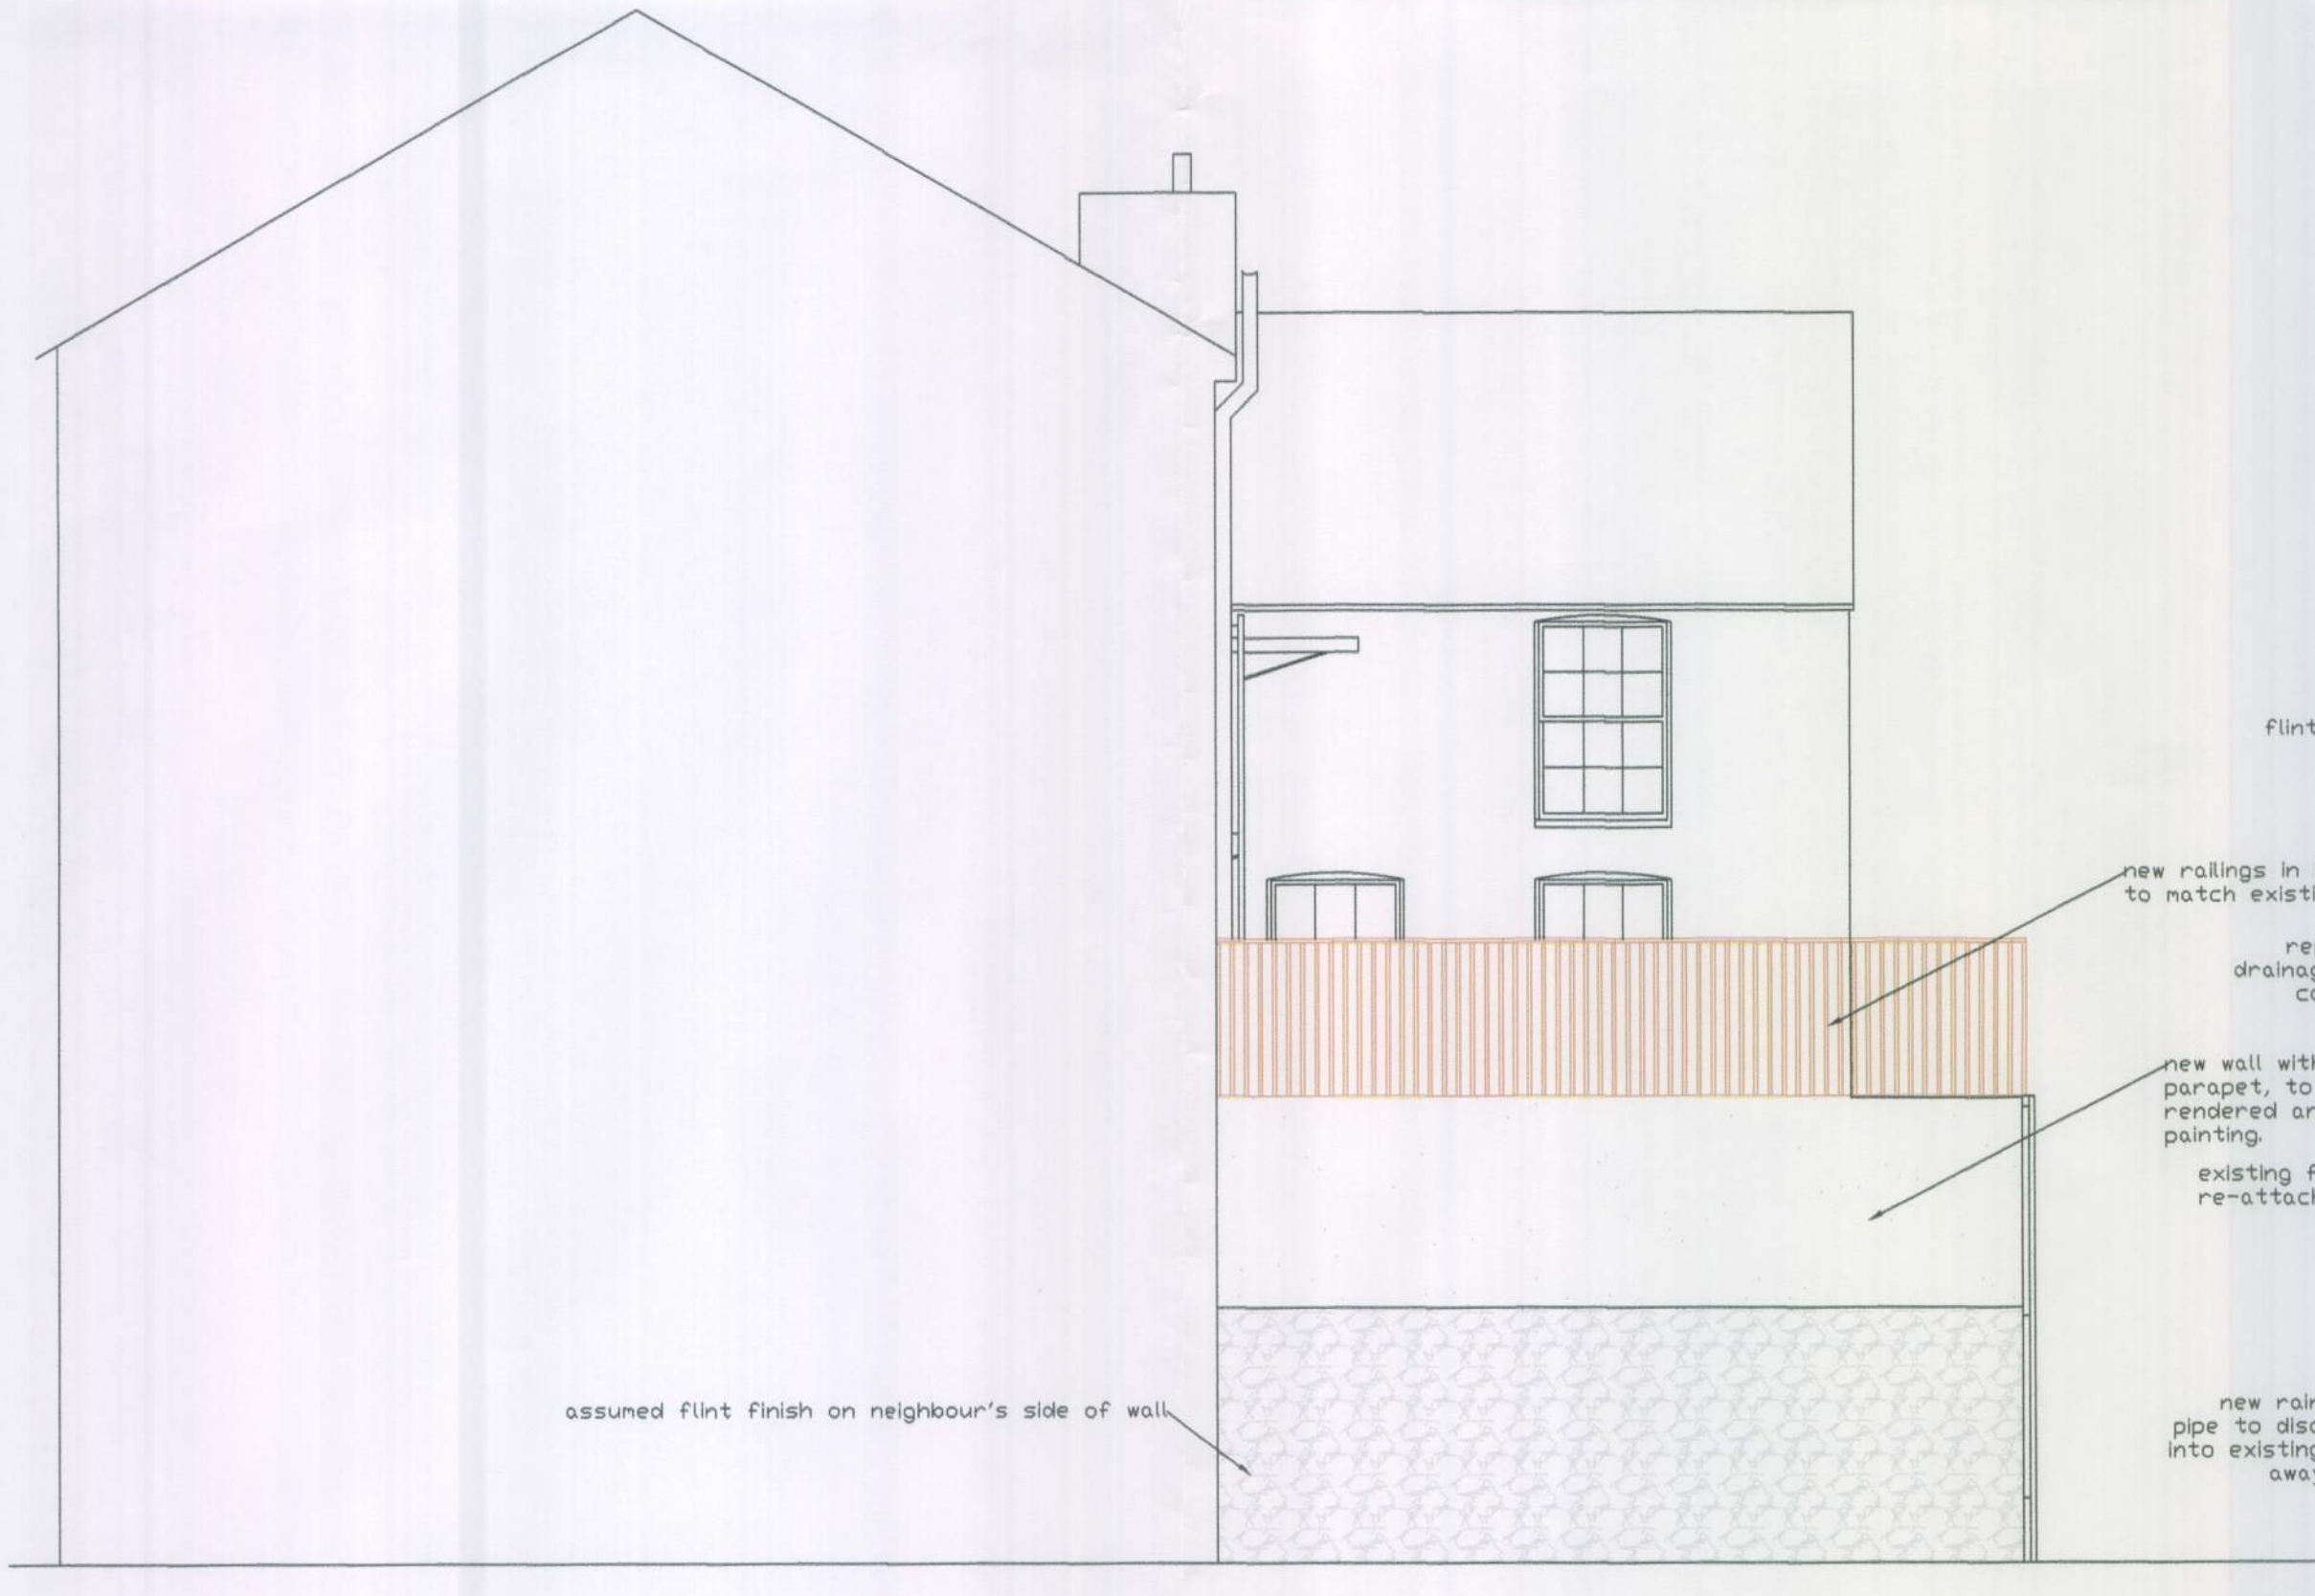

PROPOSED FLOORPLANS 1:50

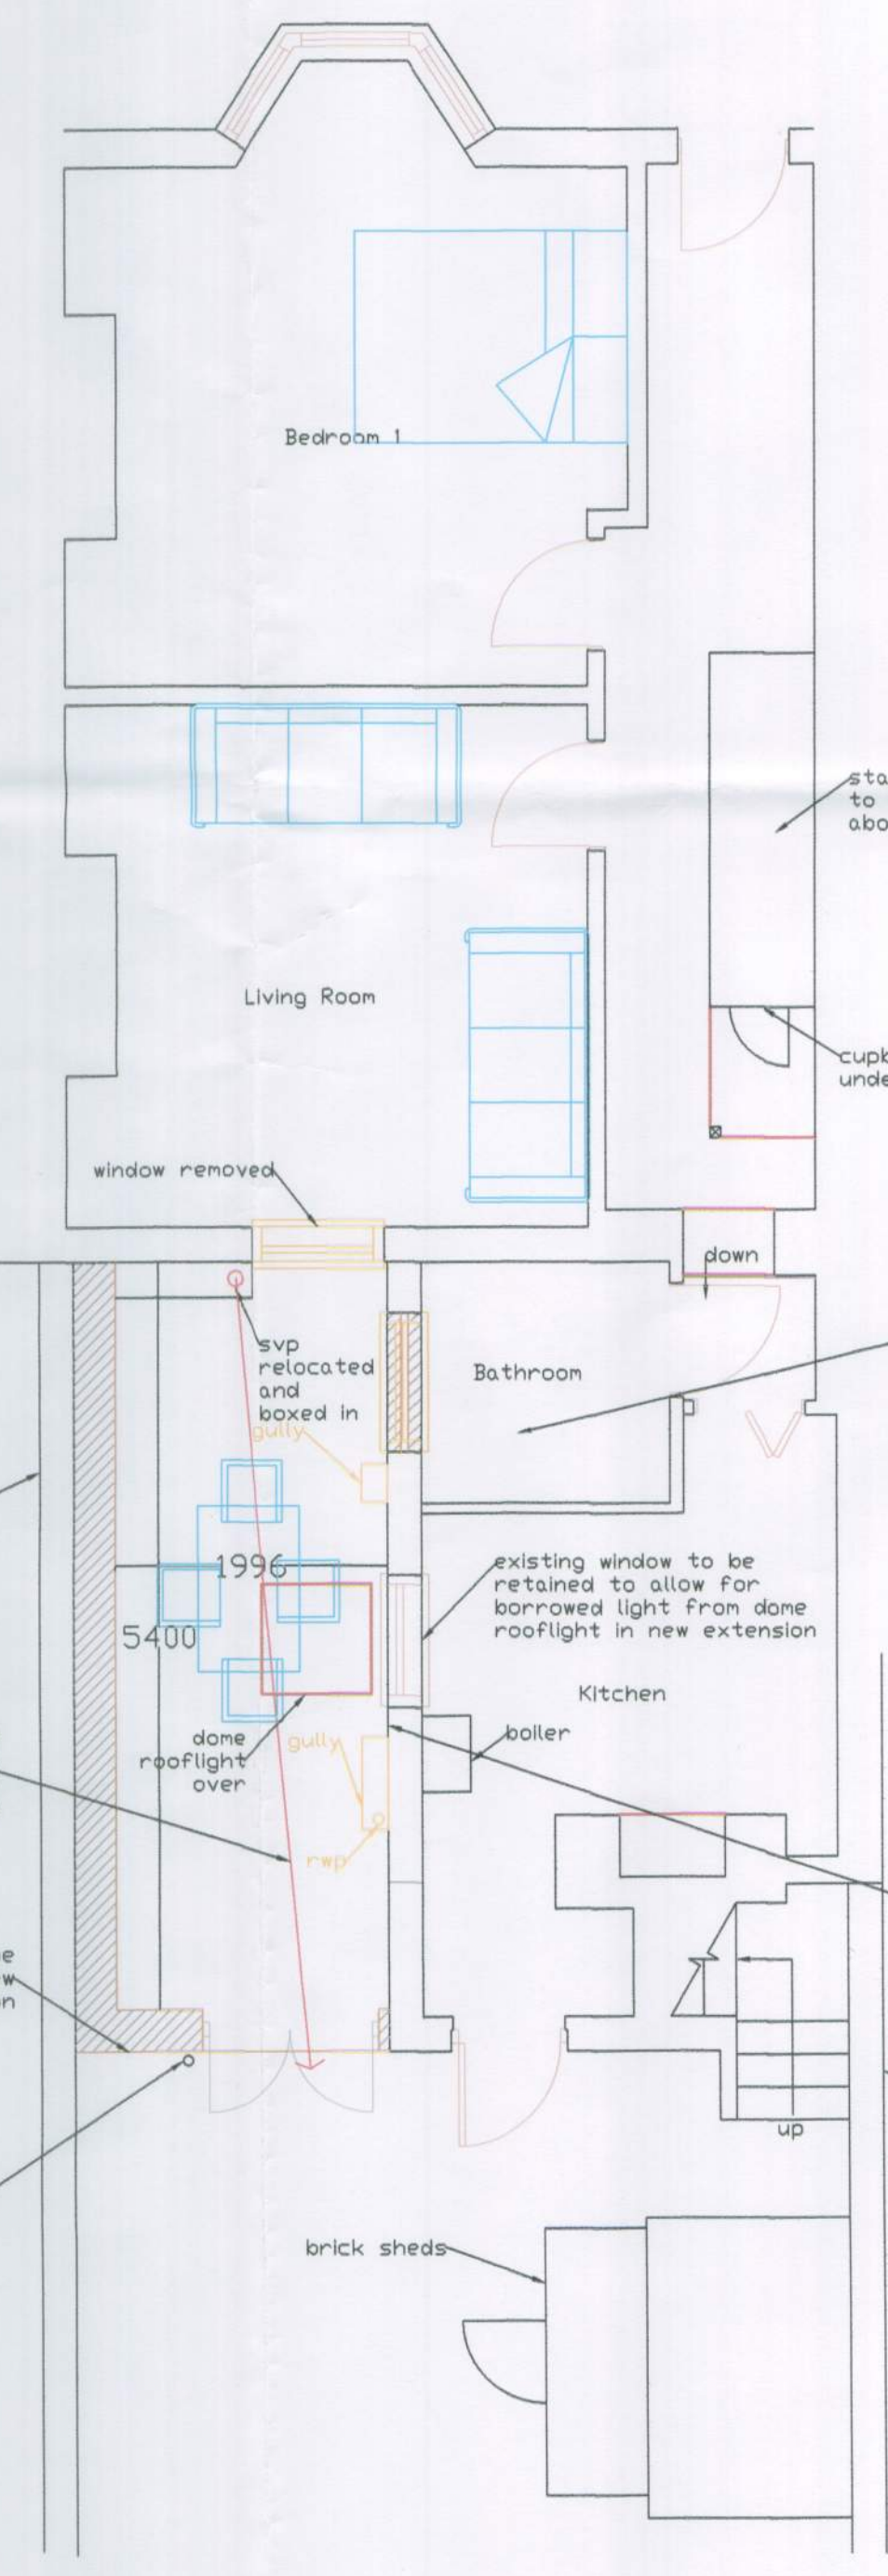

18/11/11 ISSUED FOR PLANNING & LISTED BUILDING CONSENT

All dimensions to be checked on site prior to commencement of work, except for planning purposes.
This drawing is the copyright of
CALDOTECH LTD
and may not be copied, altered or reproduced in any way without written authority.

CALDOTECH LTD
41 WILLOWHAYNE AVE
EAST PRESTON
WEST SUSSEX
BN16 1PL
Telephone 01903 859176

EXISTING 7 PROPOSED FLOORPLANS, ELEVATIONS, ROOF PLAN, LOCATION & BLOCK
13a Western Road
Littlehampton
West Sussex

CLIENT	Mr & Mrs Bowman		
Issue	Details	By	Date
SCALE	AS SHOWN ON A1		
DATE	17/11/11		
DRAWING NUMBER	110477/01		