




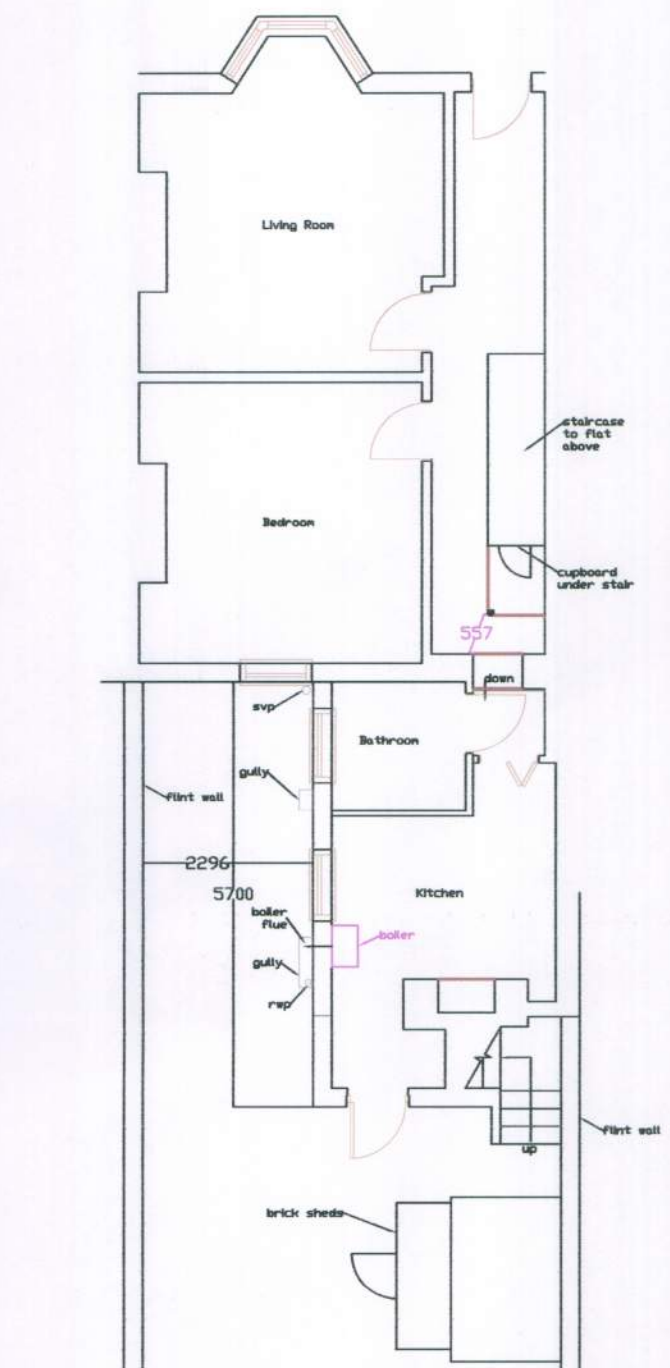


EXISTING FLOORPLAN 1:100

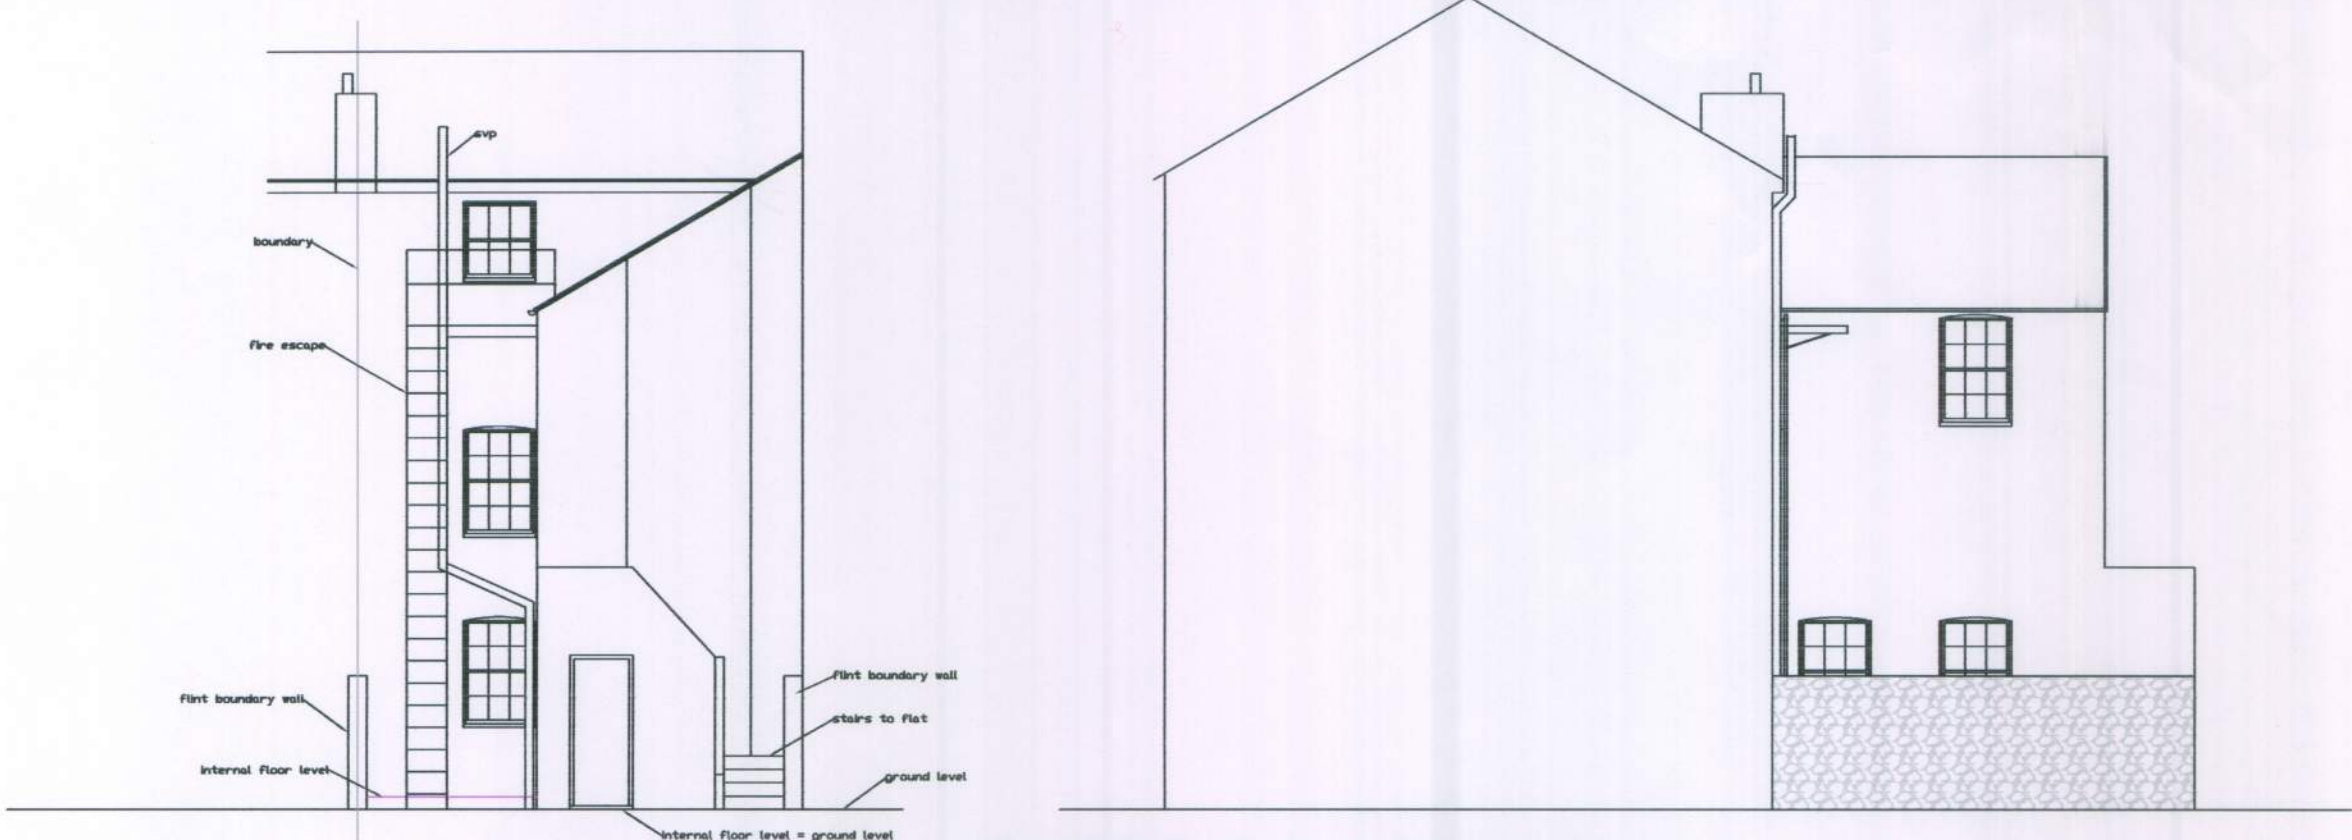


EXISTING ELEVATION 1:100

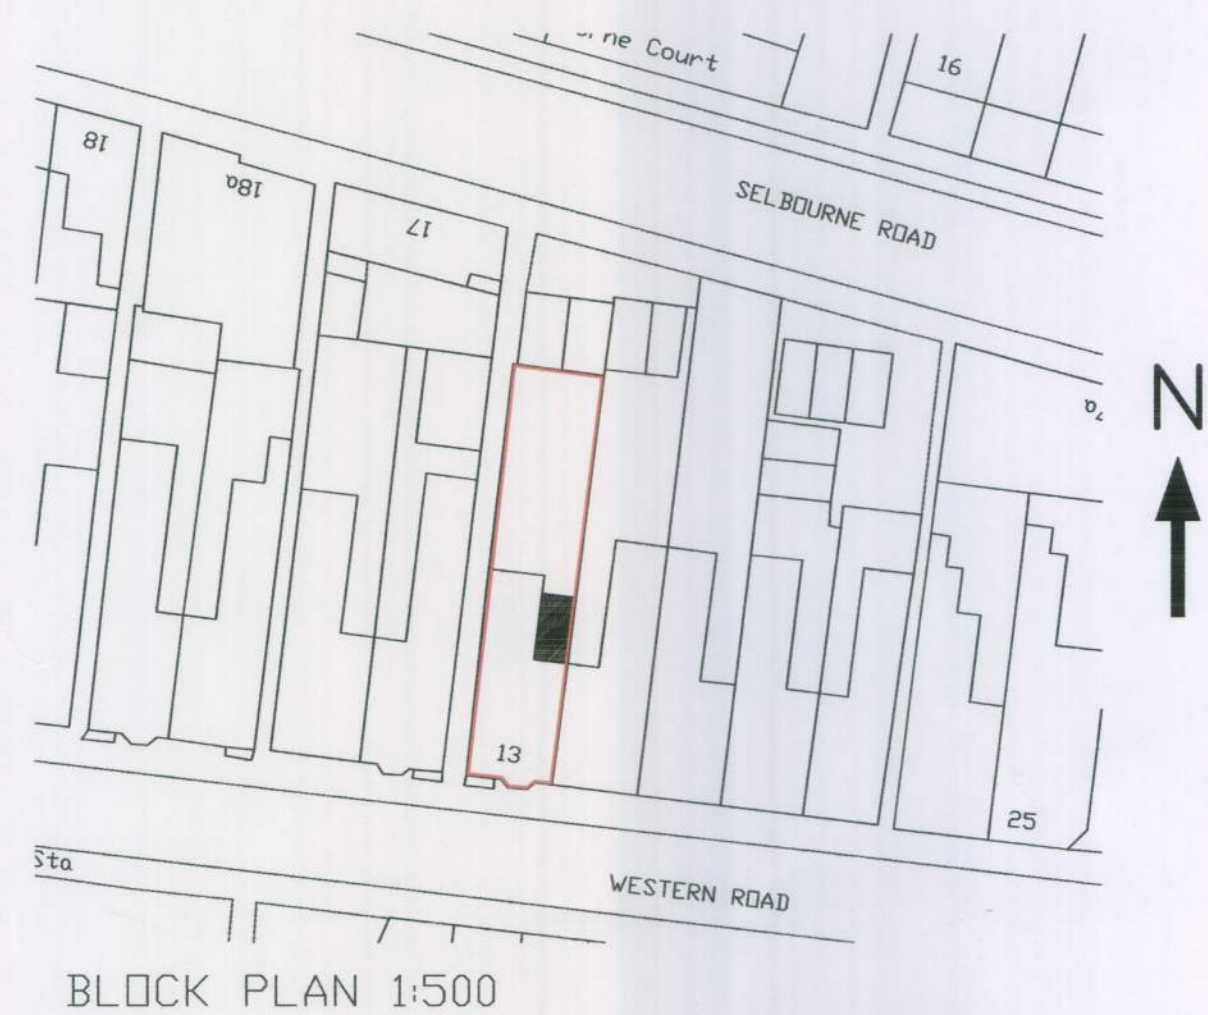


BLOCK PLAN 1:500

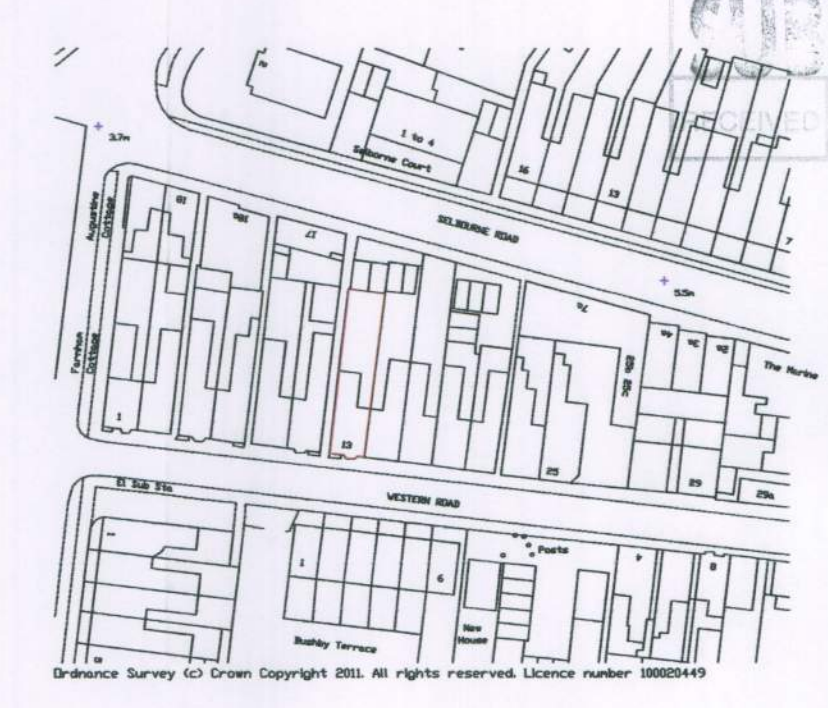


LOCATION 1:1250

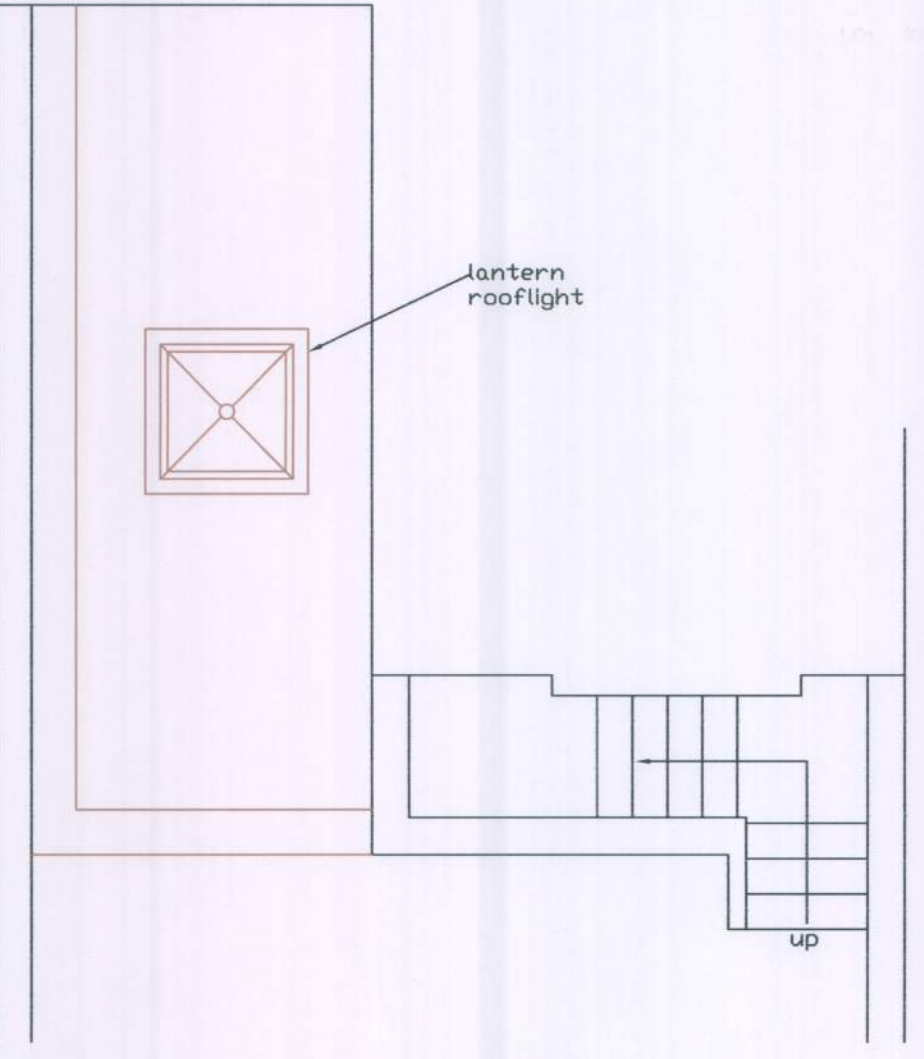

PROPOSED ROOF PLAN 1:50

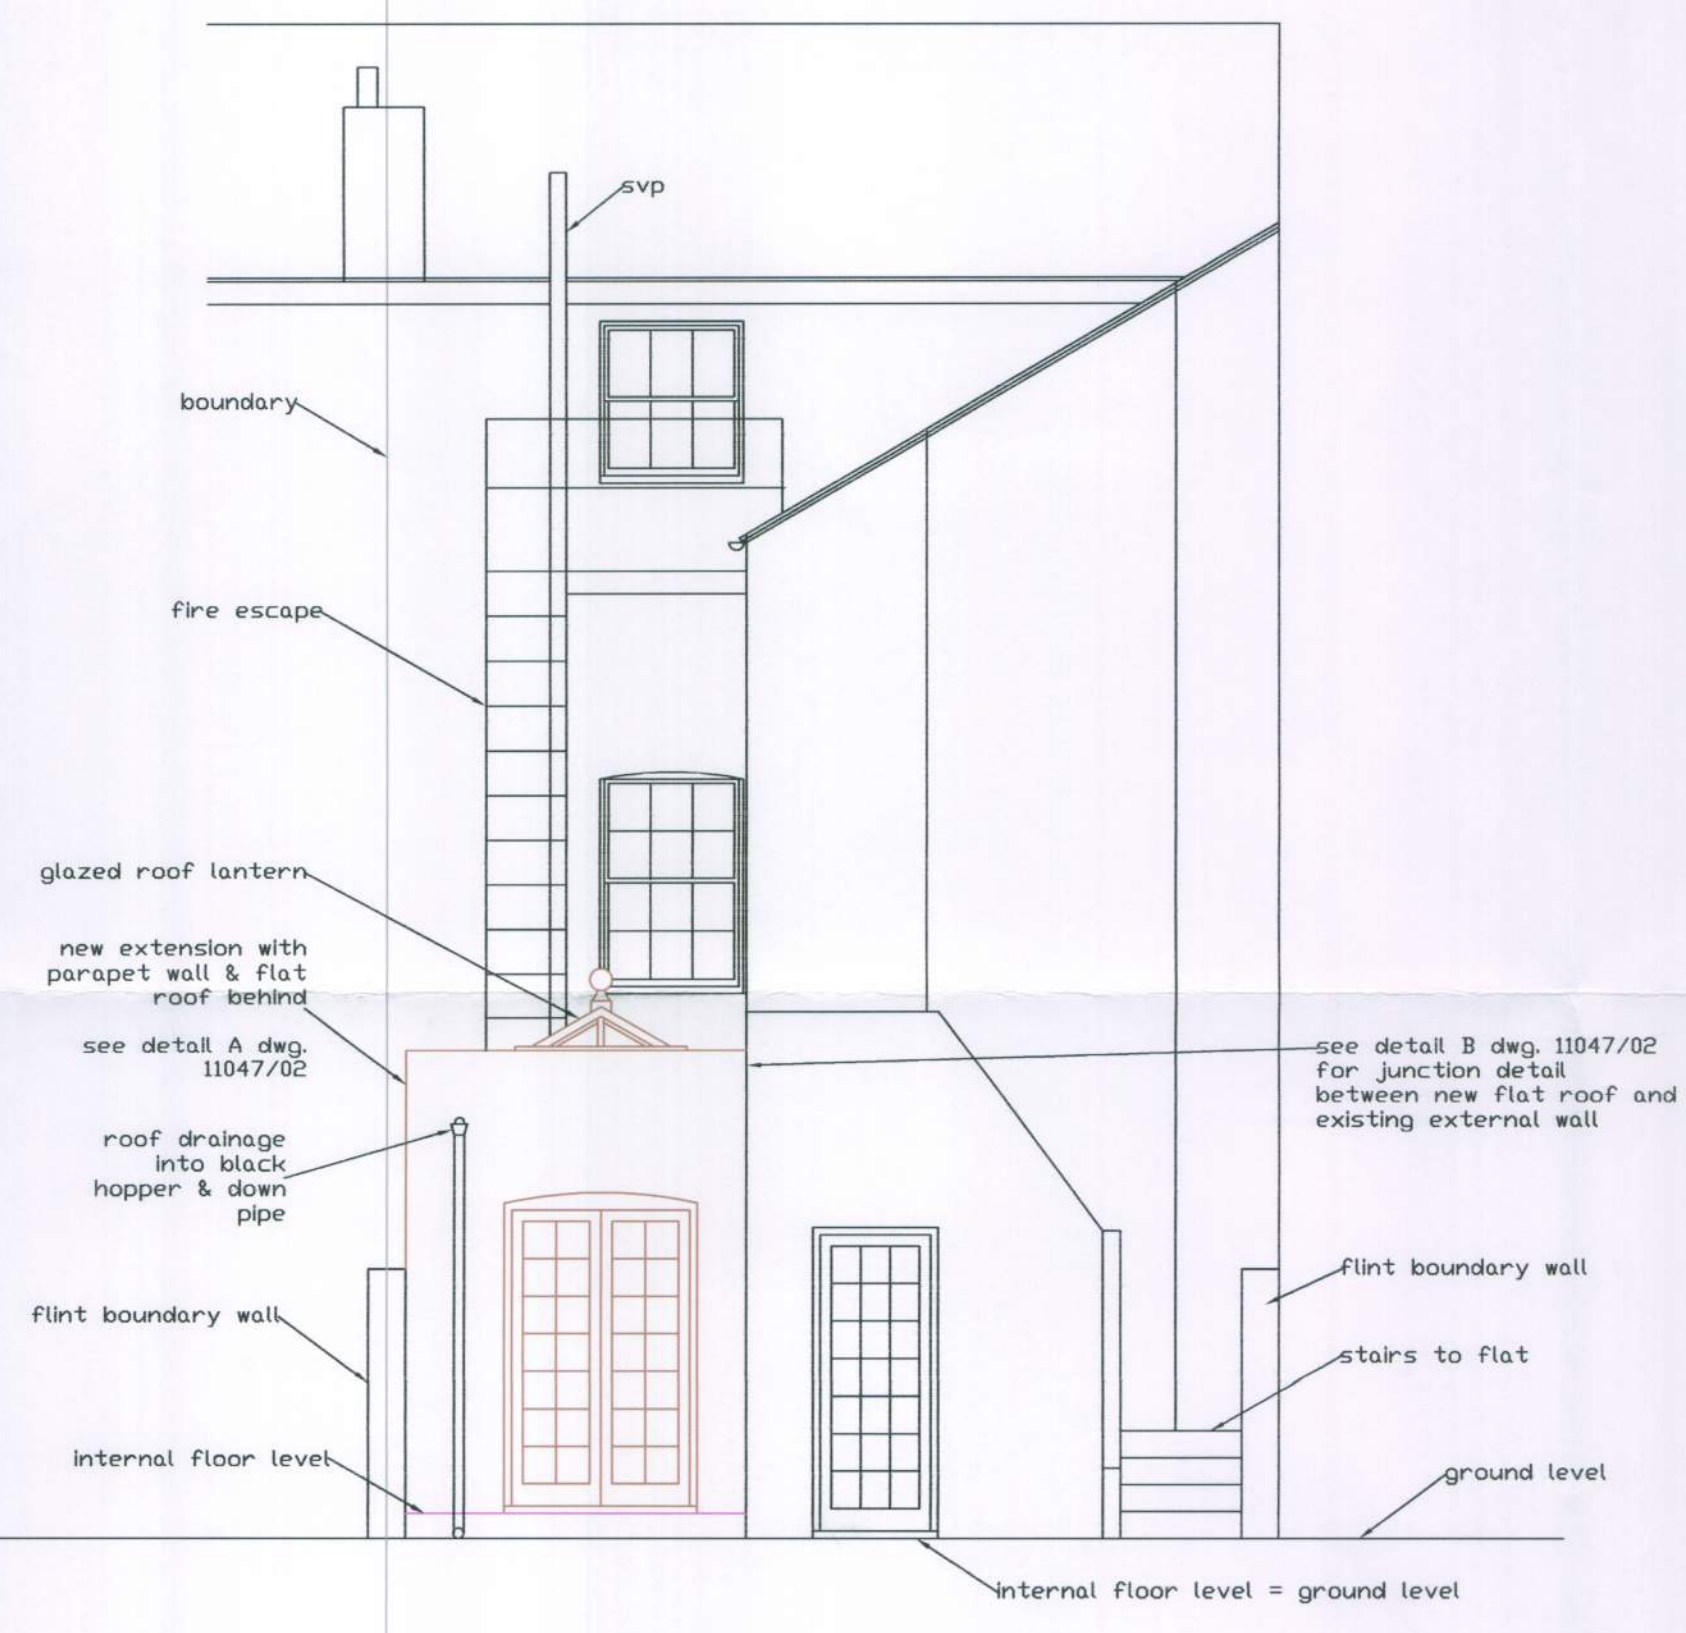

PROPOSED ELEVATION 1:50

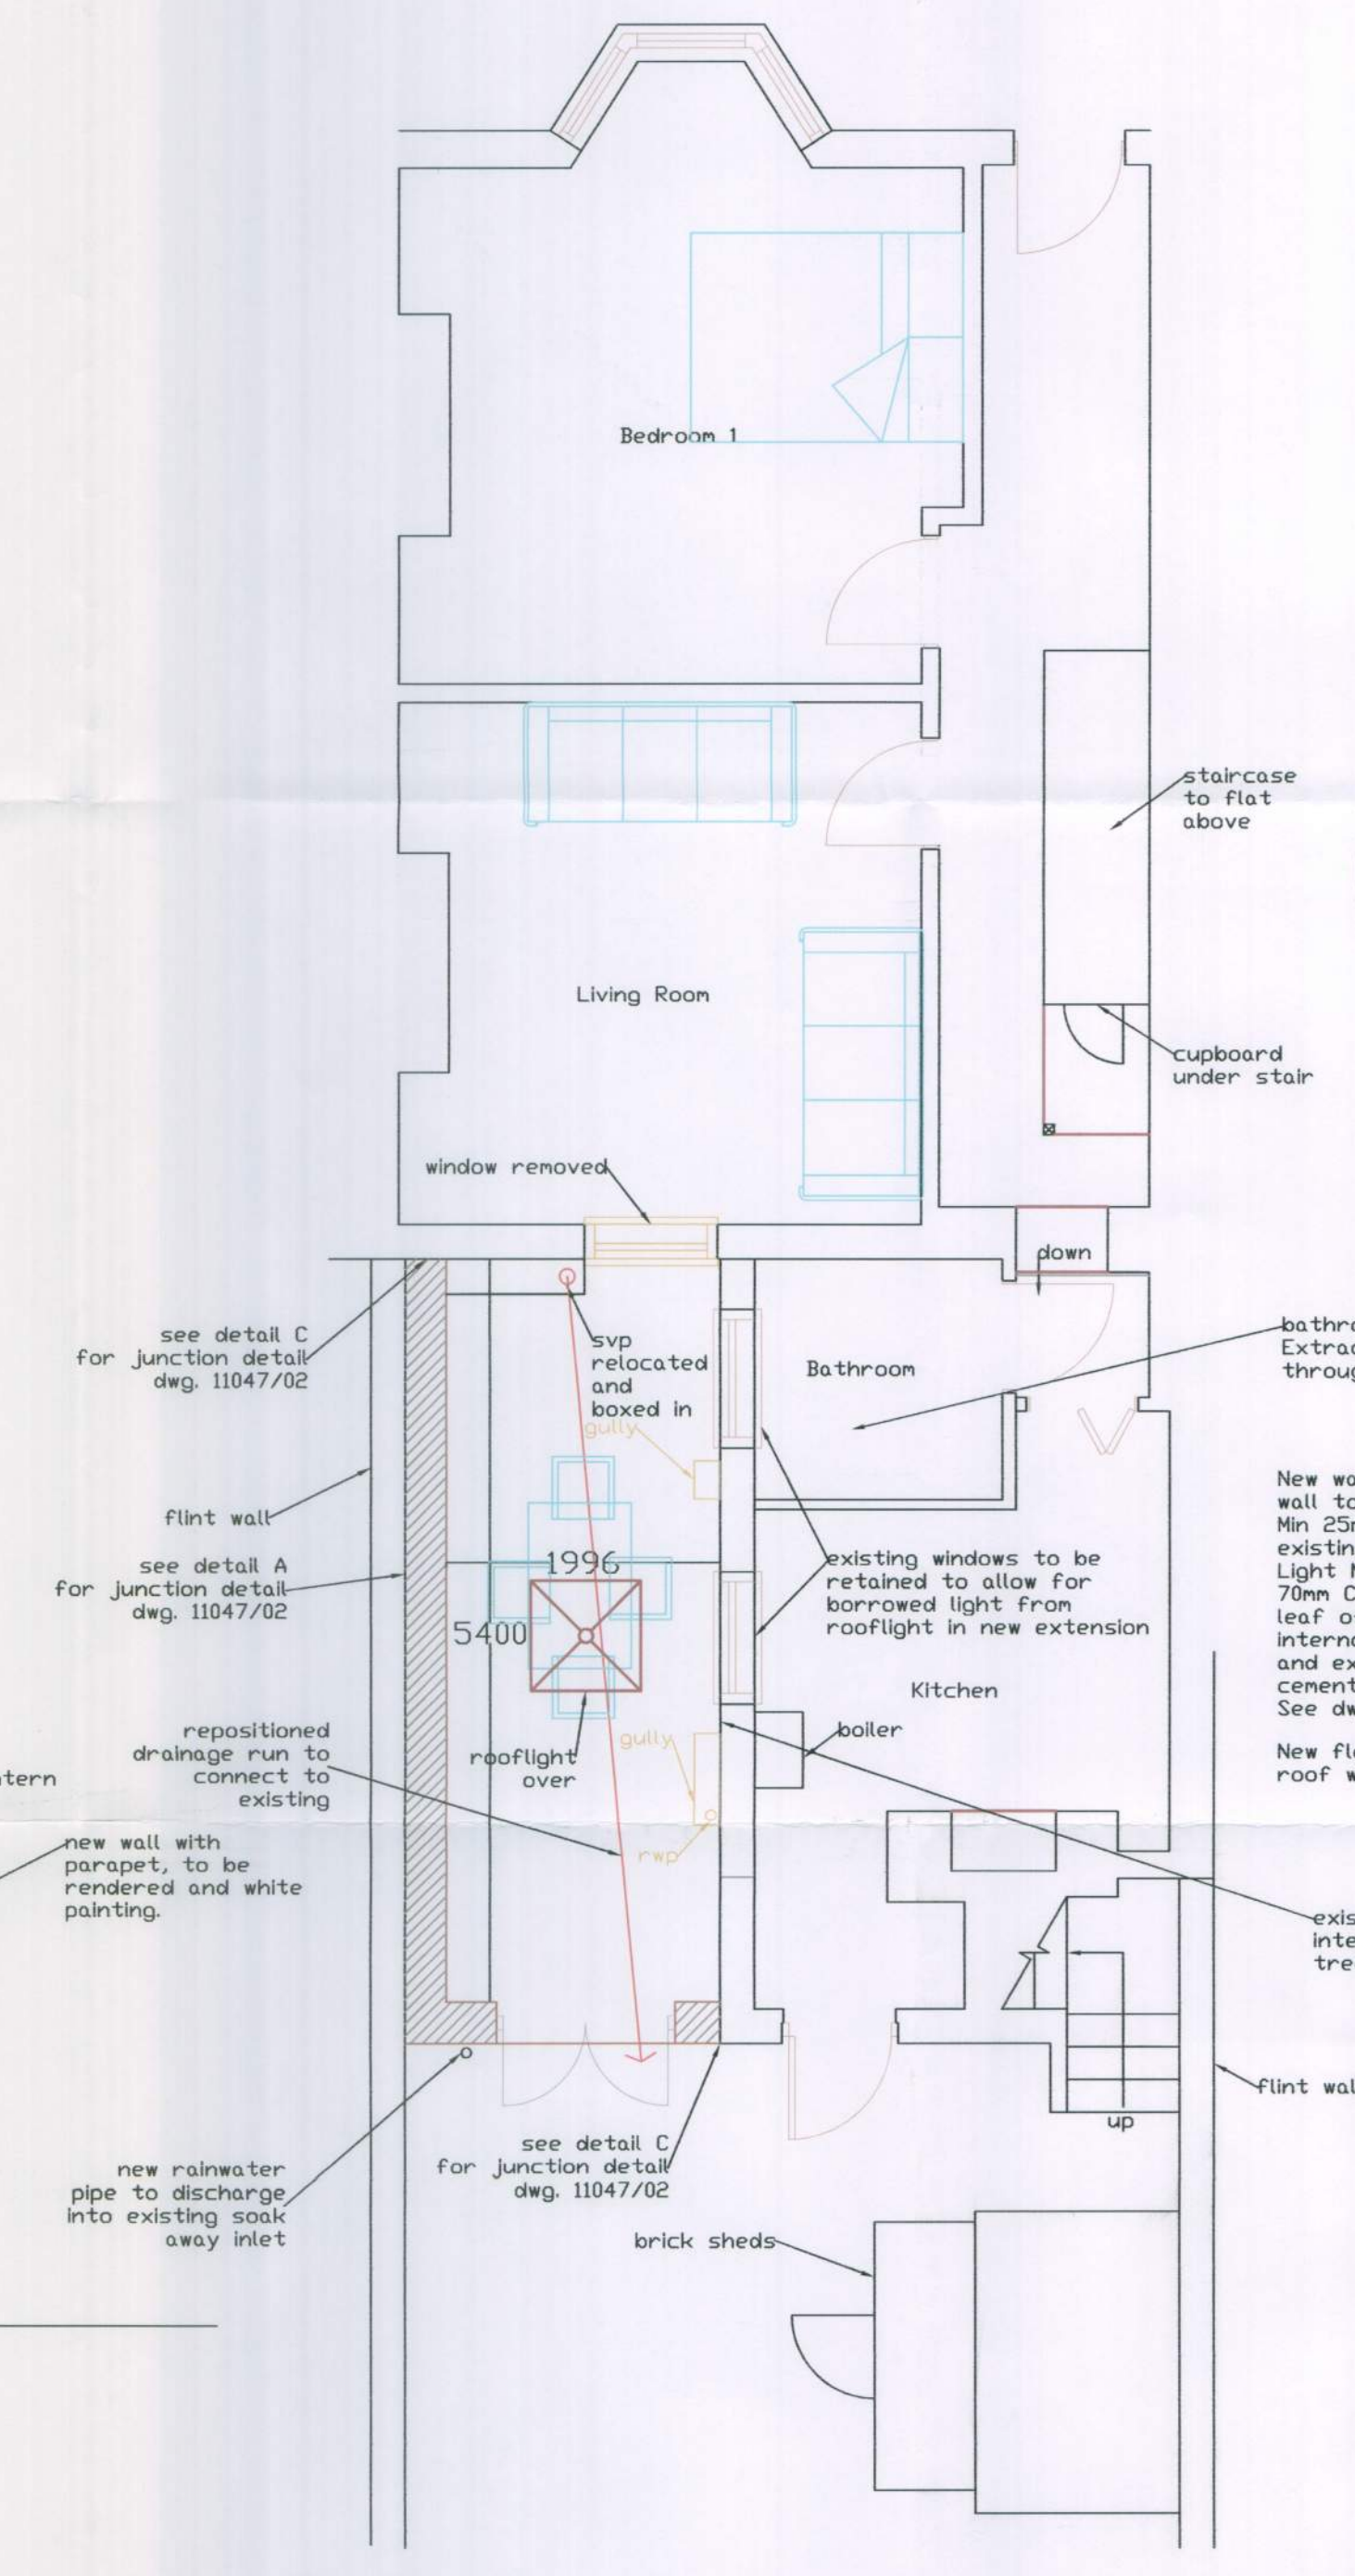

PROPOSED FLOORPLANS 1:50

18/11/11 ISSUED FOR
 PLANNING & LISTED
 BUILDING CONSENT

New wall adjacent to existing garden wall to be:
 Min 25mm nominal cavity between existing wall and new wall. Outer leaf, Light Med density block insulated with 70mm Crown Dritherm 32 with internal leaf of Lightweight Turbo block. Finish internally with plasterboard on dabs and externally with white painted sand cement render. See dwg. 11047/02 for detail.

New flat roof to be warm deck flat roof with 30min FR.

EXISTING 7 PROPOSED FLOORPLANS, ELEVATIONS, ROOF PLAN, LOCATION & BLOCK
 13a Western Road
 Littlehampton
 West Sussex

CLIENT			
Mr & Mrs Bowman			
DATE			
17/11/11			
DRAWING NUMBER			
11047/01/A			