




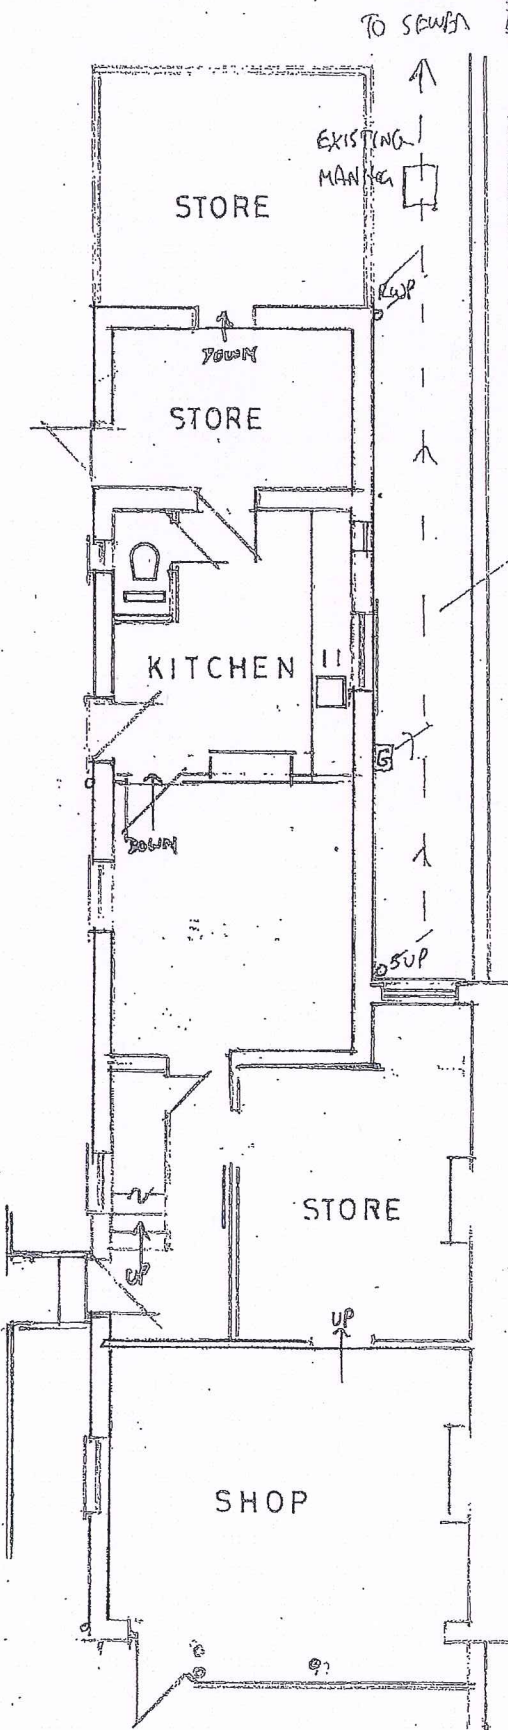


EXISTING GROUND FLOOR

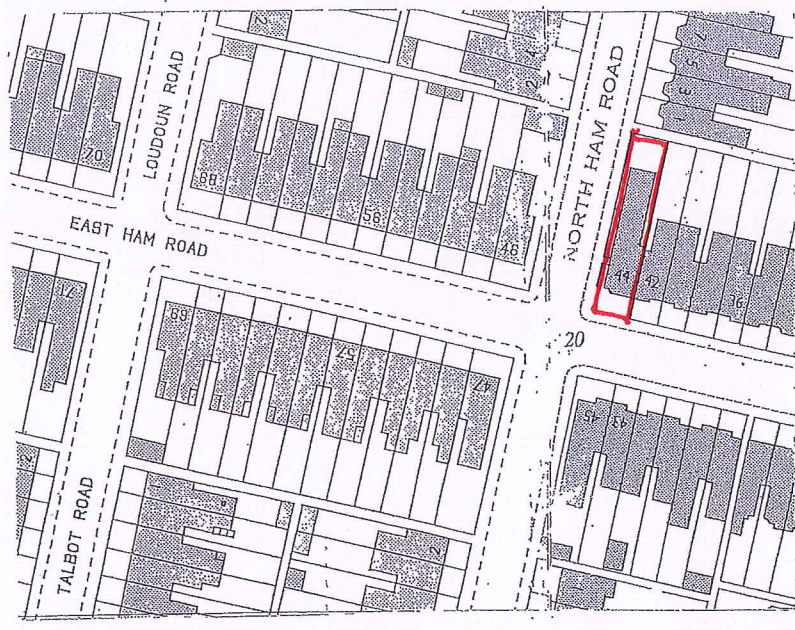


LOCATION PLAN 1:1250
SCALE 1:1250 ON A3 PAPER

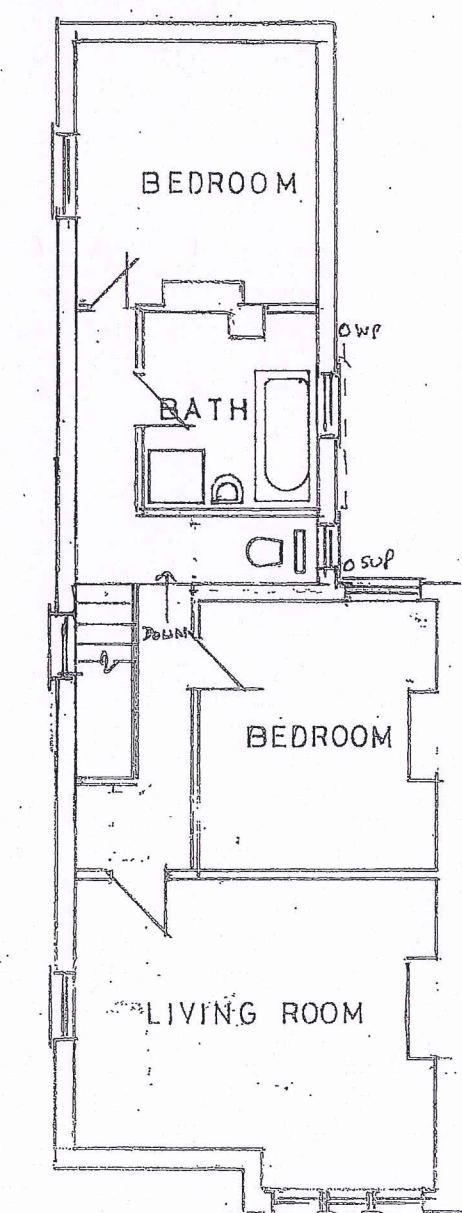


EXISTING FIRST FLOOR

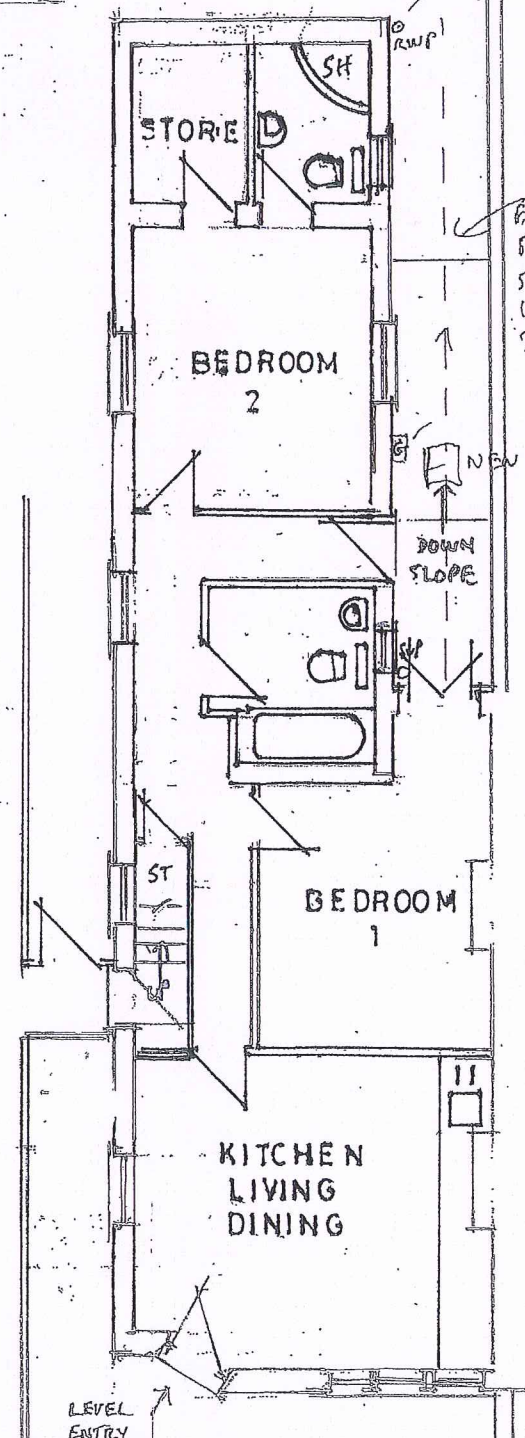

PROPOSED GROUND FLOOR

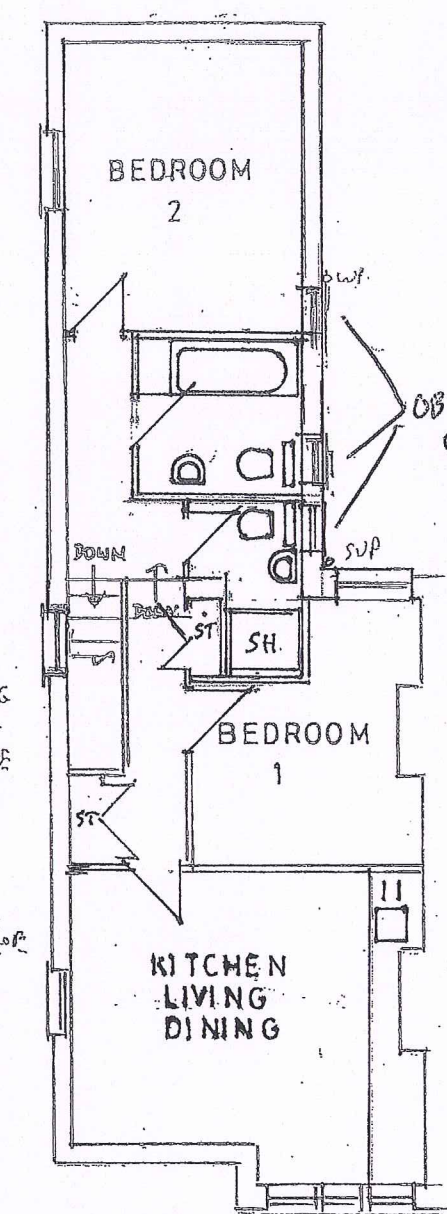

PROPOSED FIRST FLOOR
SCALE 1:100 ON A3

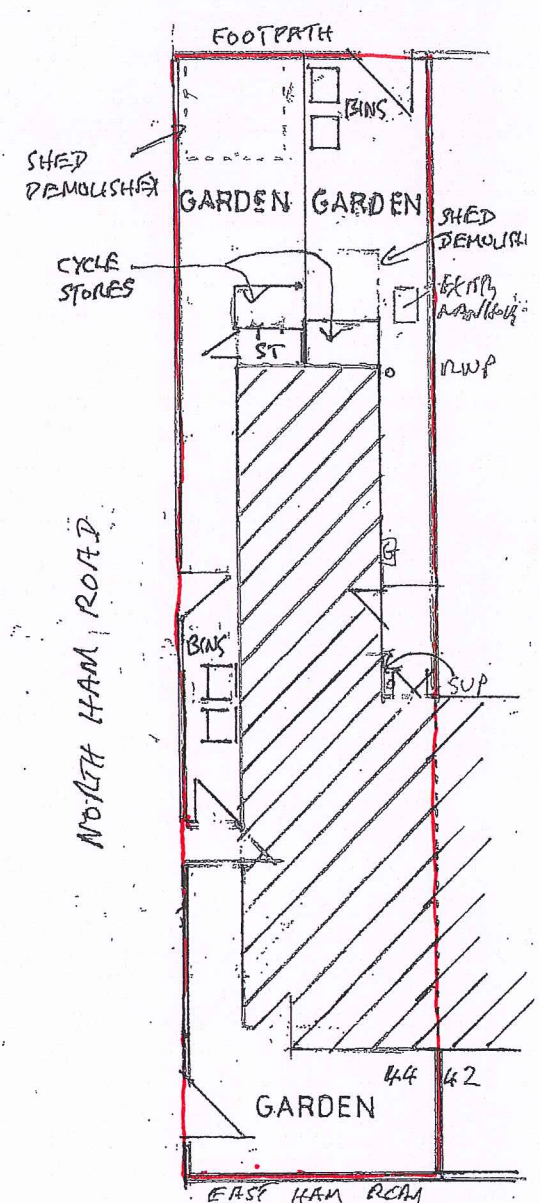

PROPOSED BLOCK/SITE PLAN
SCALE 1:200 ON A3

44 EAST HAM ROAD LITTLEHAMPTON
WEST SUSSEX BN17 7AP

PROPOSED CONVERSION INTO
TWO SELF-CONTAINED FLATS

FOR MR & MRS CHAMBERS

PETER D. KING F.R.I.C.S. CHARTERED SURVEYOR
41a BEACH ROAD
LITTLEHAMPTON
WEST SUSSEX BN17 5JA

01903 770846

DRAWING PREPARED FOR PLANNING APPLICATION ONLY
AMENDED 27/06/2013 20/08/2013 14/09/2014 13/11/2014
DATE: 15.05.2013 DRG. NO. 01 © PETER D. KING