

NOTES:

Dimensions to be checked on site before commencing work. Any discrepancies shall be reported to the architect immediately.



Do not scale from these drawings except for planning purposes.

Use figured dimensions only.

Where applicable this drawing is to be read in conjunction with other consultants' drawings.



All drawings to be read in conjunction with specification and all other drawings including structural engineer and mechanical and electrical drawings / specification

PROPOSED MUGA

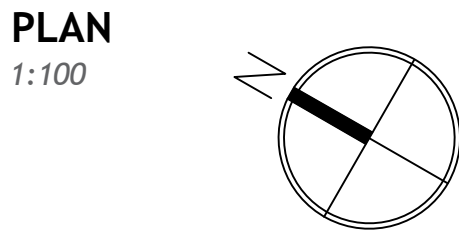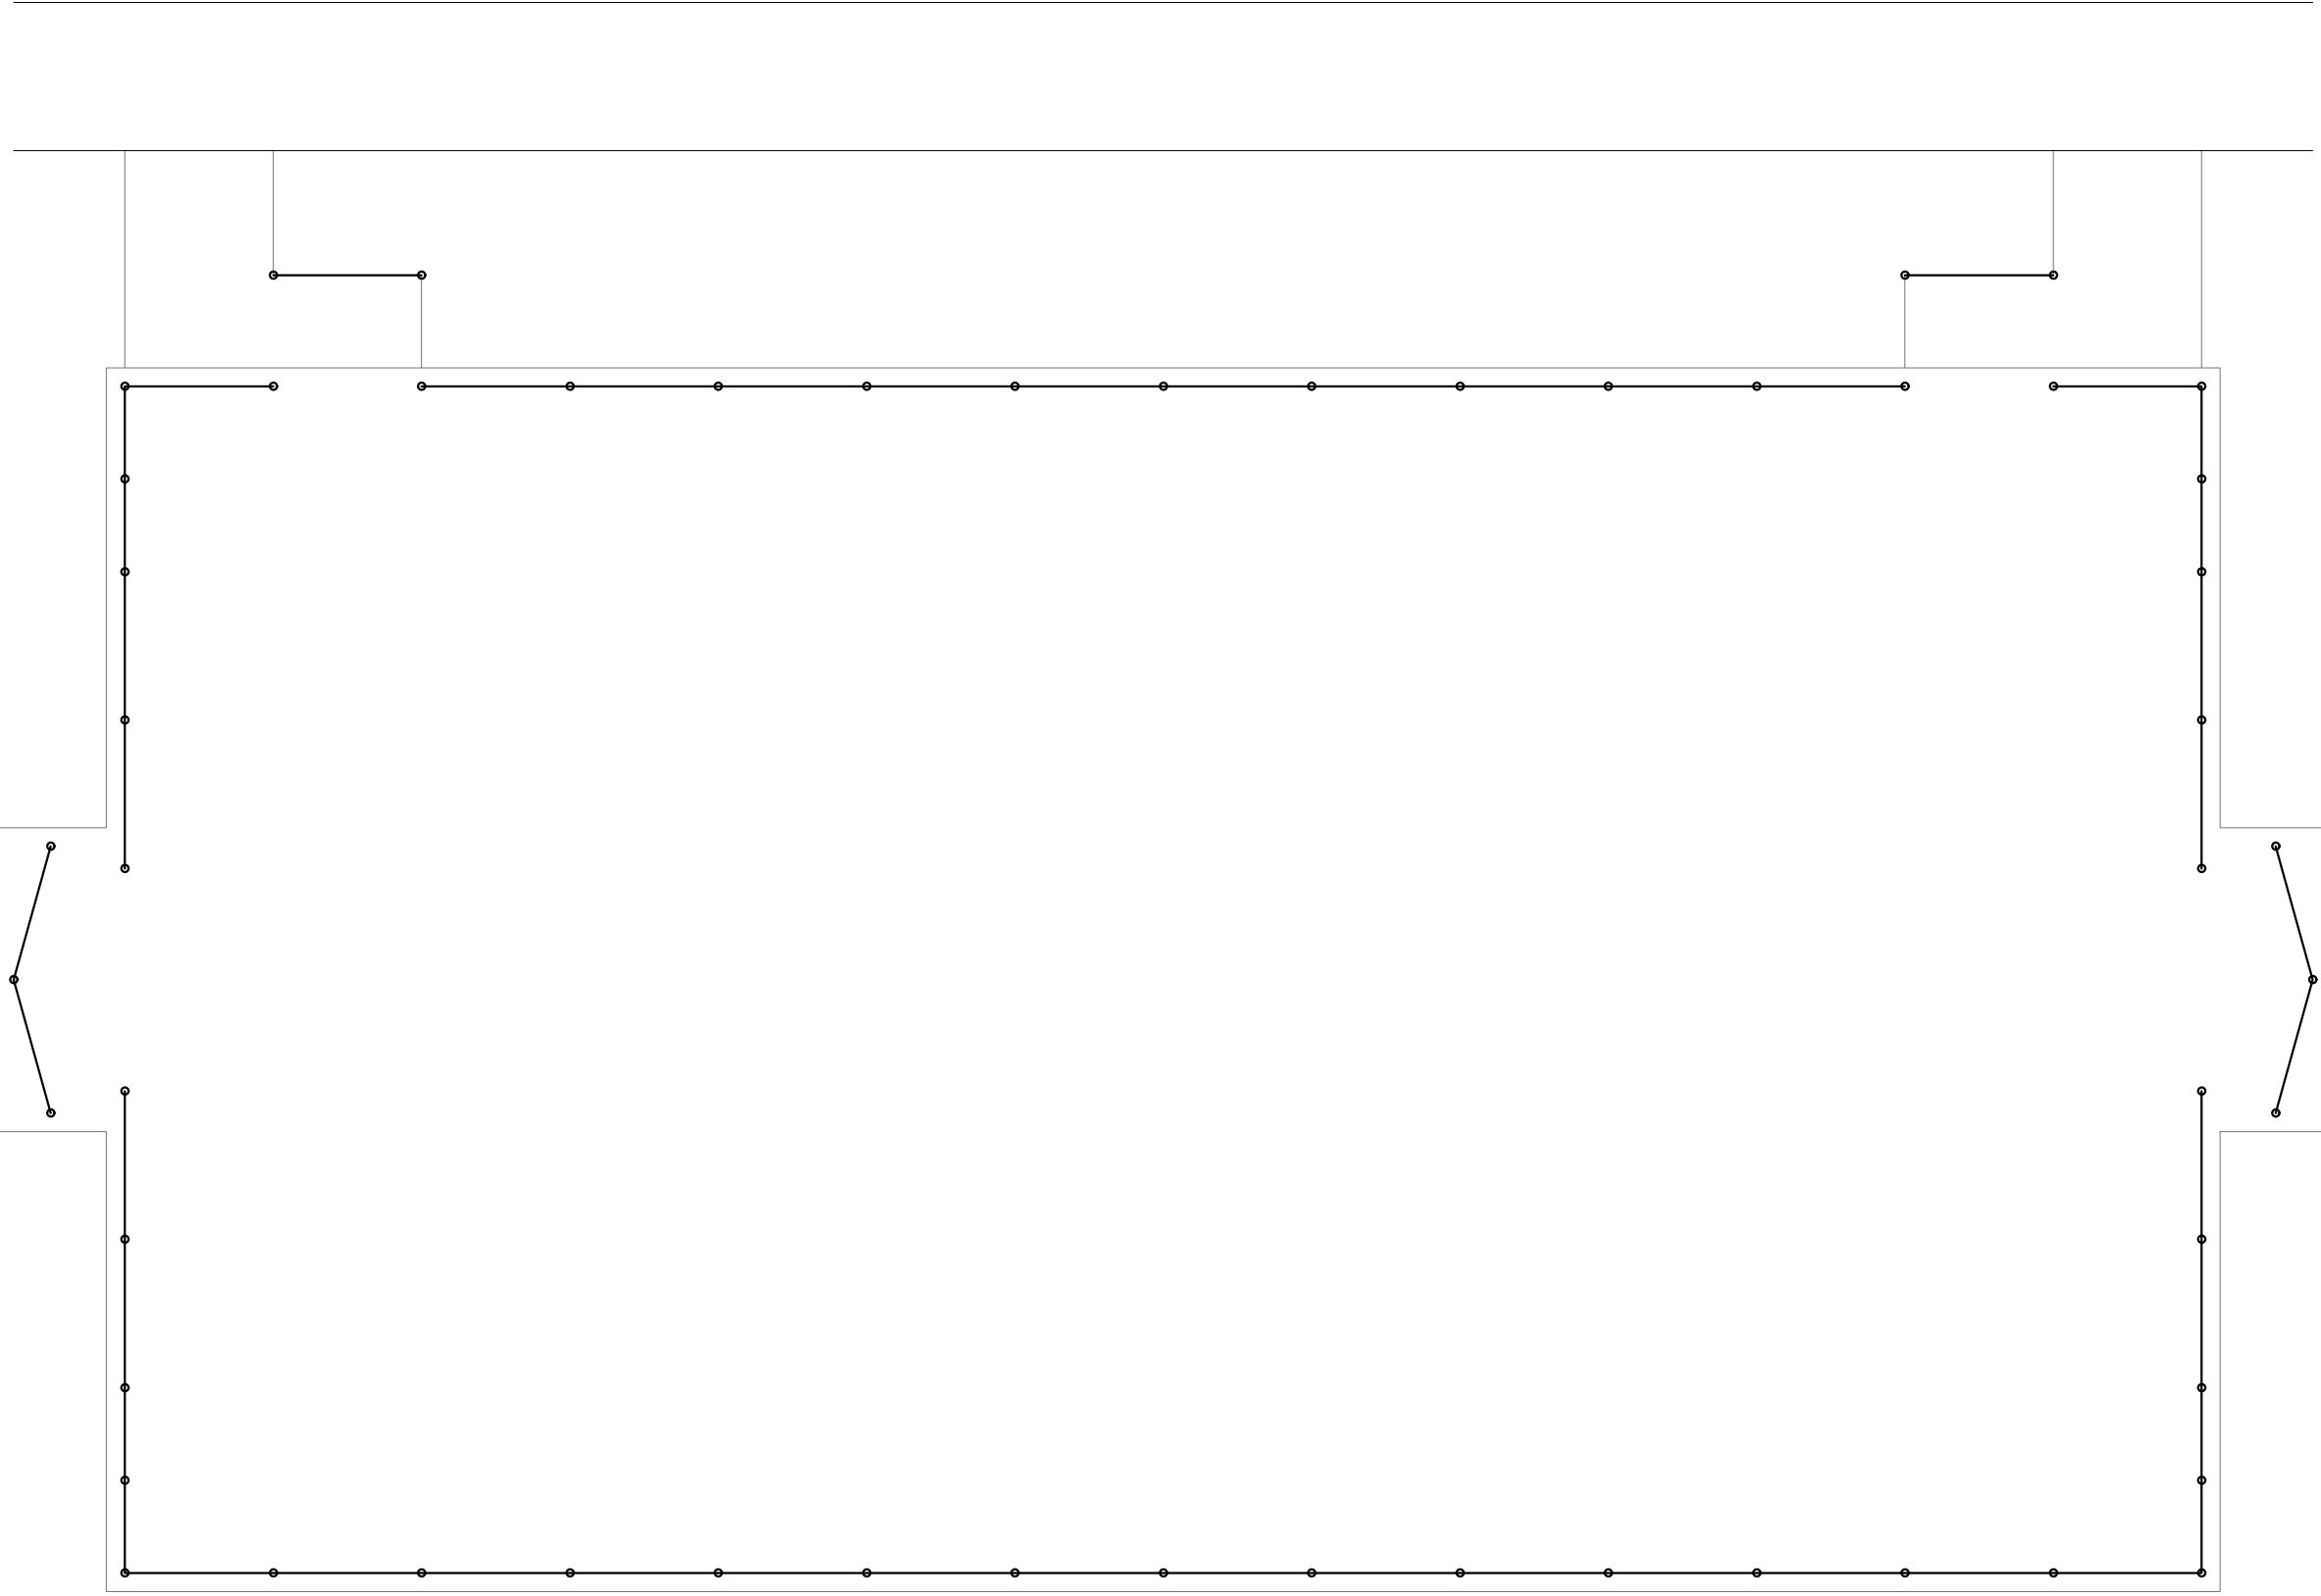


PLAN
1:100


PROPOSED BIN STORE

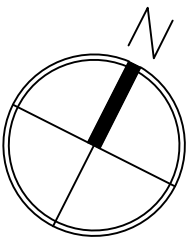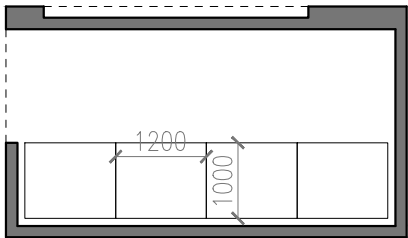


PLAN
1:100

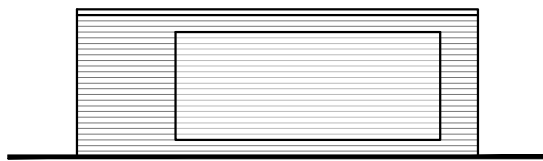


NORTH ELEVATION
1:100

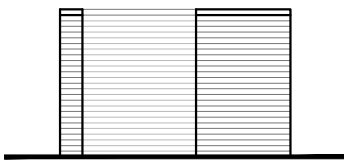

WEST ELEVATION
1:100


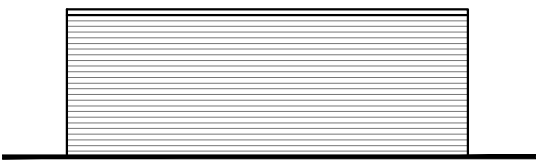


SOUTH ELEVATION
1:100

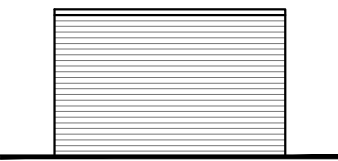


EAST ELEVATION
1:100

PROPOSED BIKE STORE

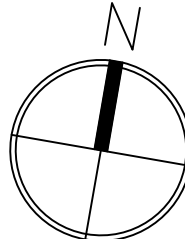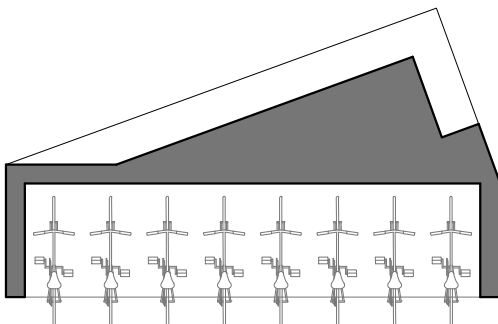


PLAN
1:100

 

SOUTH ELEVATION
1:100




EAST ELEVATION
1:100

 


NORTH ELEVATION
1:100




WEST ELEVATION
1:100

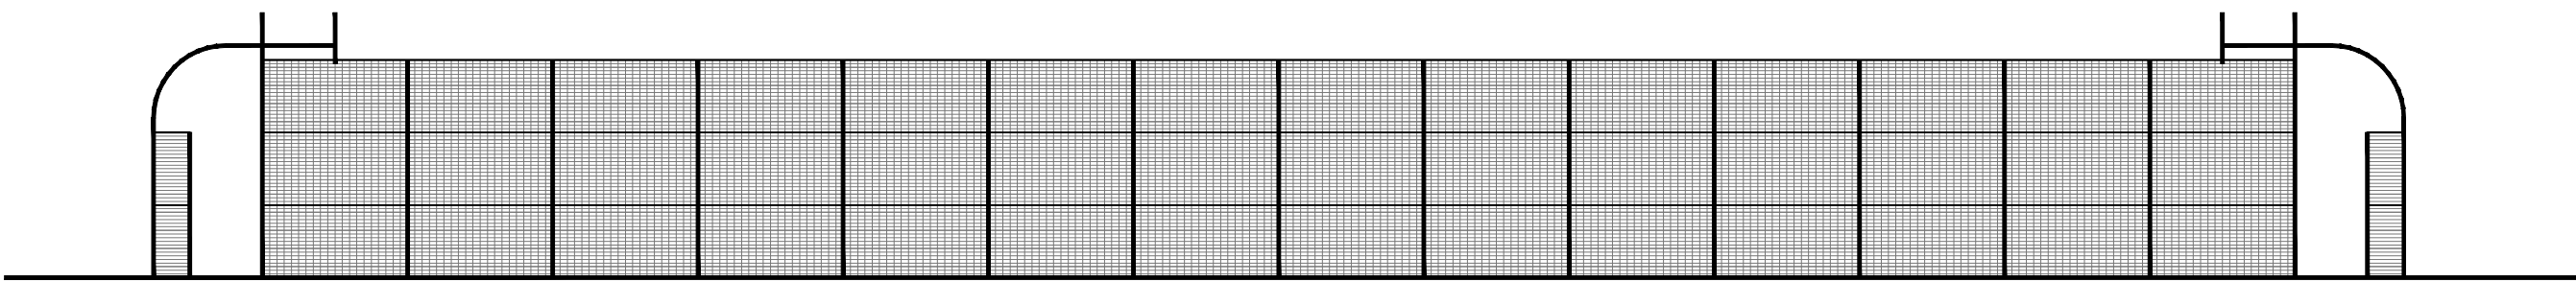


WEST ELEVATION
1:100

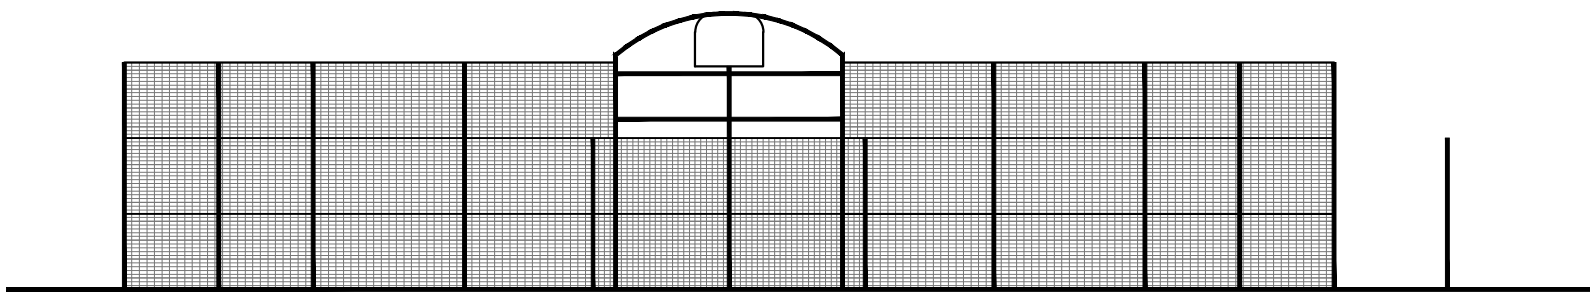

SOUTH ELEVATION
1:100

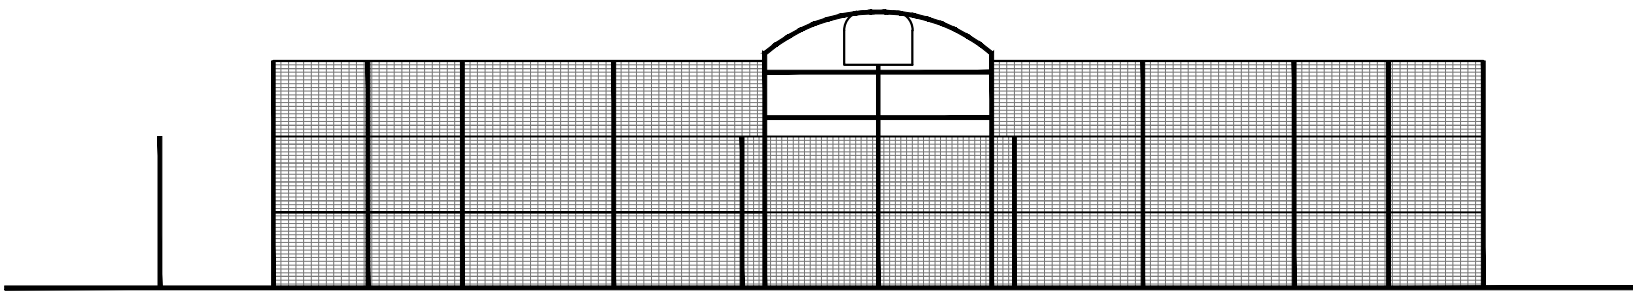


NORTH ELEVATION
1:100

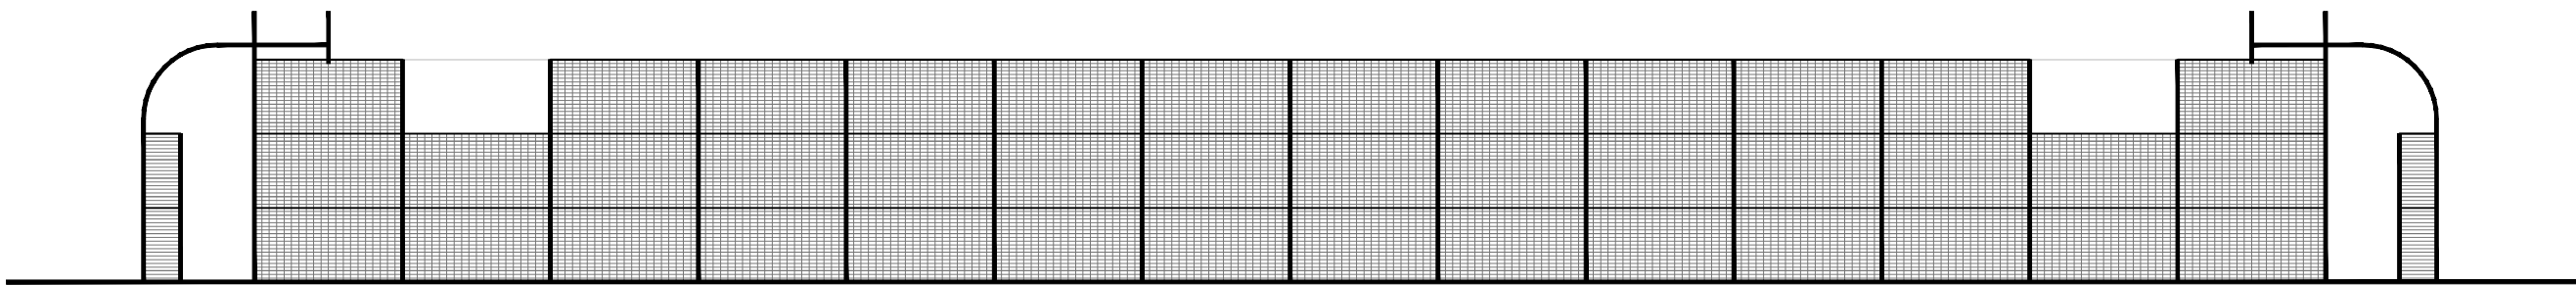

EAST ELEVATION
1:100

(Drawings of the proposed MUGA are for illustrative purposes only)

 

REVISION
*

DRAWING
PROPOSED MUGA, BIN STORE & BIKE STORE

SCALE
as noted @ A1

DATE
OCT 2021

DRAWING NO
20031-08

