


General Notes:


Do not scale dimensions from this drawing, unless for Planning purposes.

The Contractor is responsible for checking all dimensions on site prior to commencement of the works.

This drawing is to be read in conjunction with the specification.

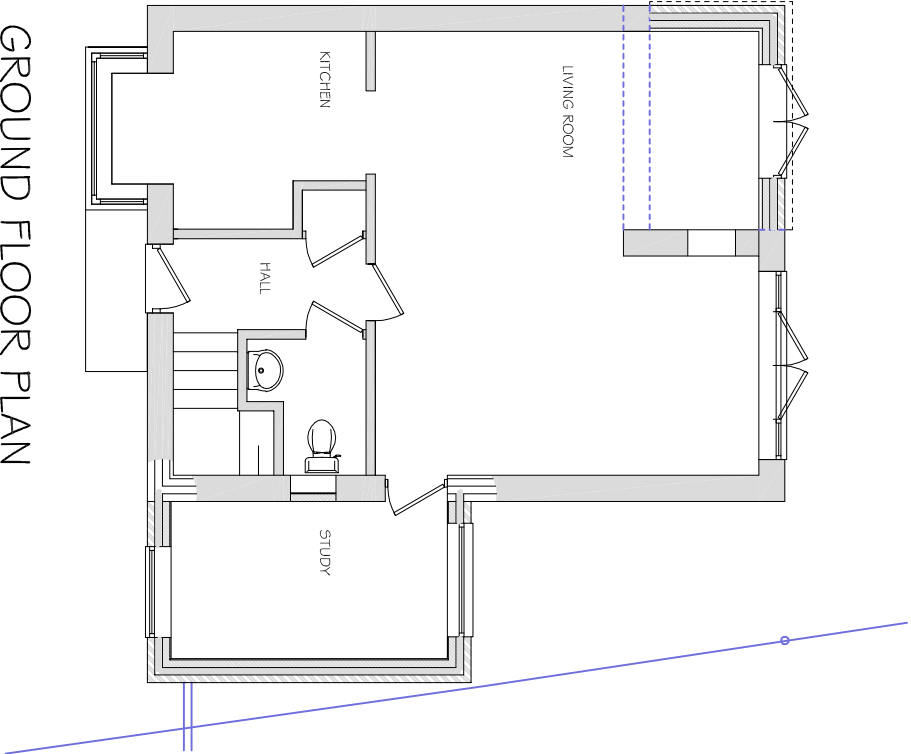

GROUND FLOOR PLAN
PROPOSED

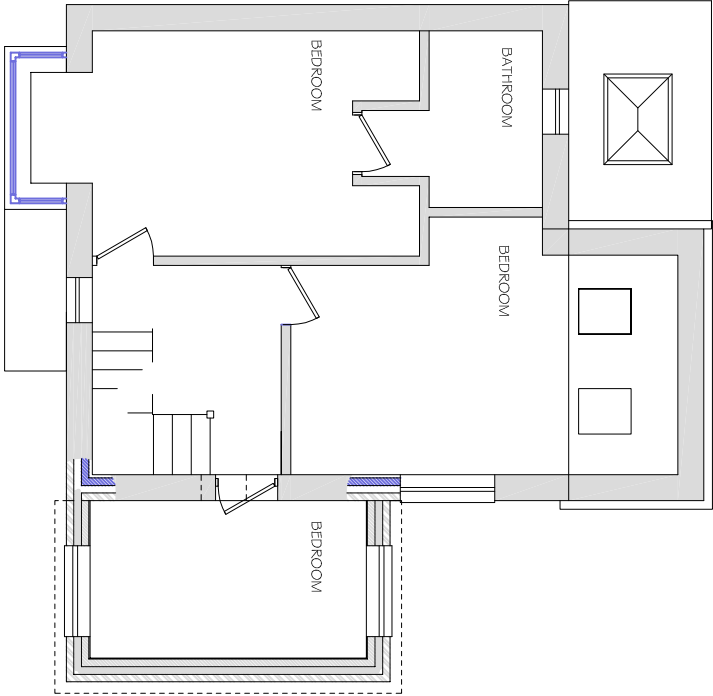

FIRST FLOOR PLAN
PROPOSED

A 07/11/2018 General to clients requirements.

Revision	Date	Description
----------	------	-------------

Client:
Mr & Mrs Crawley, 1 Steele Crescent, Littlehampton.

Project:
Extensions

Drawing Title:

Proposed Floor Plans

Scale: 1:100 Date: 06/11/2018 Drawn By:

Drawing Number: 1296/004 Revision: A

Brian Elstone Surveying Services Ltd
Brian Elstone, MCIOB, IMAps, FCABE
Project Management
Surveying Services
Planning and Building Regulations
Construction Health and Safety

4 Herne Court, Station Road, Rustington,
West Sussex, BN16 3BQ
Phone: 01903 784884, Mobile: 07710 593021,
Email: brian@elstone.biz