


General Notes:


Do not scale dimensions from this drawing, unless for Planning purposes.

The Contractor is responsible for checking all dimensions on site prior to commencement of the works.

This drawing is to be read in conjunction with the specification.

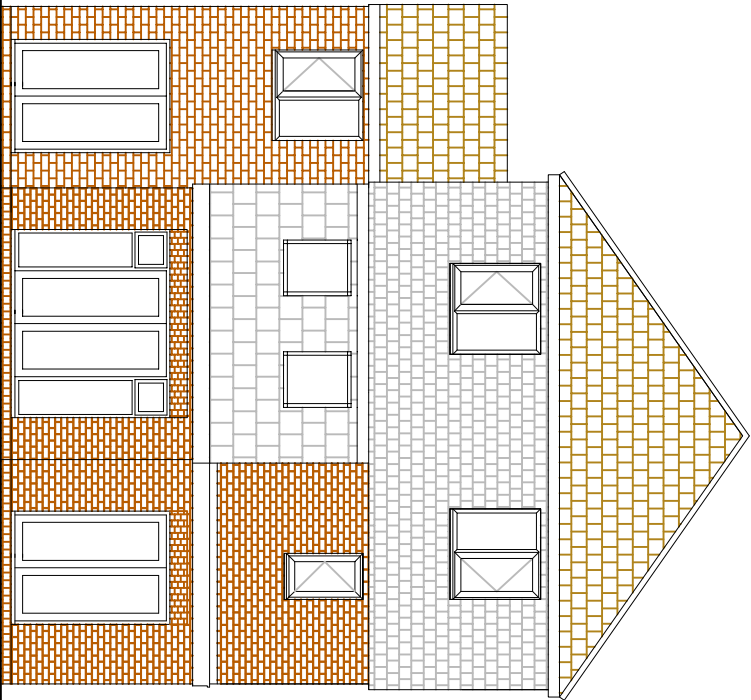


SOUTH ELEVATION
PROPOSED

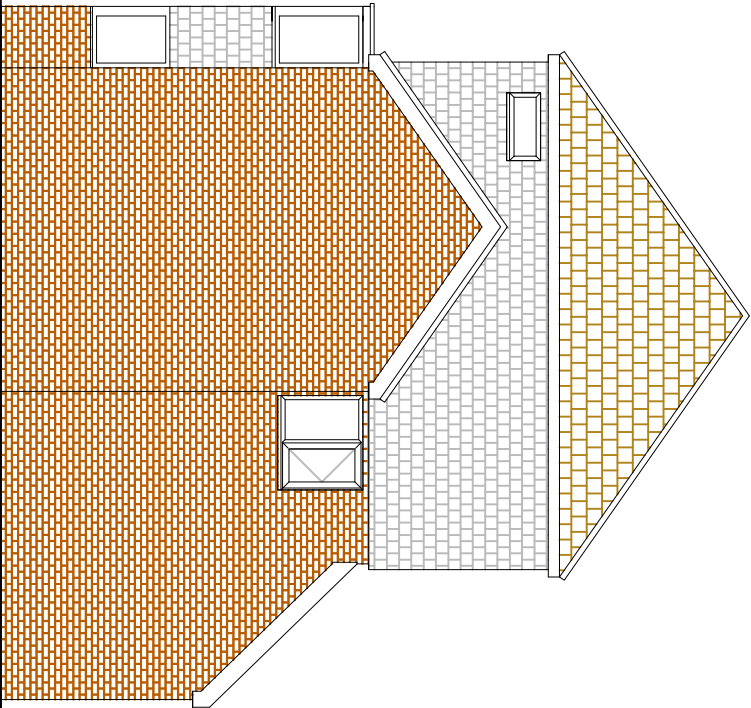


WEST ELEVATION
PROPOSED

All new elevations to match existing, bricks and tiles, windows to match.

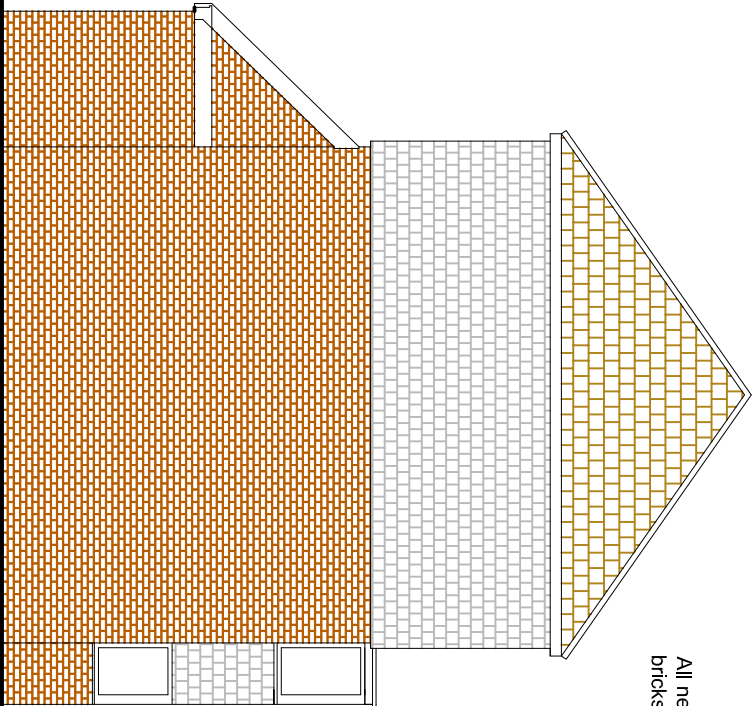

EAST ELEVATION
PROPOSED

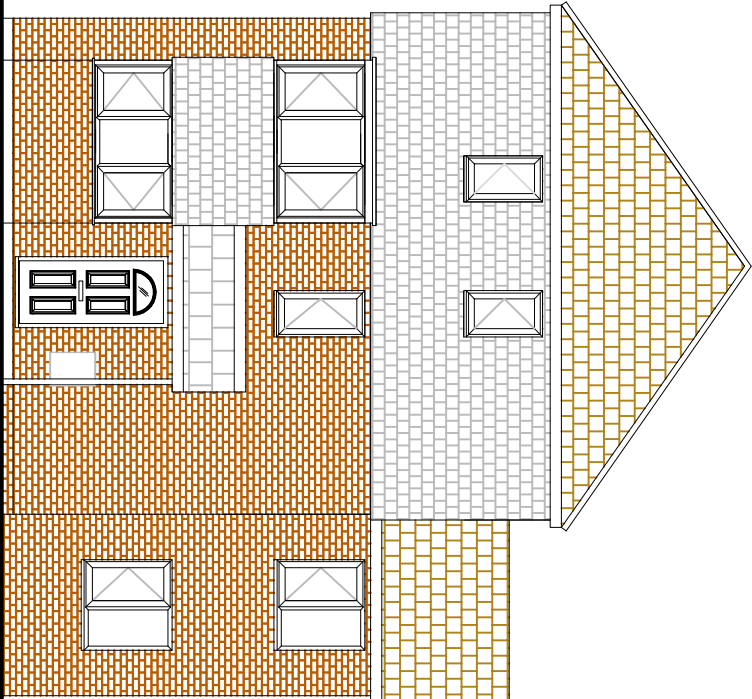

NORTH ELEVATION
PROPOSED

b 25/01/2019 Title corrected
A 07/11/2018 General to clients requirements.

Revision	Date	Description
Client: Mr & Mrs Crawley, 1 Steele Crescent, Littlehampton.		
Project: Extensions		
Drawing Title: Proposed Elevations		
Scale: 1:100	Date: 06/11/2018	Drawn By:
Drawing Number: 1296/005	Revision: B	
Brian Elstone Surveying Services Ltd Brian Elstone, MCIOB, IMapS, FCABE Project Management Surveying Services Planning and Building Regulations Construction Health and Safety		
4 Herne Court, Station Road, Rustington, West Sussex, BN16 3BQ Phone: 01903 784884, Mobile: 07710 593021, Email: brian@elstone.biz		