


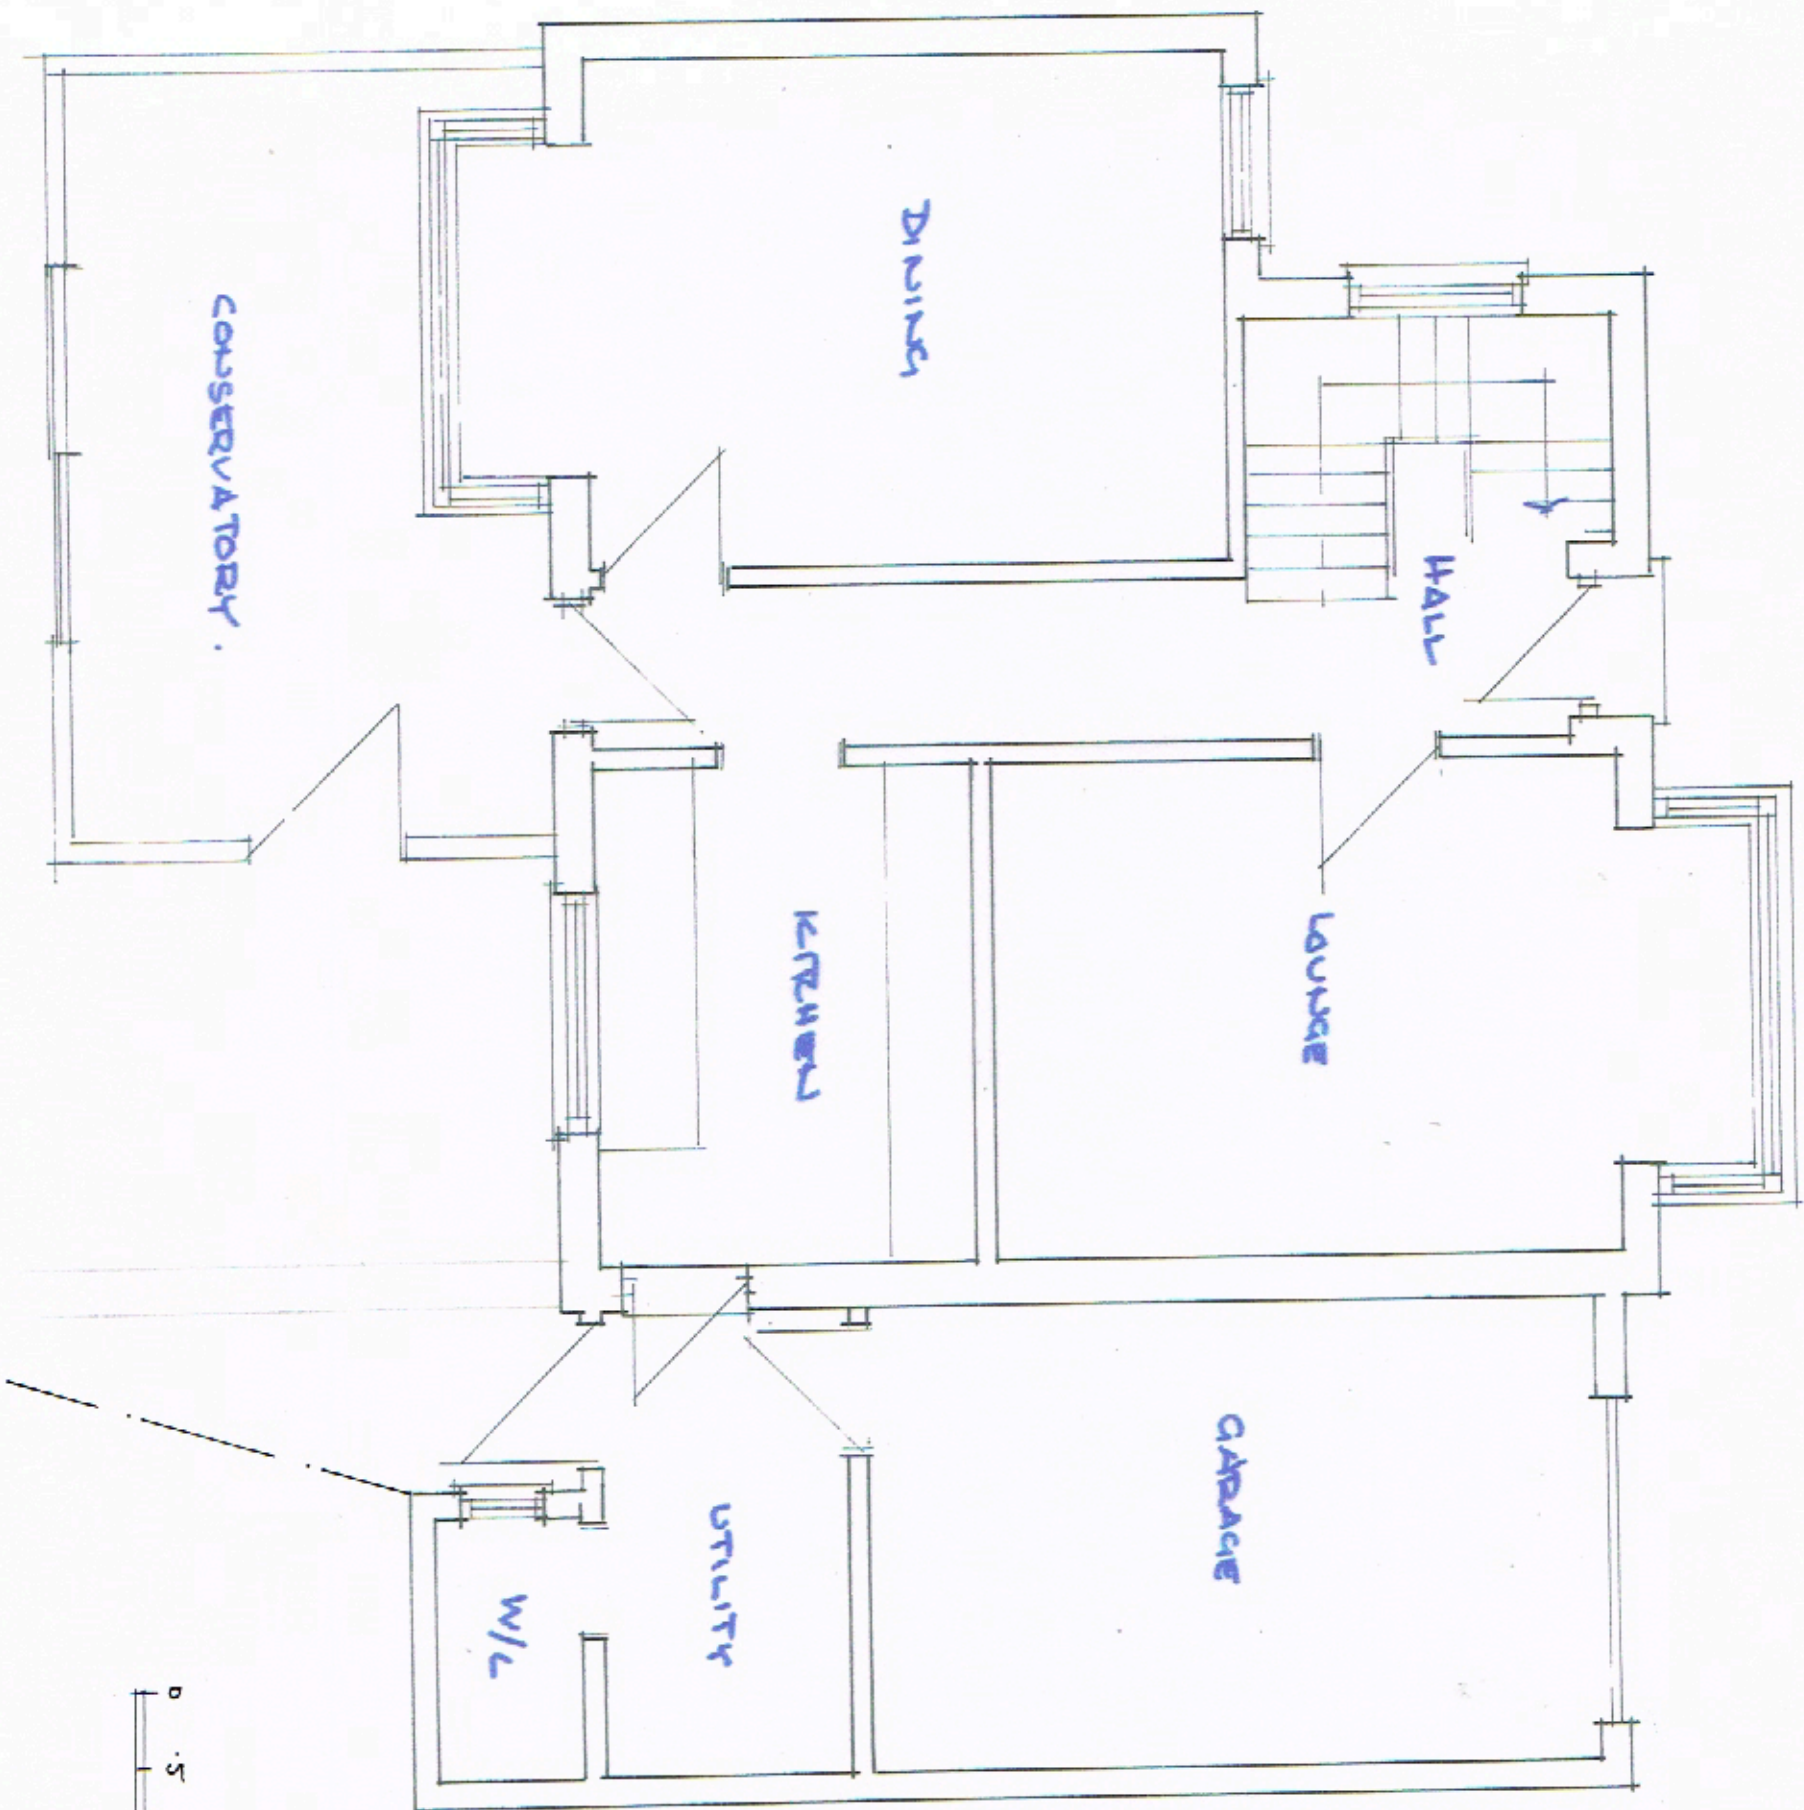

1 SEATON ROAD
WICK. BR17 7LG.

GROUND FLOOR PLAN AS EXISTING

1801/001

SCALE 1:50
DATE JAN 18
DRAWN [Signature]