


1 SEATON ROAD
WICK. BUI 7 LG.

FIRST FLOOR PLAN AS EXISTING.

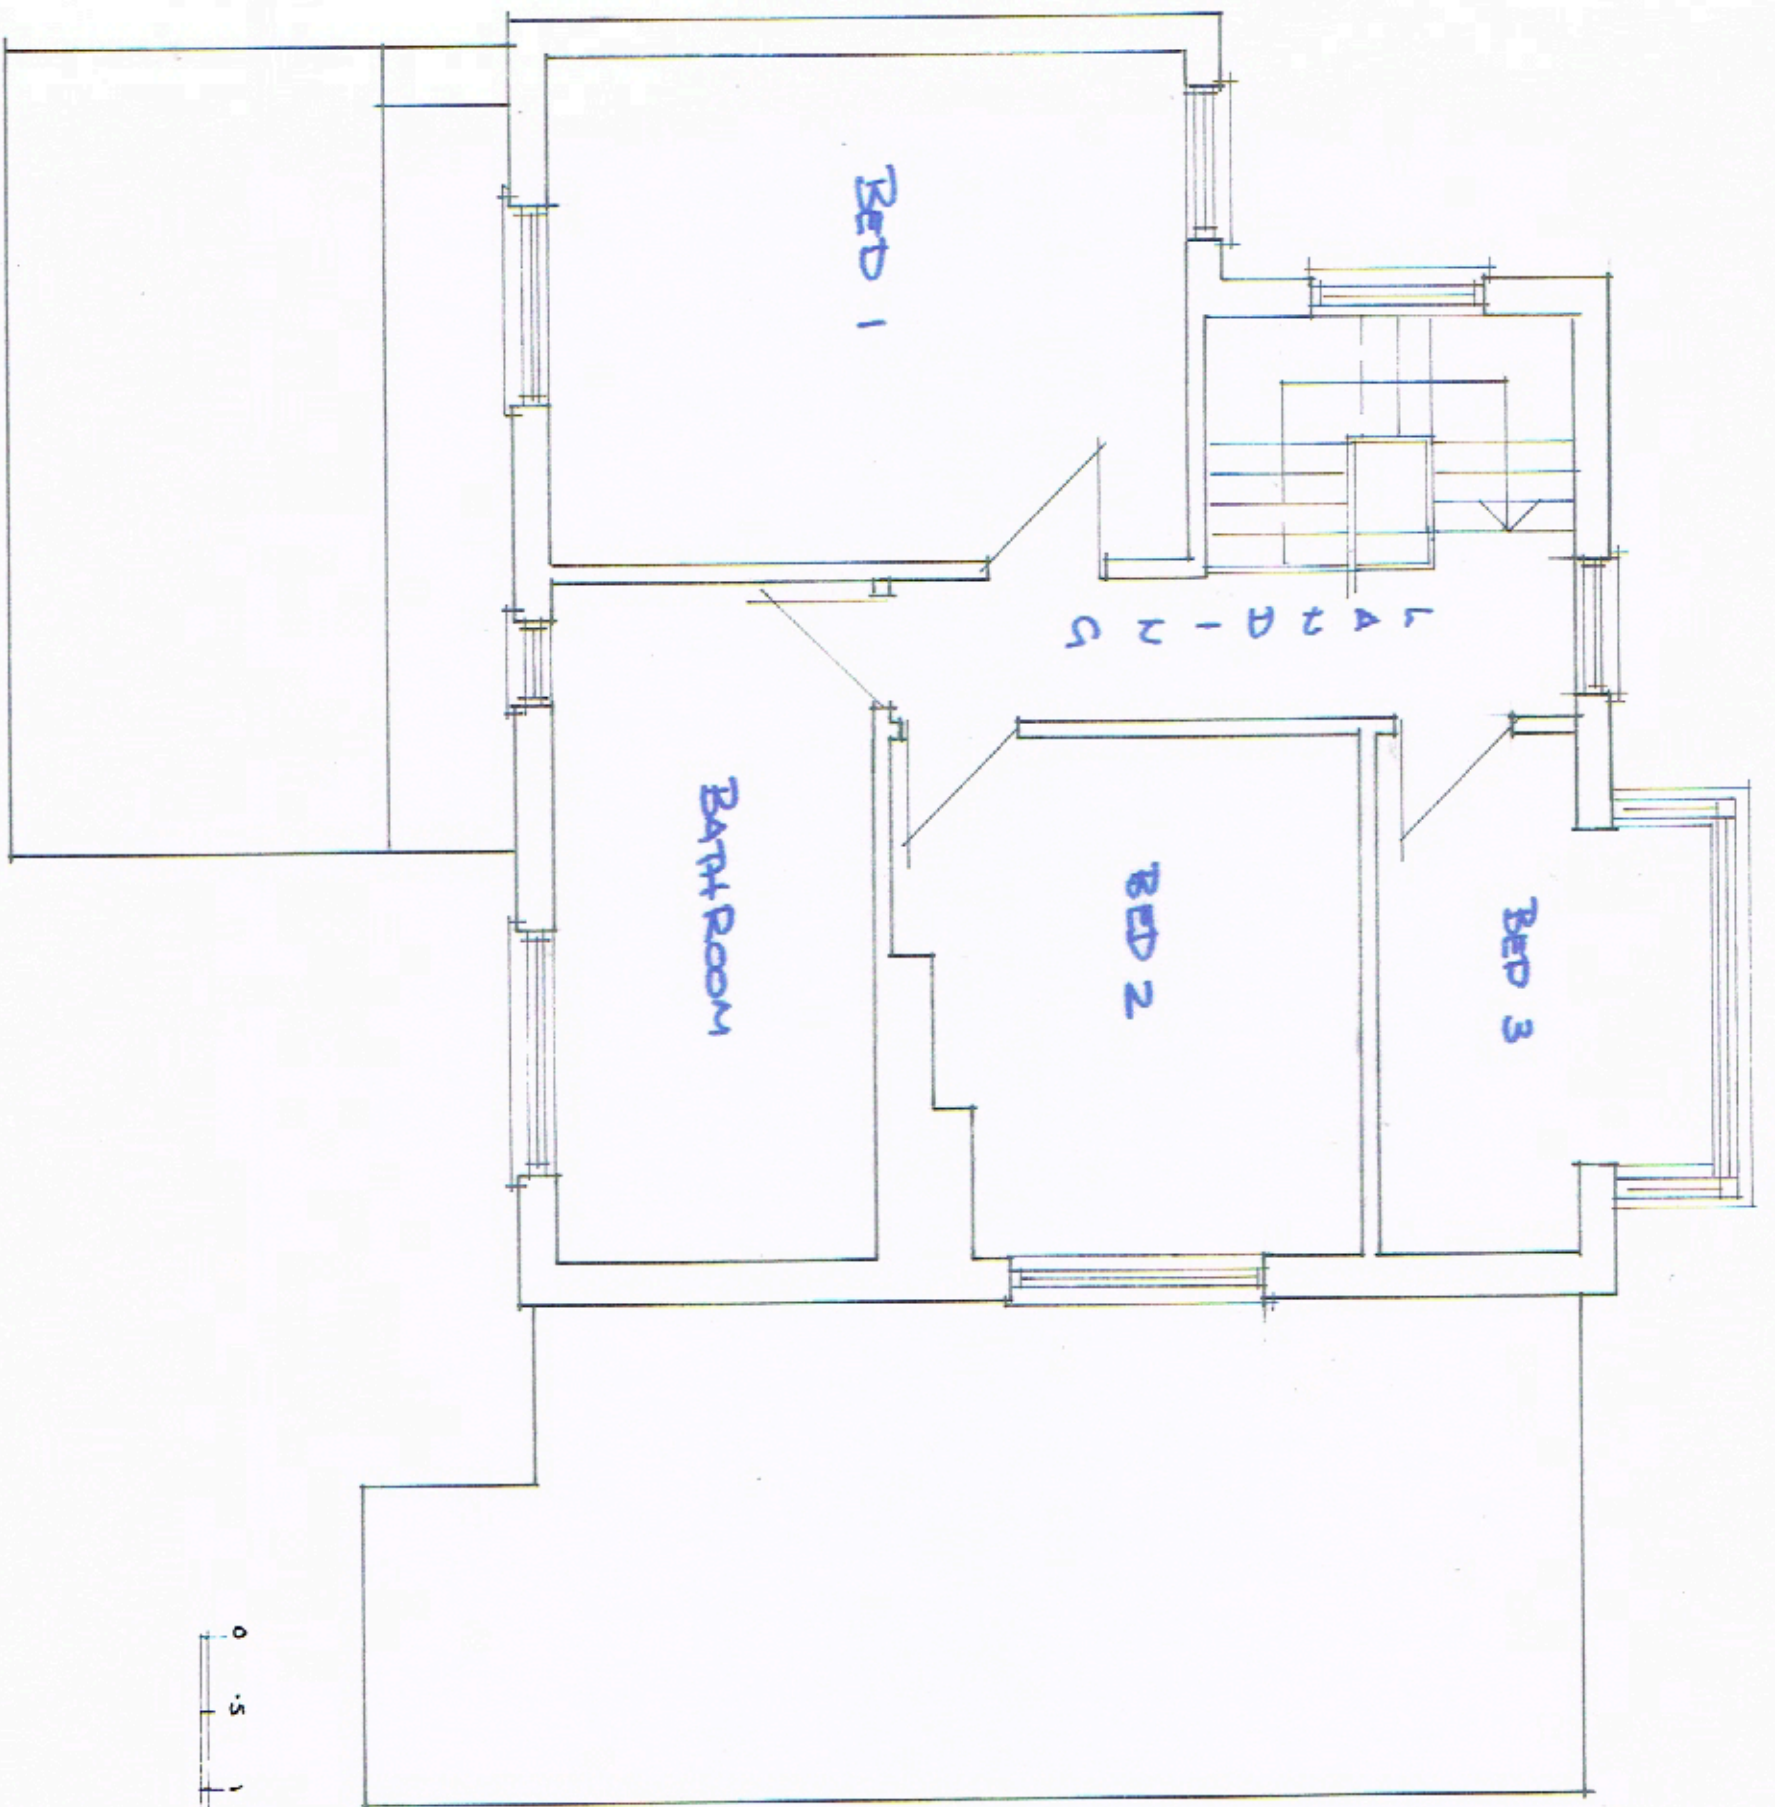

0 .5 1 2 3 4 METRES

1801/002

SCALE 1:50
DATE JAN 18
DRAWN [Signature]
Ref: 523050