


1 SEATON ROAD :
WICK. BUILT 74G.

GROUND FLOOR PLAN AS PROPOSED

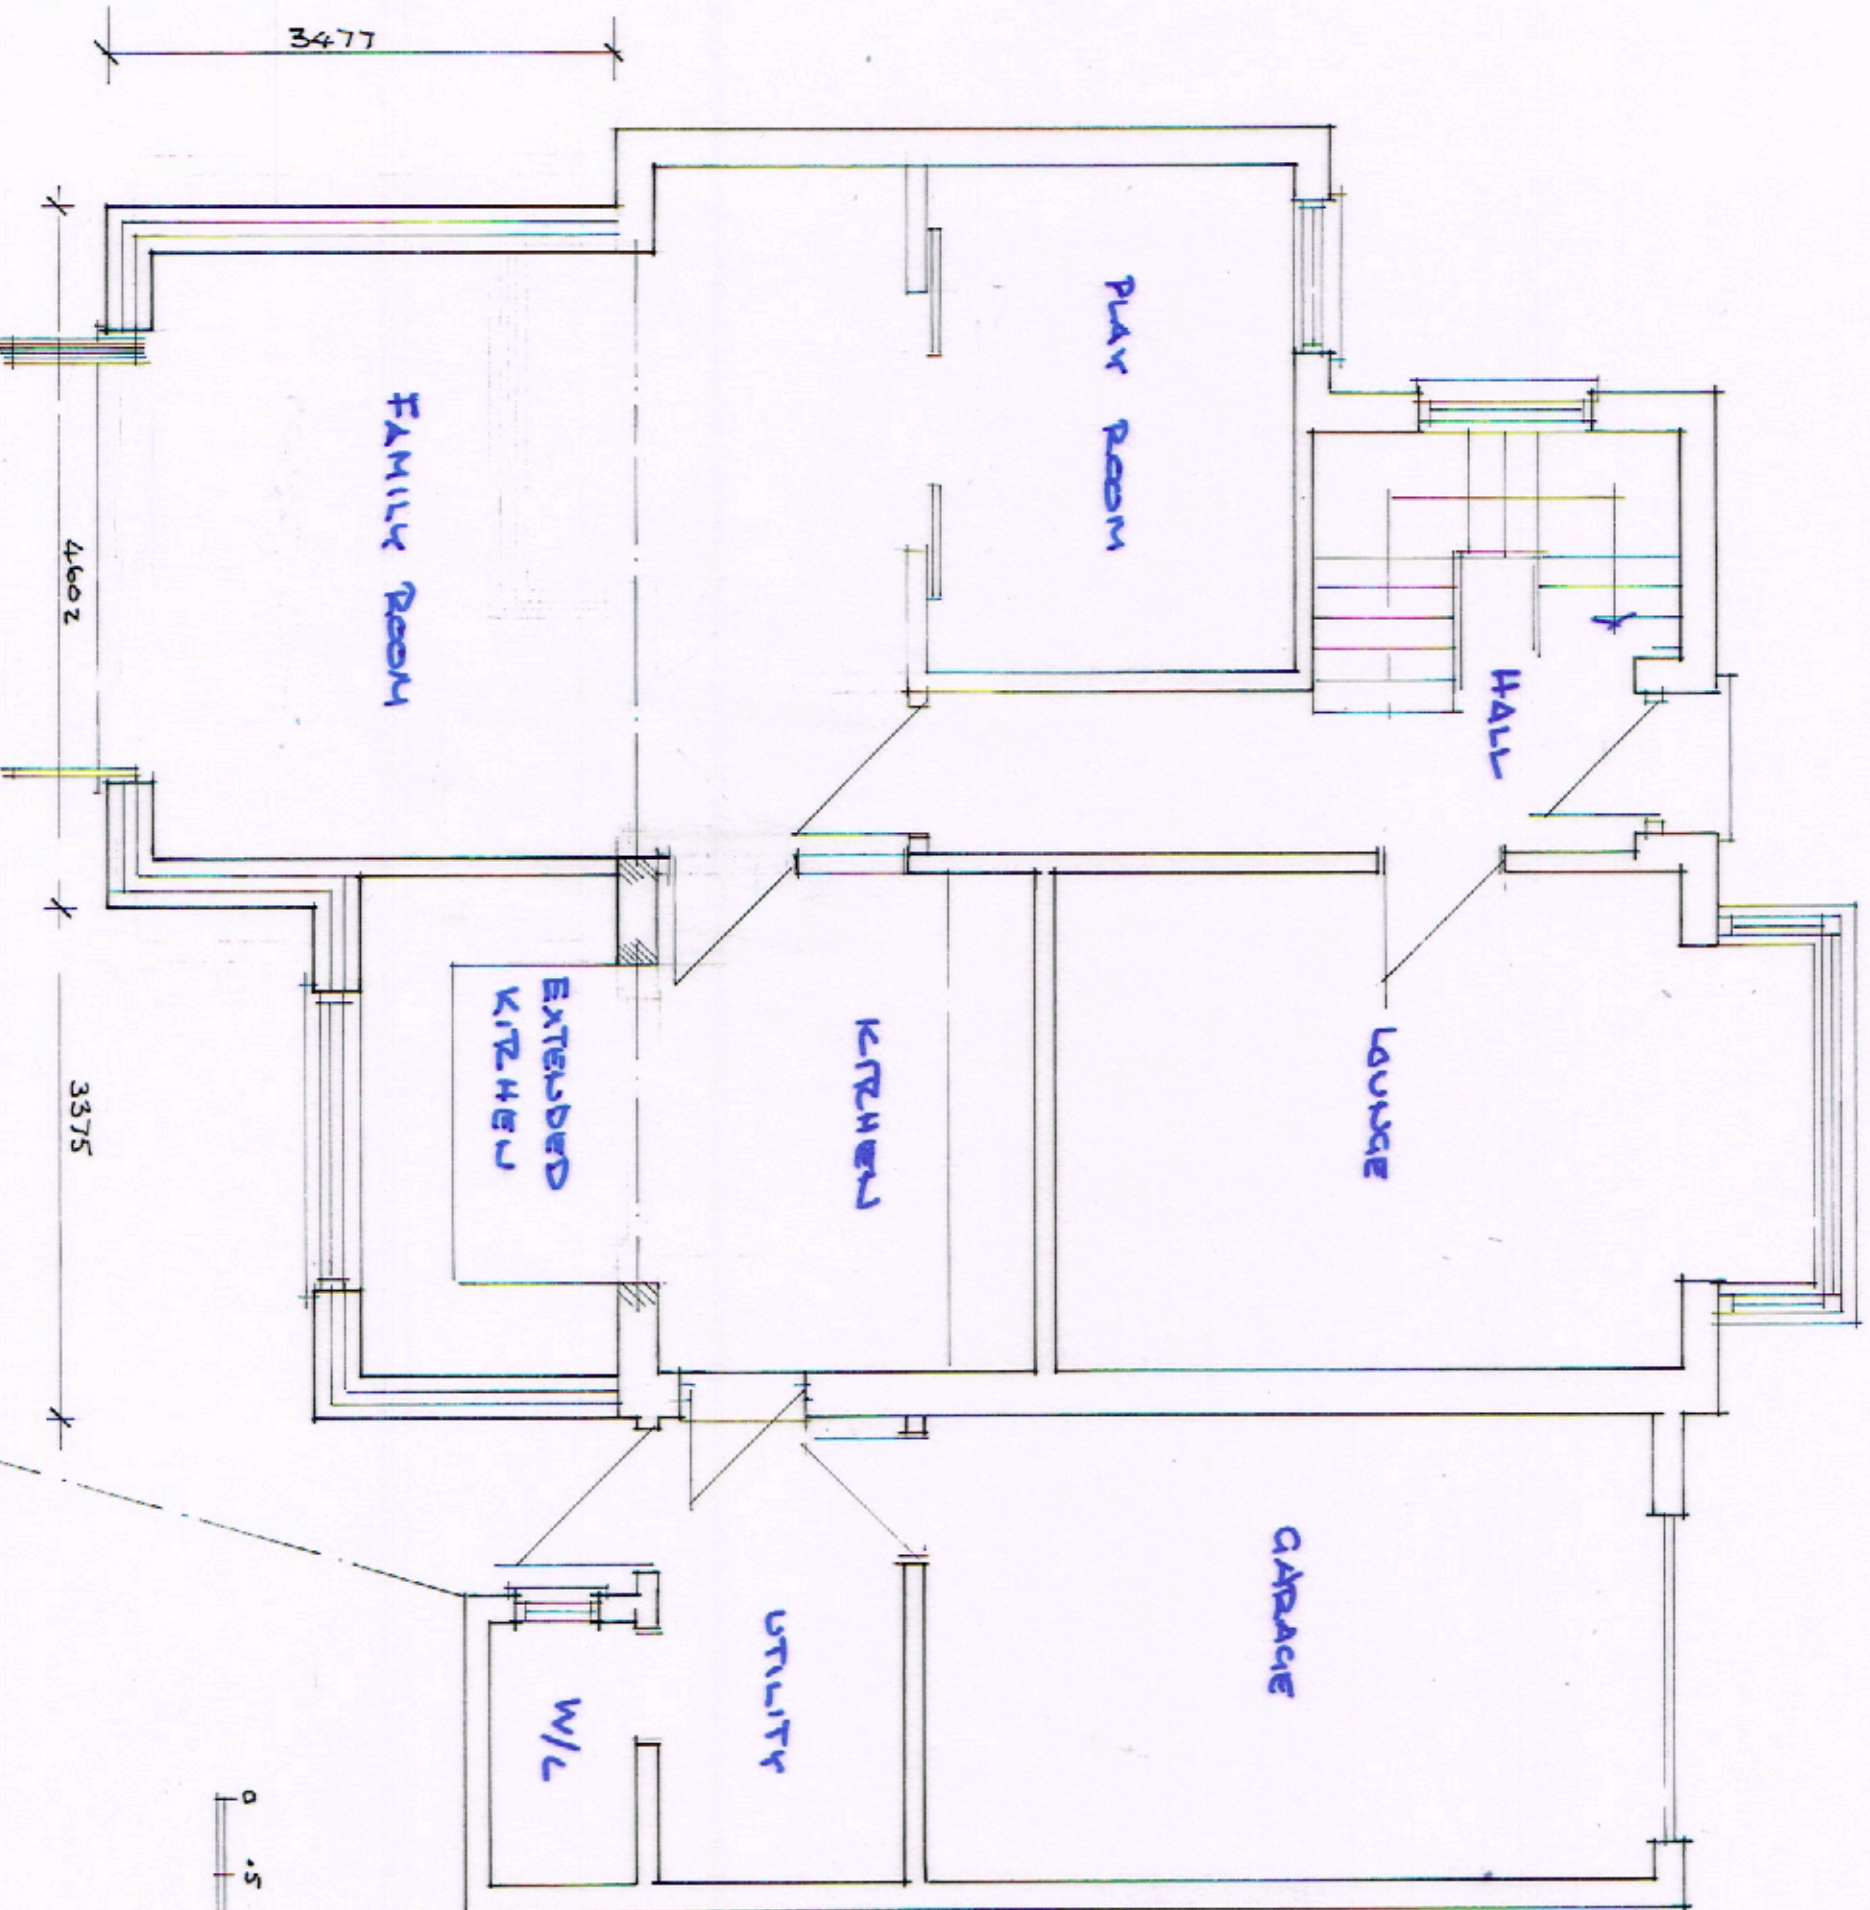

1801/004

SCALE 1:50
DATE JUN 8
DRAWN [Signature]