


1 SEATON ROAD
WICK. BUIL 714.

FIRST FLOOR PLAN AS PROPOSED.

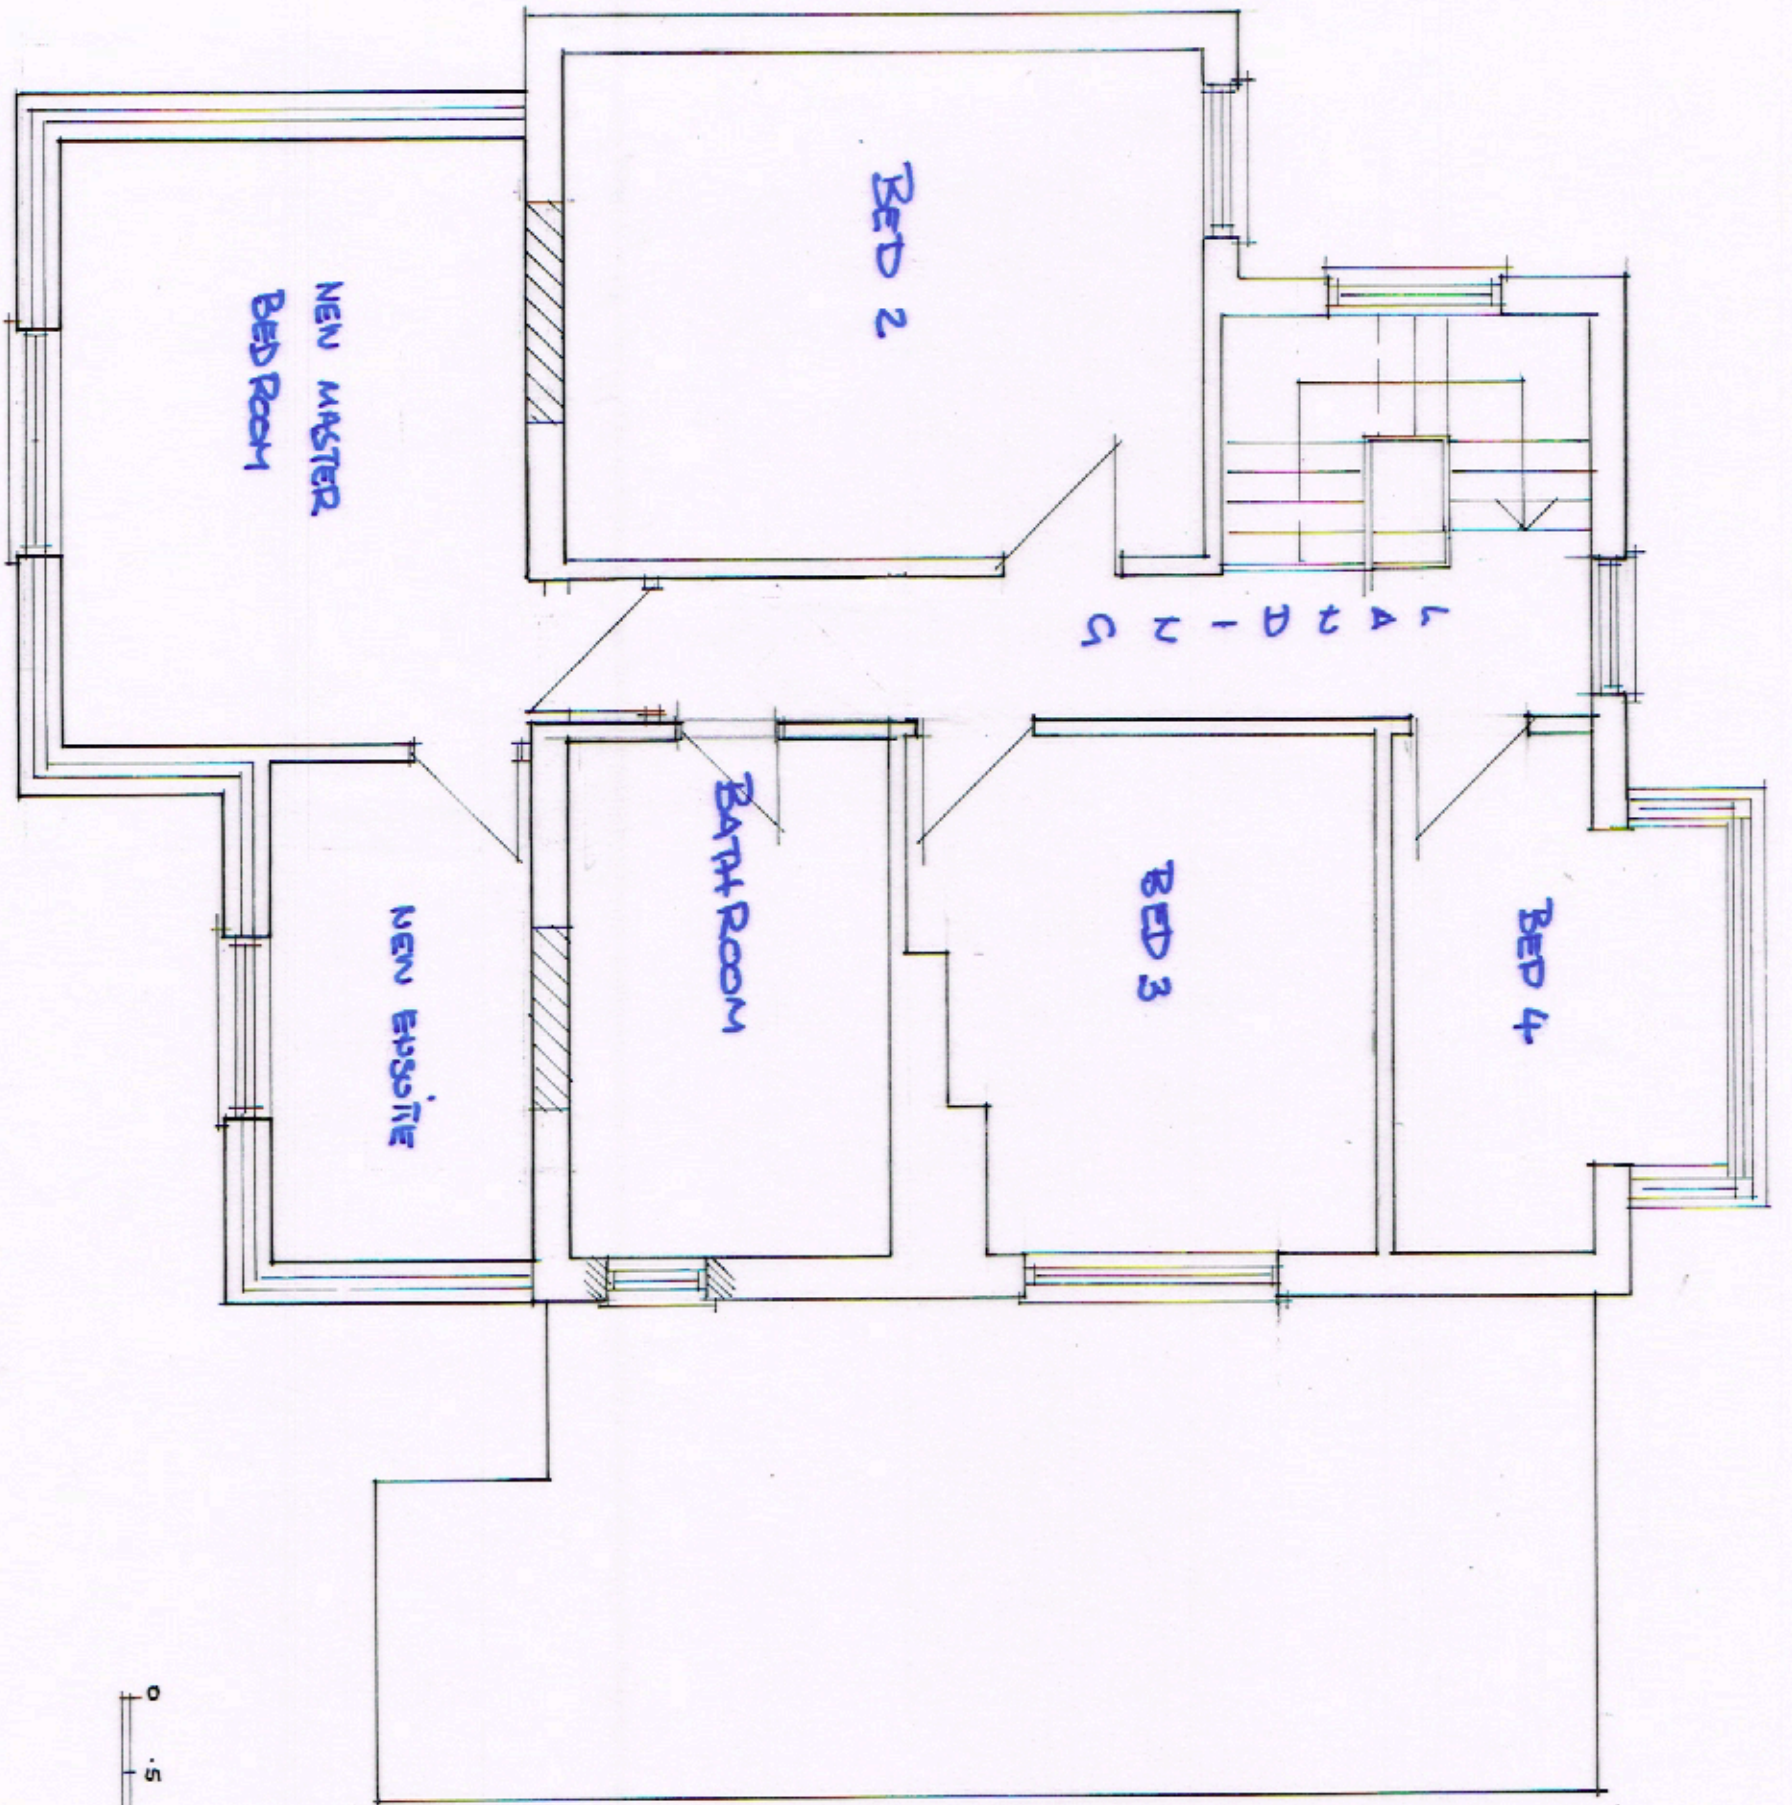

1801/005

SCALE 1:50
DATE JAN 18
DRAWN [Signature]