
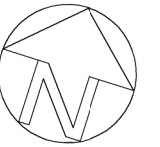


P I E R R O A D

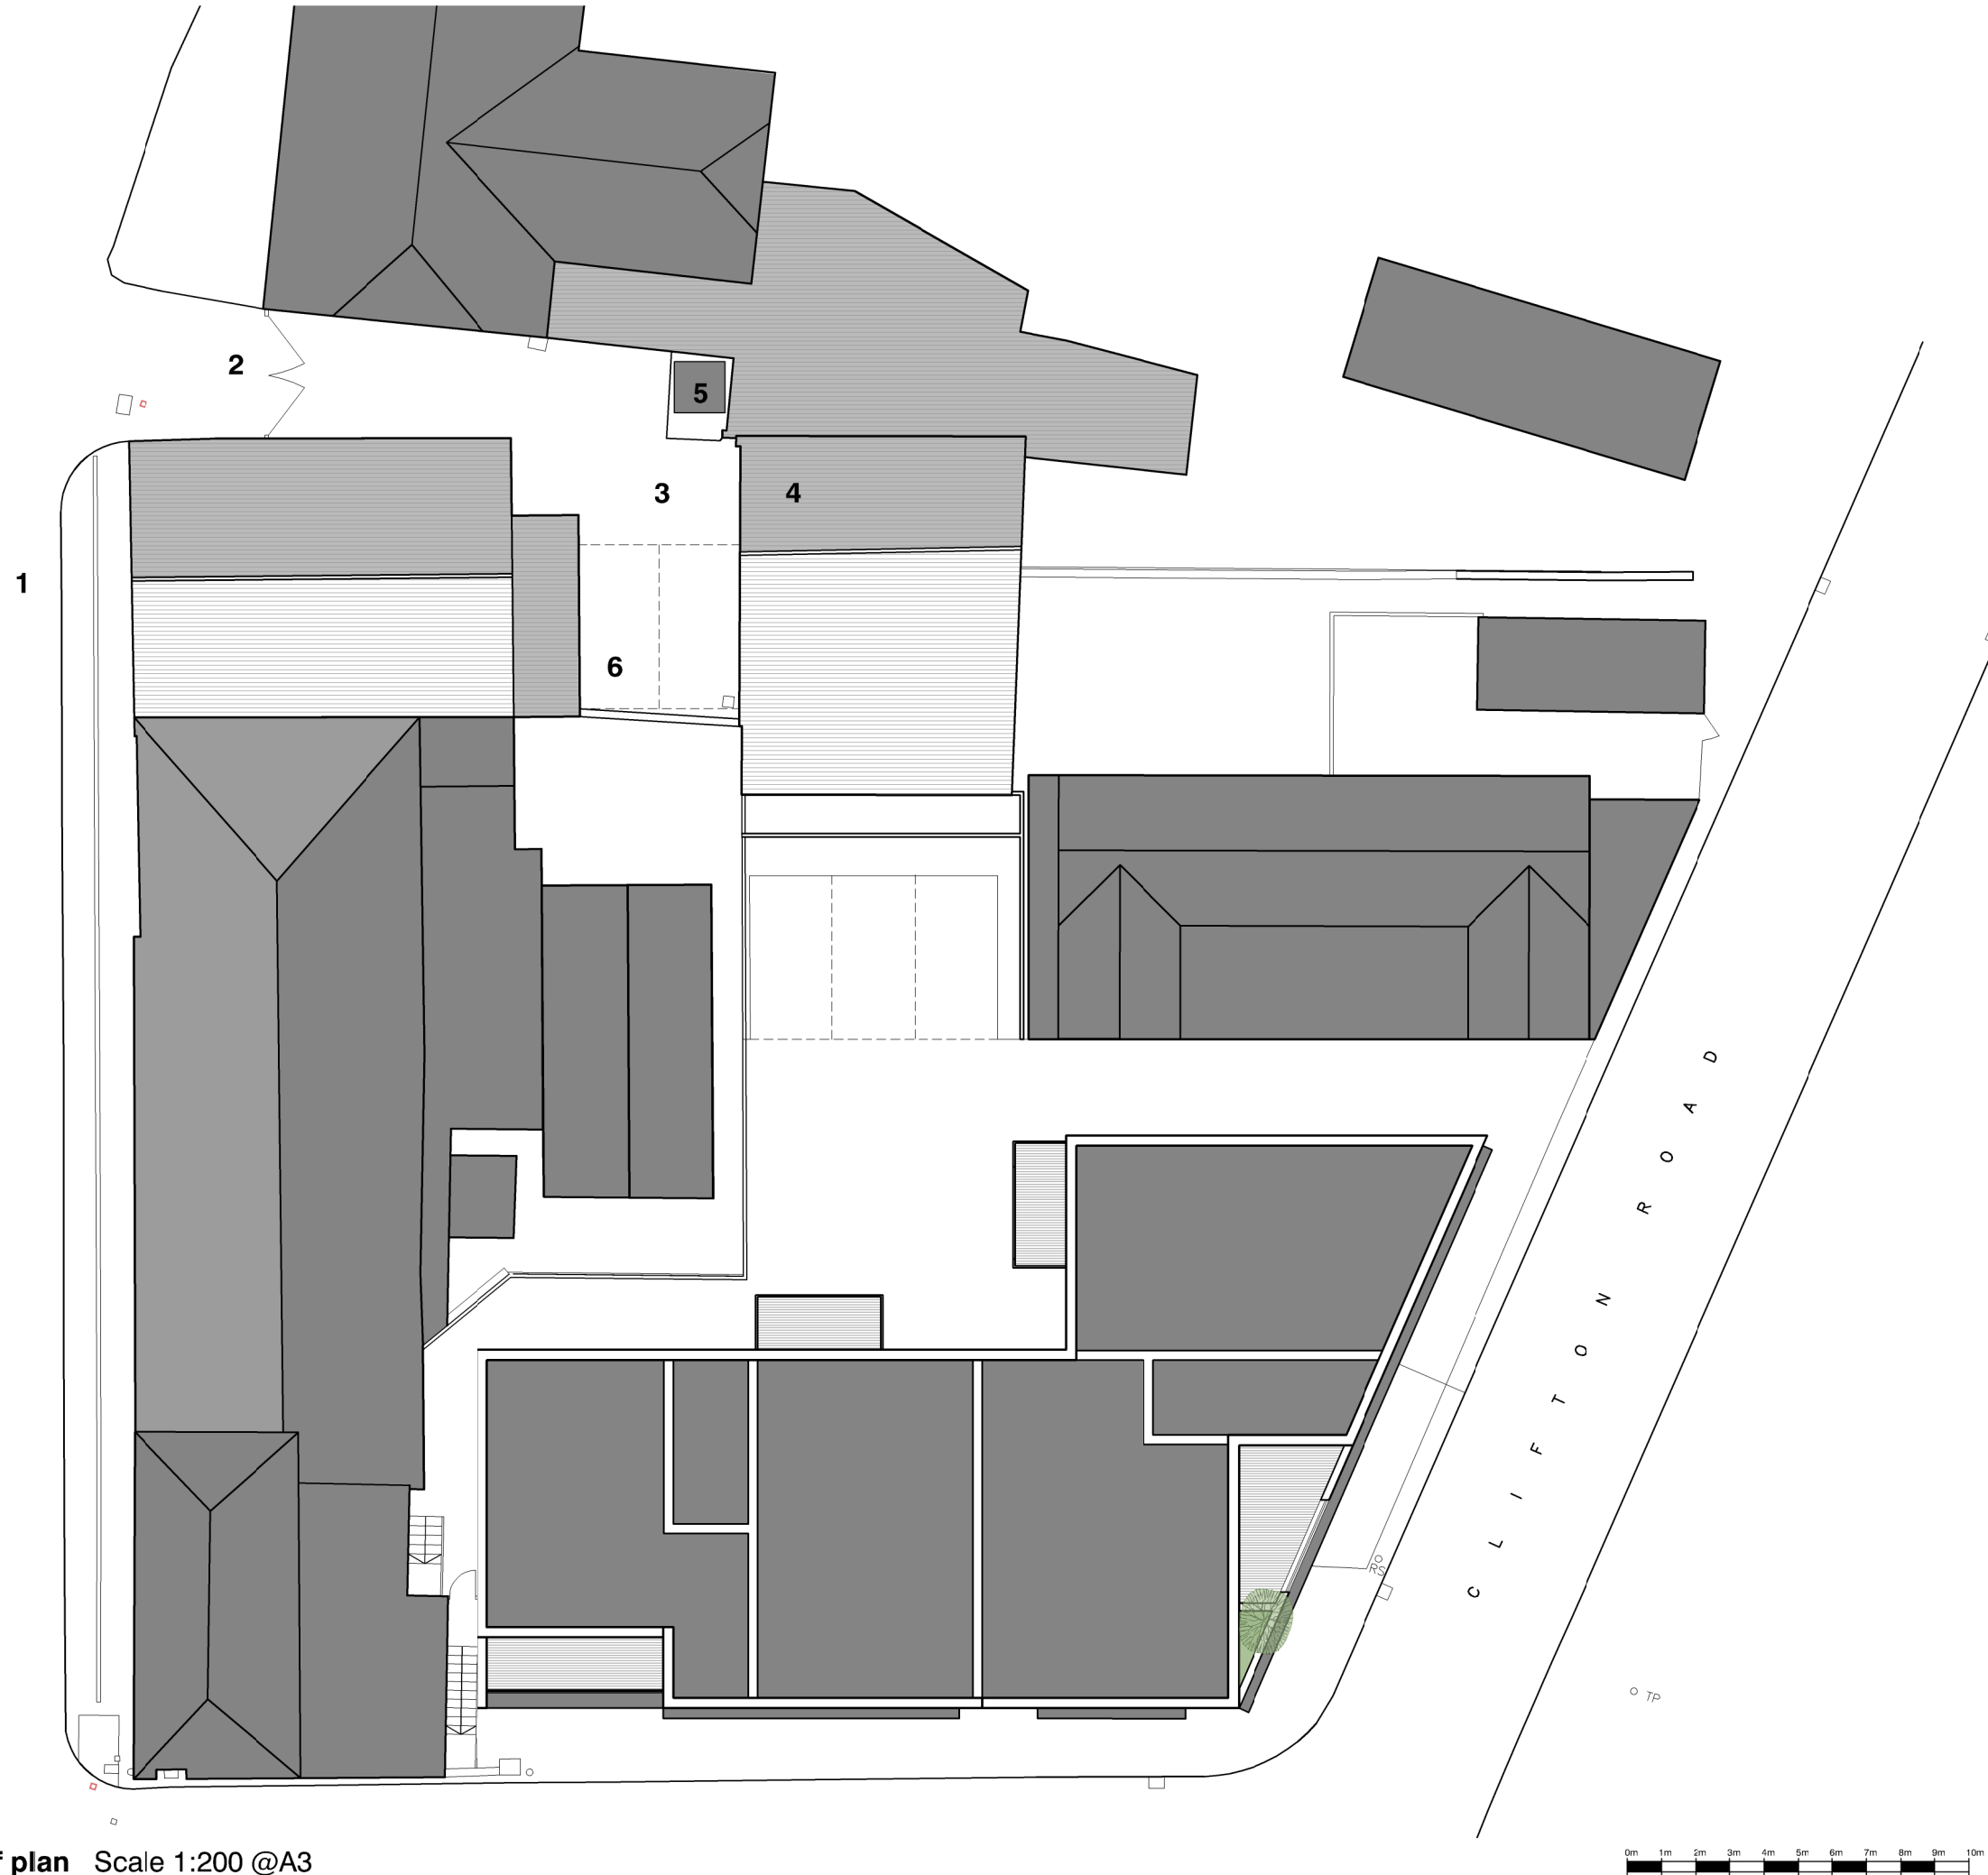

Key

- 1 Loading / unloading area
(all materials to then be taken
around to the store at the rear)
- 2 Existing access
- 3 Courtyard
- 4 Temporary contractor's building
(including plant, material store,
welfare, meeting room, etc)
- 5 Portaloo
- 6 Temporary parking of vehicles

Planning issue

A 221221 Notes added

rev.	date	
These drawings should be approved by local Authority		
No dimensions to be scaled from this drawing. All dimensions to be checked on site. This drawing is copyright and should not be reproduced without the permission of the Architects.		
client	Emsdale Residential Limited	
project	46A Pier Road Littlehampton, BN17 5LW	
drawing	Existing Roof Plan	
scale	1:200@A3	date FEB 18 drawn JN

2d St Johns Road
Hove, East Sussex
BN3 2FB

tel: 01273 203230
email: info@taarchitects.co.uk



TA 1098 /03	rev. A
-------------	-----------

Existing site and roof plan Scale 1:200 @A3