



Type A: Galvanised steel framed casement windows painted grey/black with single glazed obscure glass, outward opening side casements and outward opening fanlights. Openings restricted to outer edge of window cills

Type B: Heavily corroded multi paned obscure glazed steel crittal windows with opening fanlights restricted to outer edge of window cills

Type C: Galvanised steel framed casement windows painted grey/black with single glazed clear glass, outward opening unrestricted side casements.

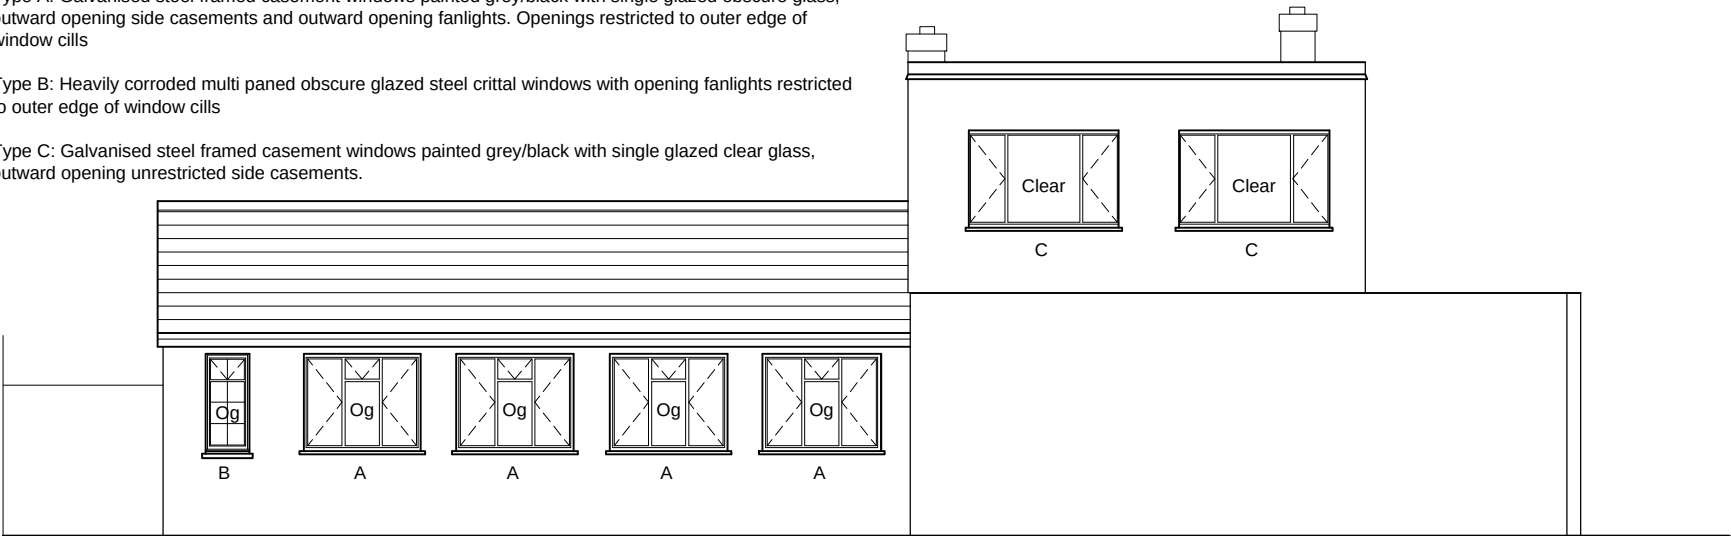

North elevation

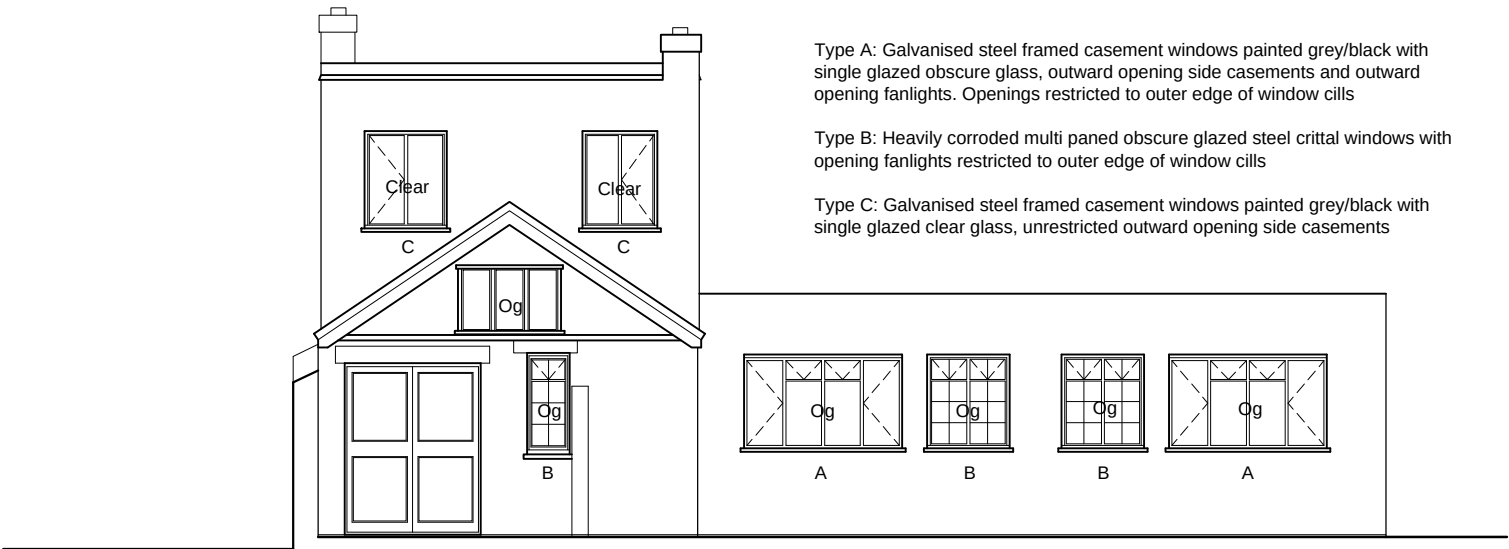

Type A: Galvanised steel framed casement windows painted grey/black with single glazed obscure glass, outward opening side casements and outward opening fanlights. Openings restricted to outer edge of window cills

Type B: Heavily corroded multi paned obscure glazed steel crittal windows with opening fanlights restricted to outer edge of window cills

Type C: Galvanised steel framed casement windows painted grey/black with single glazed clear glass, unrestricted outward opening side casements

East elevation

Planning set

B 110122 Windows amended
A 060122 Window opening styles shown

rev.	date

These drawings should be approved by local Authority
No dimensions to be scaled from this drawing. All dimensions to be checked on site. This drawing is copyright and should not be reproduced without the permission of the Architects.

client Conan Sturdy

project 7 Arundel Road
Littlehampton

drawing Pre-existing elevations

scale 1:100@A3 date September 2021
drawn FRFC

19a Wilbury Avenue Hove, East Sussex BN3 6HS
tel: 01273 203230 fax: 01273 321687
email: info@taarchitects.co.uk

Turner Associates
Architects and Planning Consultants

TA 1374 /04 rev. B

