




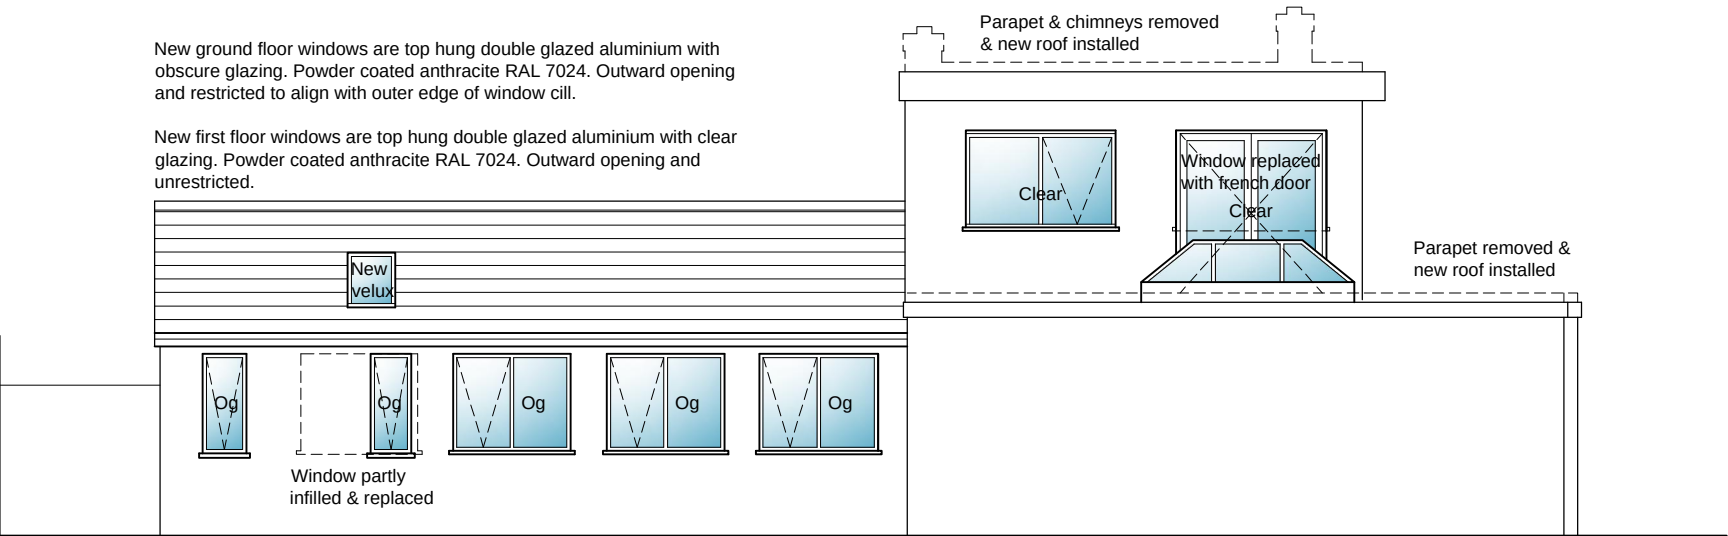

North elevation

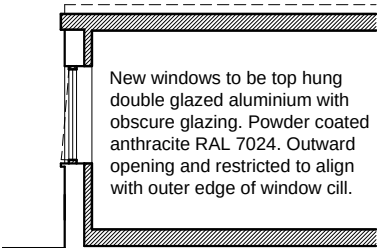

Sample section through window

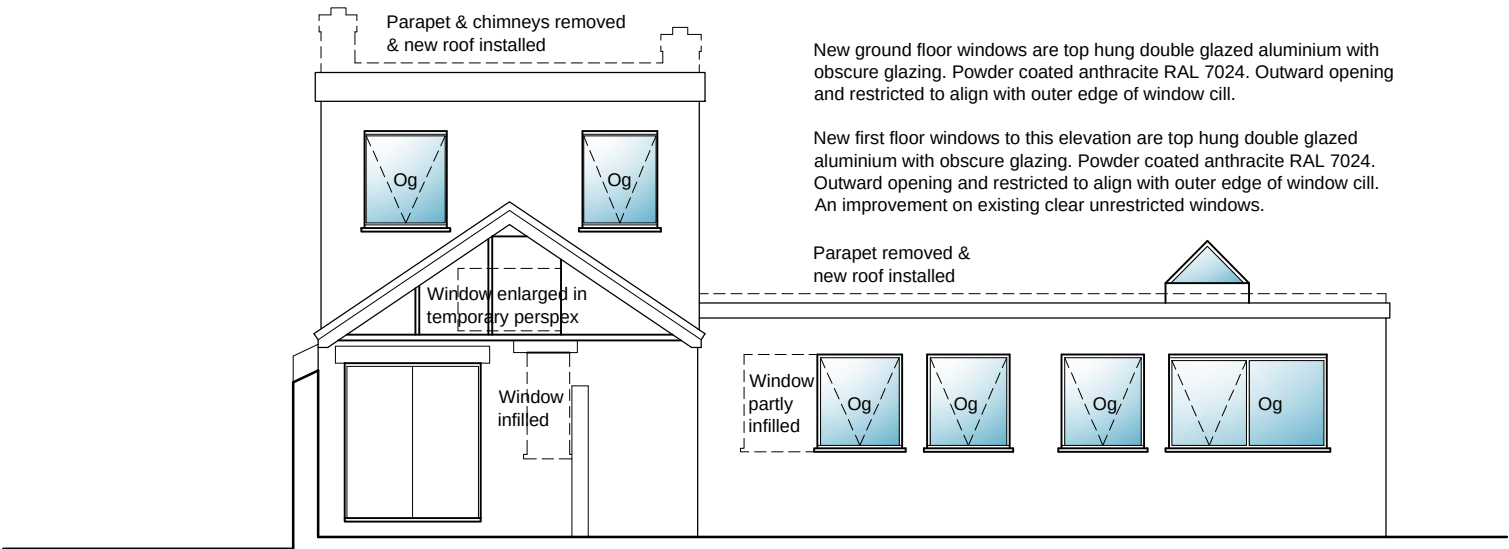

East elevation

Planning set

B 110122 Windows amended
A 060122 Window opening styles shown

rev.	date

These drawings should be approved by local Authority

No dimensions to be scaled from this drawing. All dimensions to be checked on site. This drawing is copyright and should not be reproduced without the permission of the Architects.

client **Conan Sturdy**

project **7 Arundel Road
Littlehampton**

drawing **Existing elevations**

scale 1:100@A3 date September 2021
drawn FRFC

19a Wilbury Avenue
Hove, East Sussex
BN3 6HS

tel: 01273 203230
fax: 01273 321687
email: info@taarchitects.co.uk

Turner Associates
Architects and Planning Consultants

TA 1374 / 12 rev. **B**

