


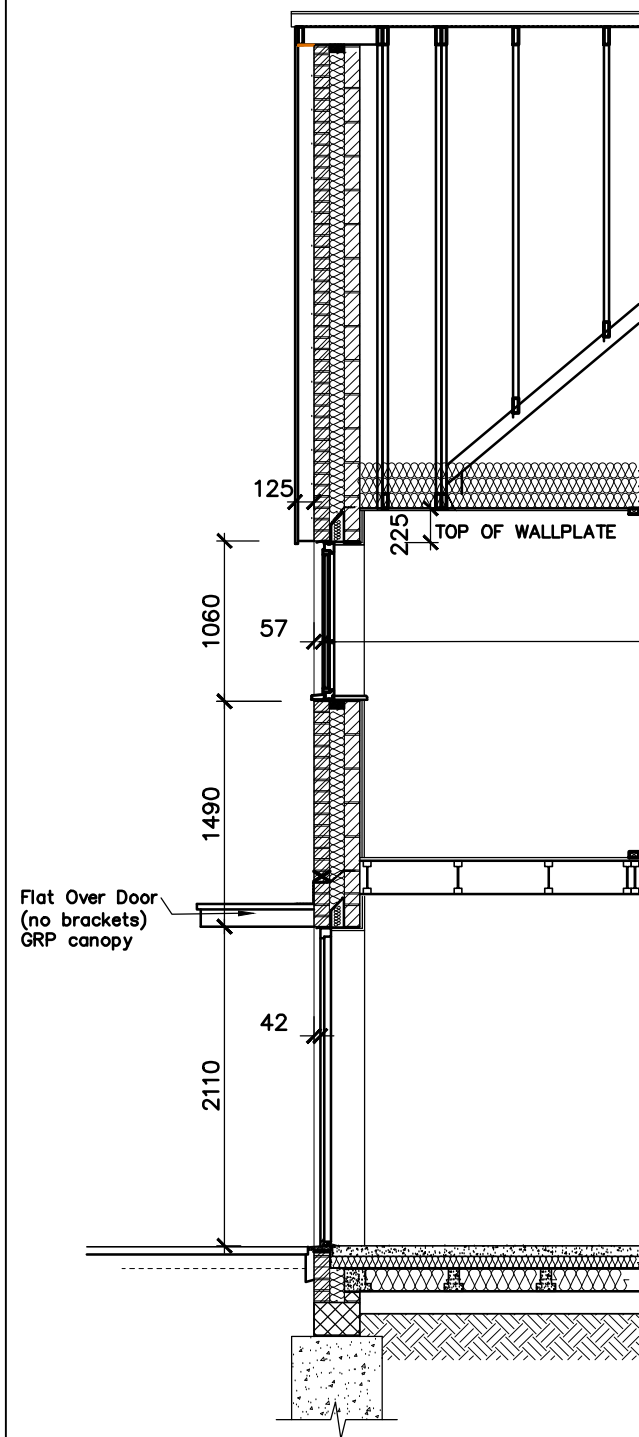

Section A-A

Planning Note –
All windows to
be recessed
within external
brickwork by no
less than 40mm
min.

NB :- Safety glazing to all windows
within 800mm of finished floor level.
Window openings where the cill is
between 600–800mm from internal FFL
should be provided with permanent
horizontal guarding up to 800mm from
FFL.
Any guarding should not affect the clear
opening where the window is intended to
provide emergency egress.
All in accordance with the latest B.Regis.



FRONT ELEVATION

Rev		Date
-	-	-
-	-	-
-	-	-
 PERSIMMON Together, we make a home Persimmon Homes Thames Valley Persimmon House, Knoll Road, Camberley, Surrey GU15 3TQ Tel: 01276 808080		
Site: Phase 2B Littlehampton 2nd Application		Date: May 2021
Scale: 1:50 @ A3		Org No: 545-PL-WALL-DET-03
Drawing Title: Typical Window Detail		
Drawing Status: SUBMITTED		Drawn by: AT Checked by: ME/RC Rev: -