



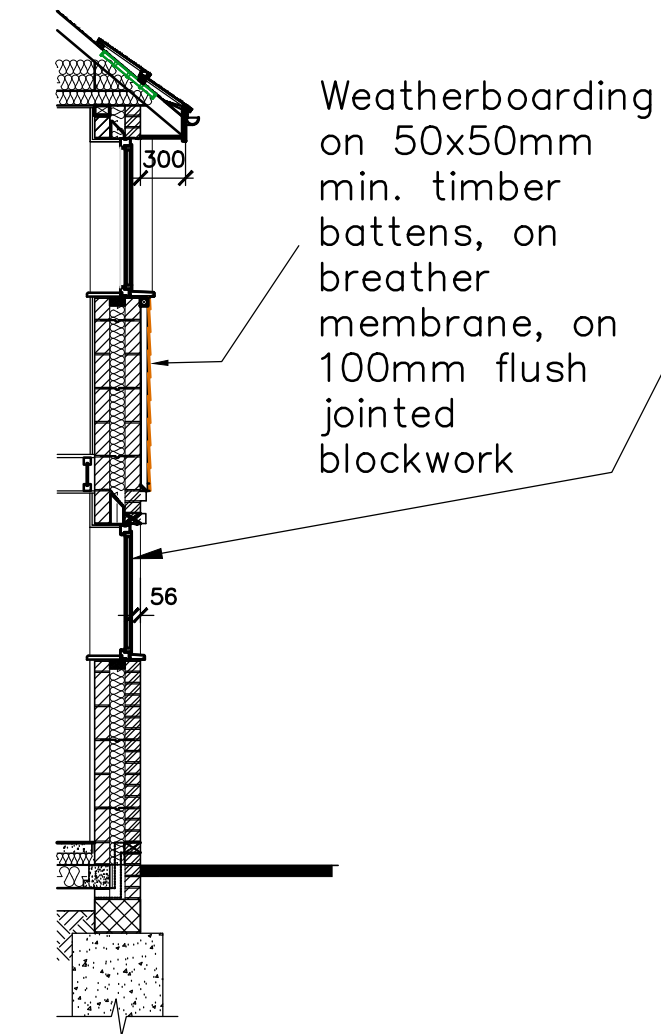

SECTION

Planning Note –
All windows to be
recessed within
external brickwork
by no less than
40mm min.

Feature brick
string feature

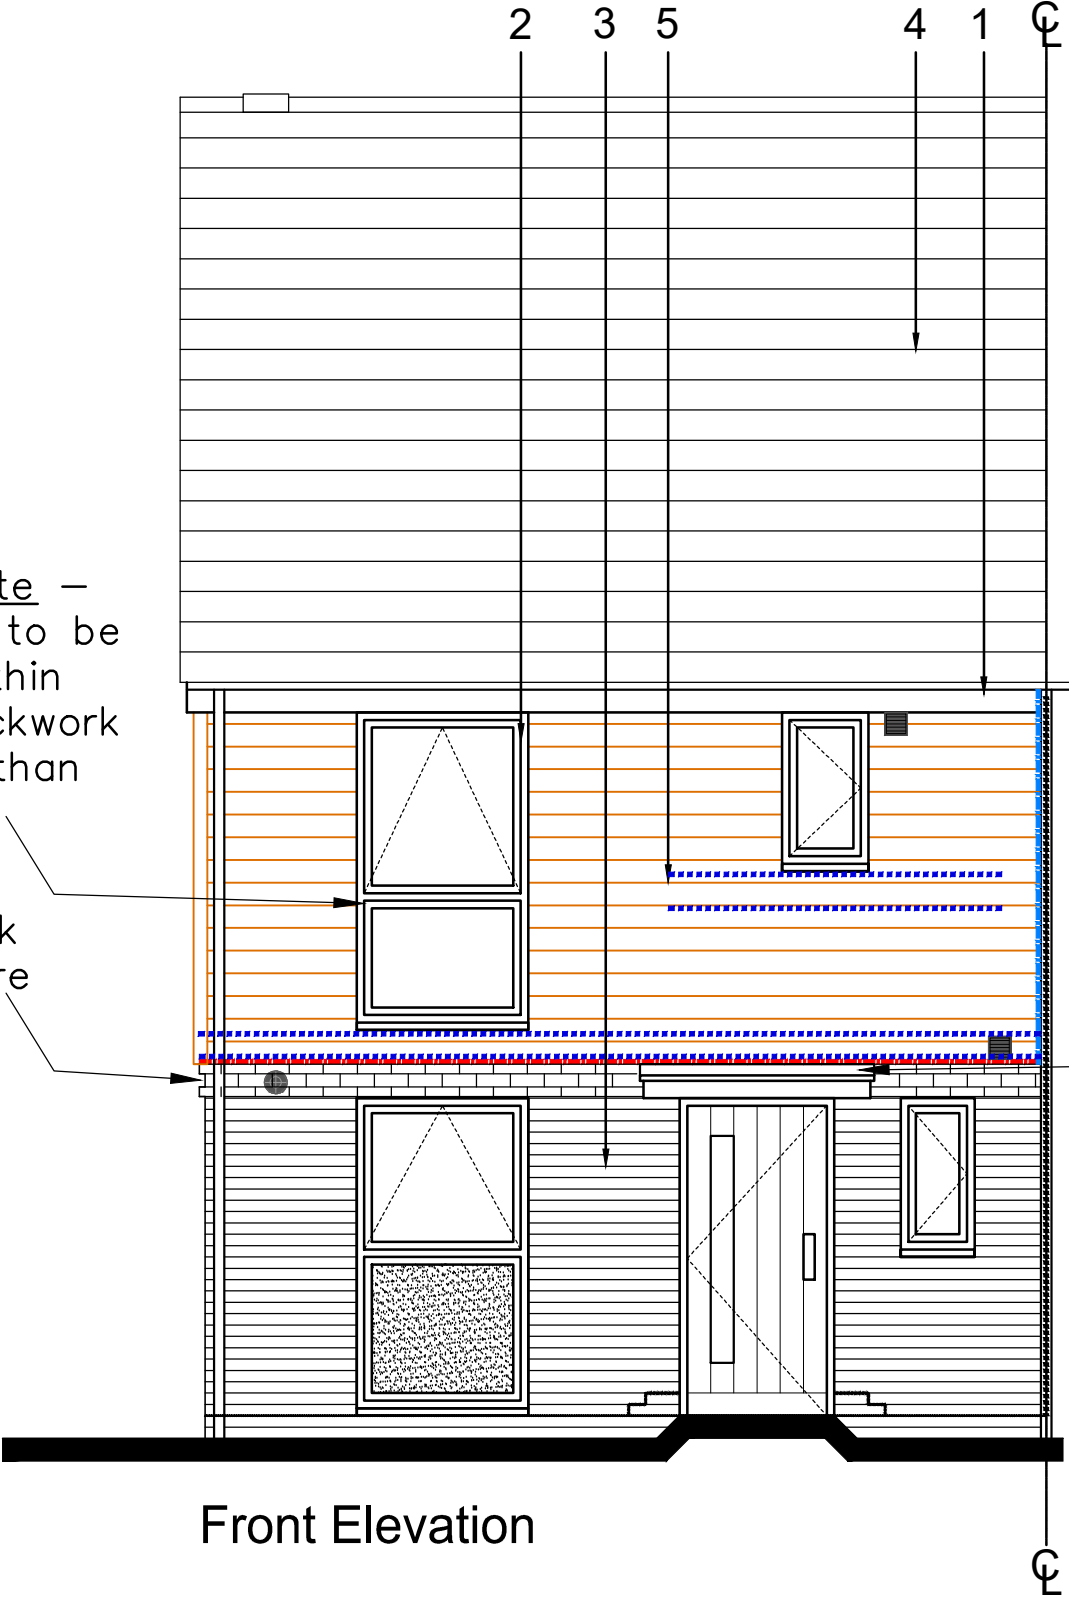

Front Elevation

- MATERIALS**
- 1) SOFFITS & FASCIAS
 - 2) FENESTRATION
 - 3) FACE BRICKWORK
 - 4) ROOF TILES
 - 5) WEATHERBOARDING
- ALL MATERIALS TO BE IN
ACCORDANCE WITH
PLANNING APPROVAL

Code 4 lead
flashing with
cavity tray to
abutment over
GRP canopy

Rev		Date	
 PERSIMMON Together, we make a home			
Persimmon Homes Thames Valley Persimmon House, Knoll Road, Camberley, Surrey GU15 3TQ Tel: 01276 808080			
Site: Phase 2B Littlehampton 2nd Application		Date: May 2021	
Scale: 1:50 @ A3		Drg No: 545-PL-WALL-DET-02	
Drawing Title: Weatherboard Detail			
Drawing Status: SUBMITTED		Drawn by: AT	Checked by: ME/RC
Rev:			