




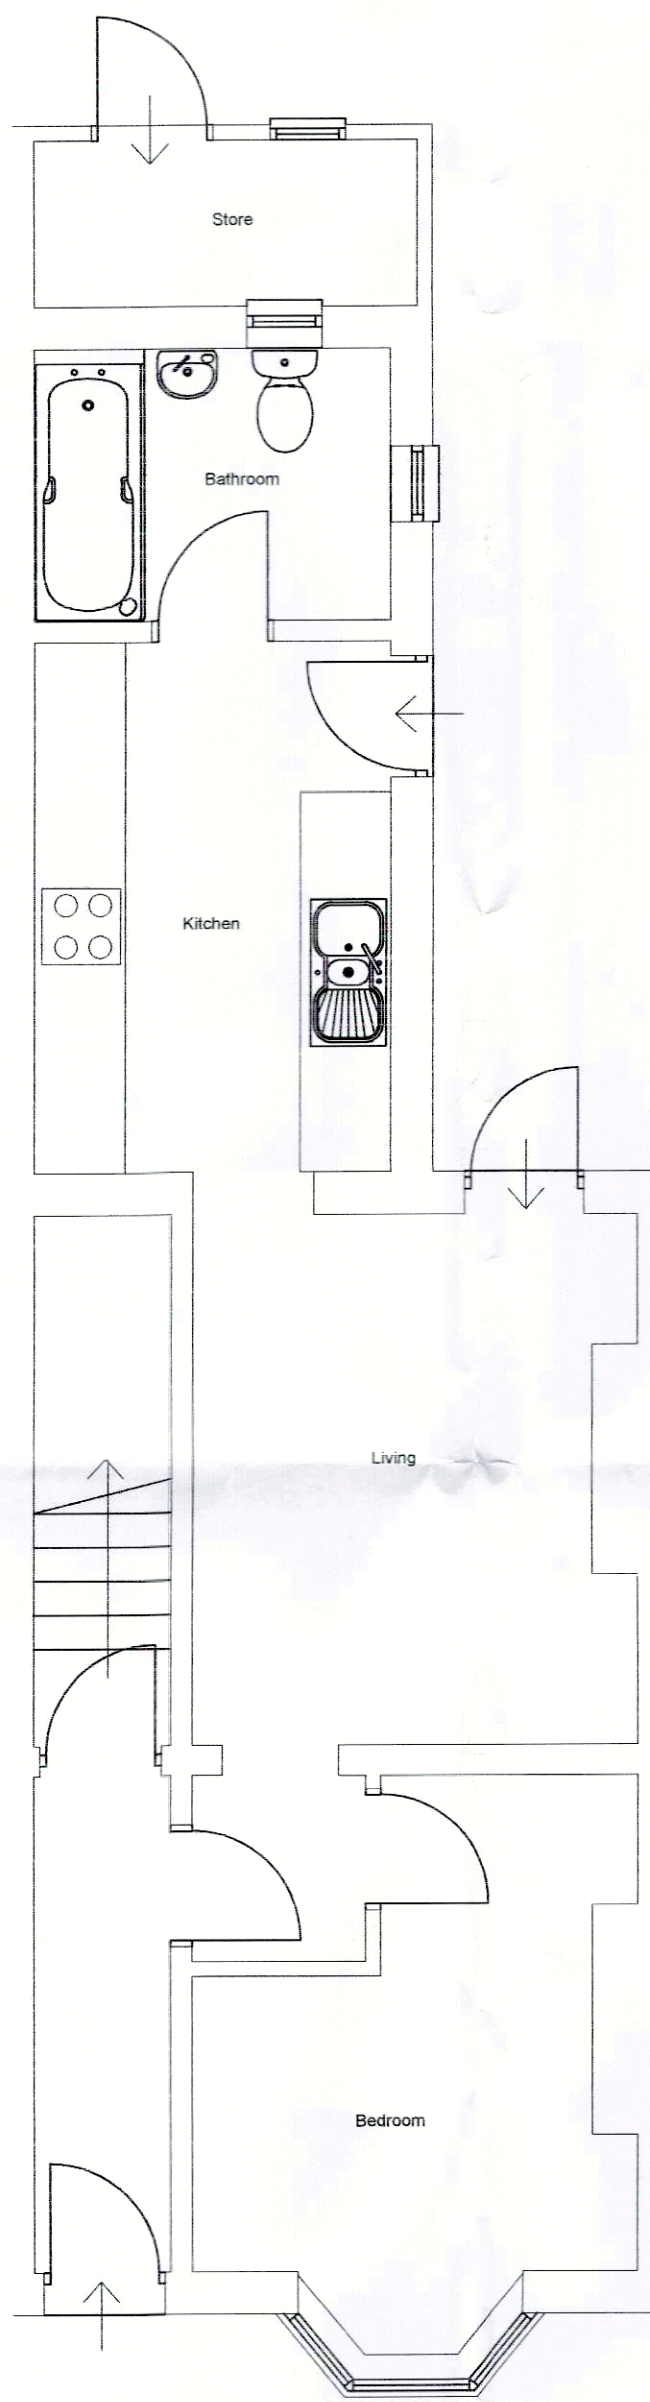


EXISTING GROUND FLOOR PLAN

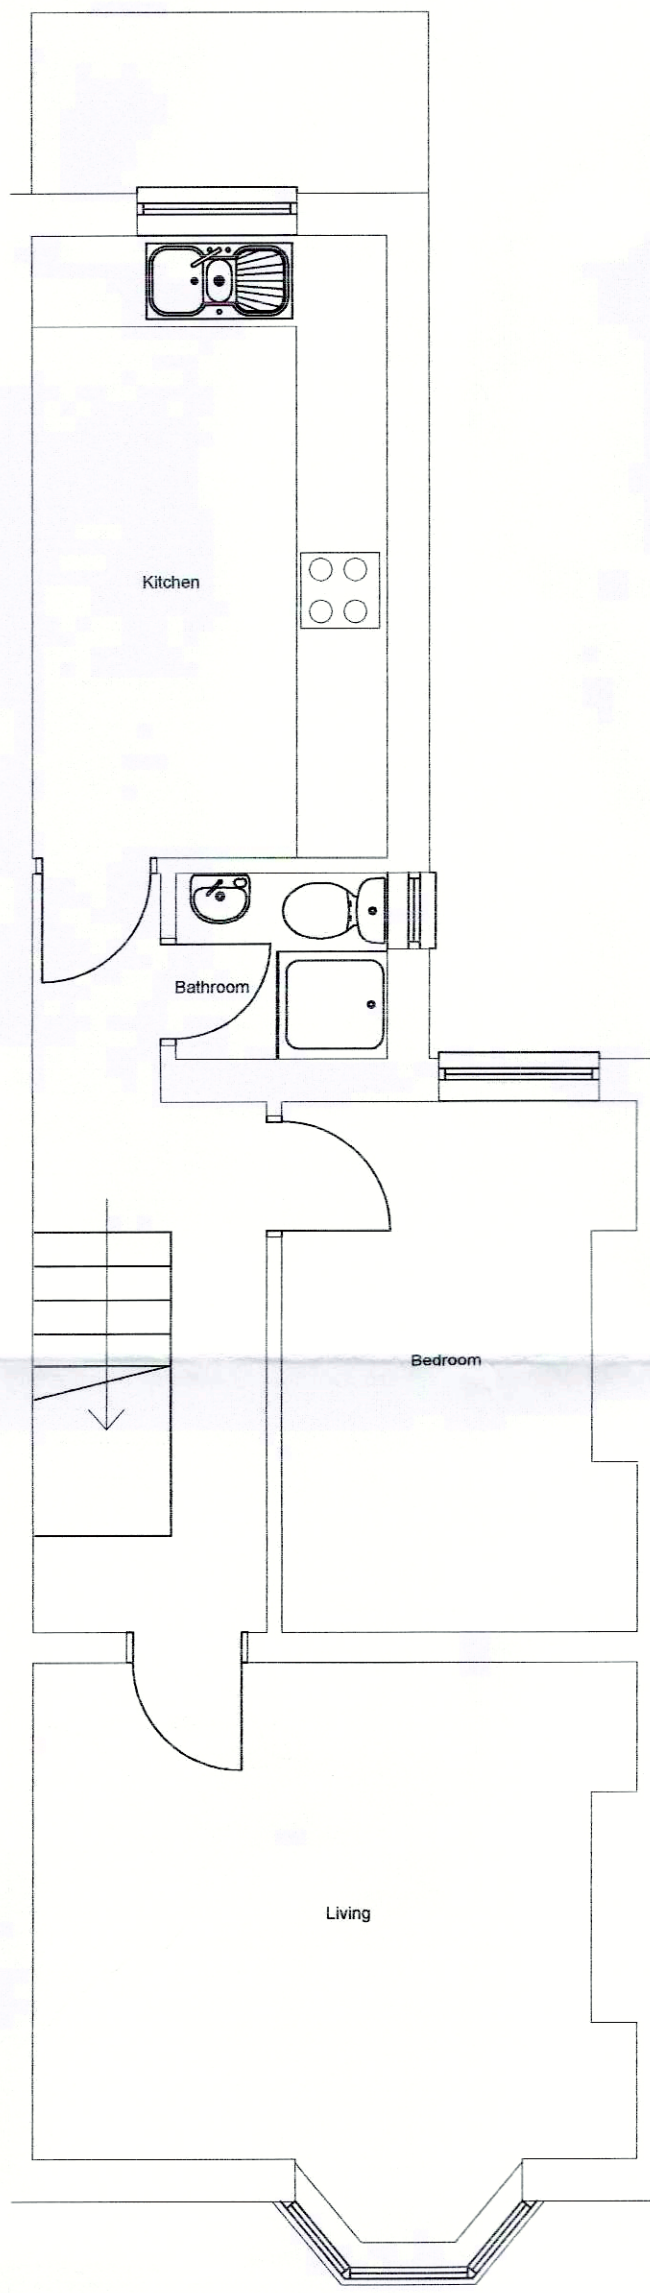

EXISTING FIRST FLOOR PLAN

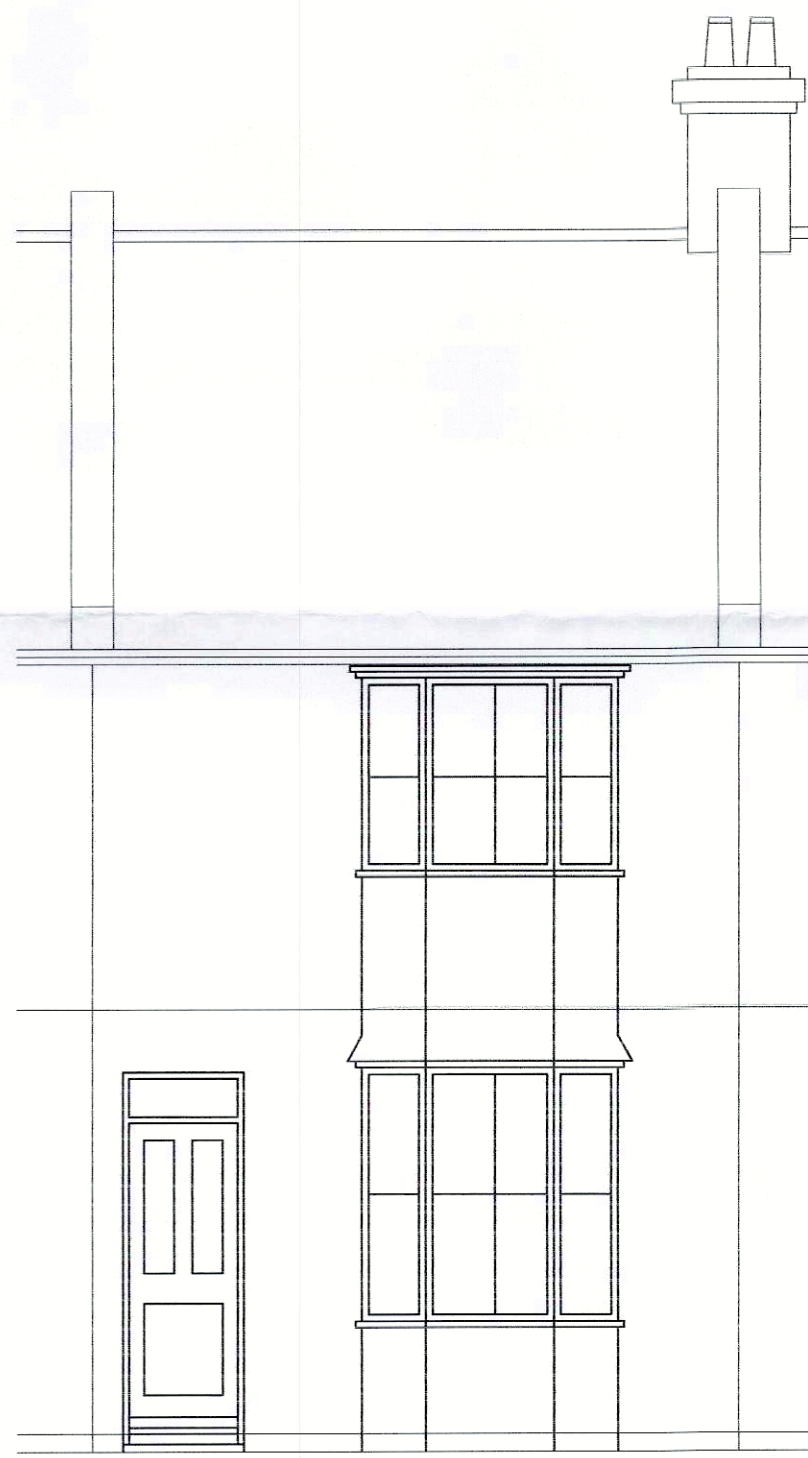

EXISTING FRONT ELEVATION

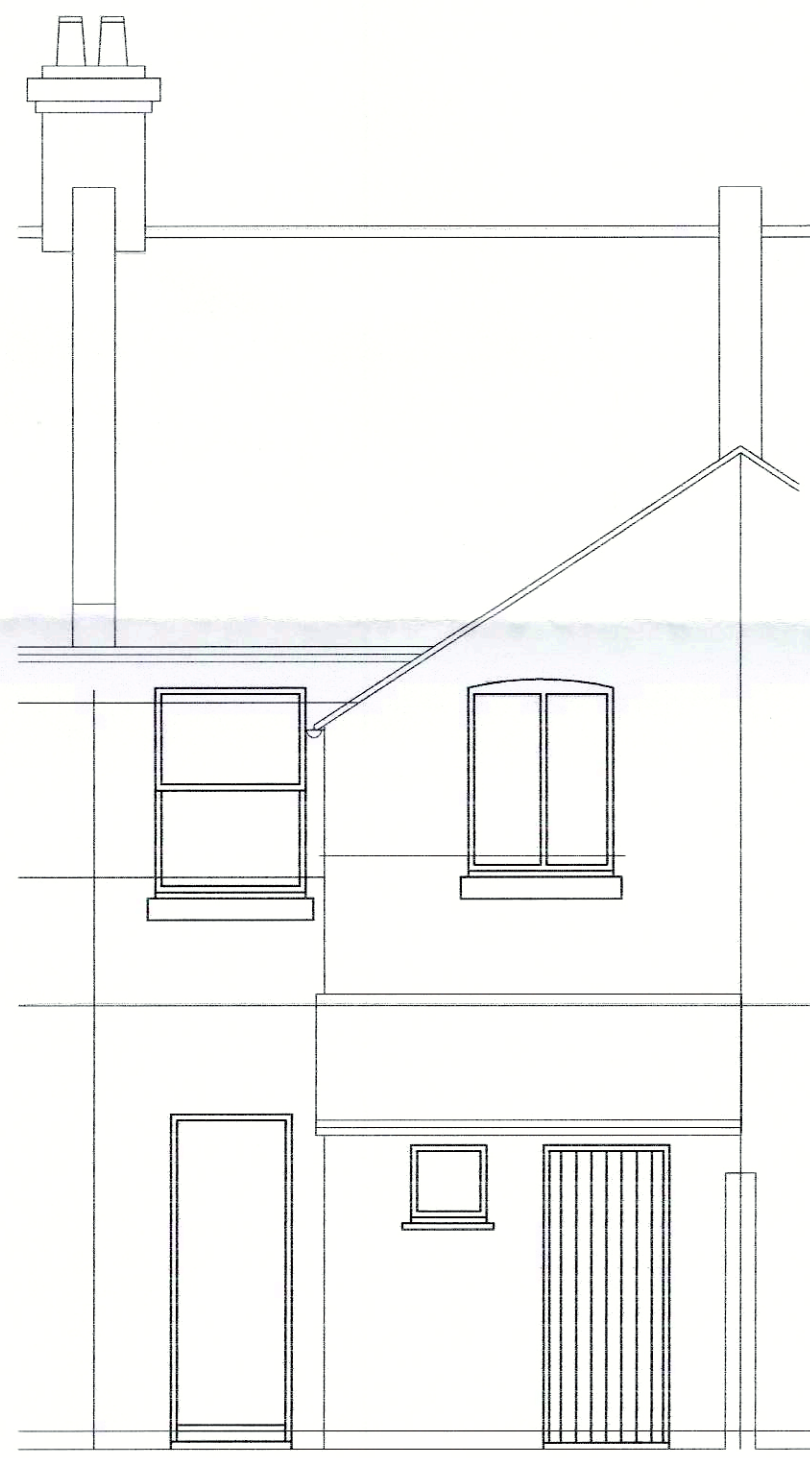

EXISTING RREAR ELEVATION

- Note:
- Low energy light fittings are to be used as in accordance with building control regulations.
 - All work to the boiler must be undertaken by a Corgi registered engineer.
 - All electrical work undertaken must be done so by a PART P registered installer as in accordance with building control.

CONTRACTOR TO CHECK AND VERIFY THAT THERE ARE NO PUBLIC SEWERS IN CLOSE PROXIMITY TO NEW WORKS PRIOR TO START ON SITE.

Contractor to fully acquaint themselves with all existing fittings, fixtures, services etc. and allow for all re-routing etc. that may be required due to the construction work.

Southern Surveyors

CHARTERED BUILDING CONSULTANTS
ARCHITECTURAL SERVICES



201 Heene Road, Worthing
BN11 4NN
Tele: 01903 256397

project **5 Bayford Road, Littlehampton,
West Sussex, BN17 5HL.**

title **Existing Plans & Elevations.**

scale 1:50 @ A1 Paper size	drawn	checked	date December 2013.
no. 01-(01)-2013			