




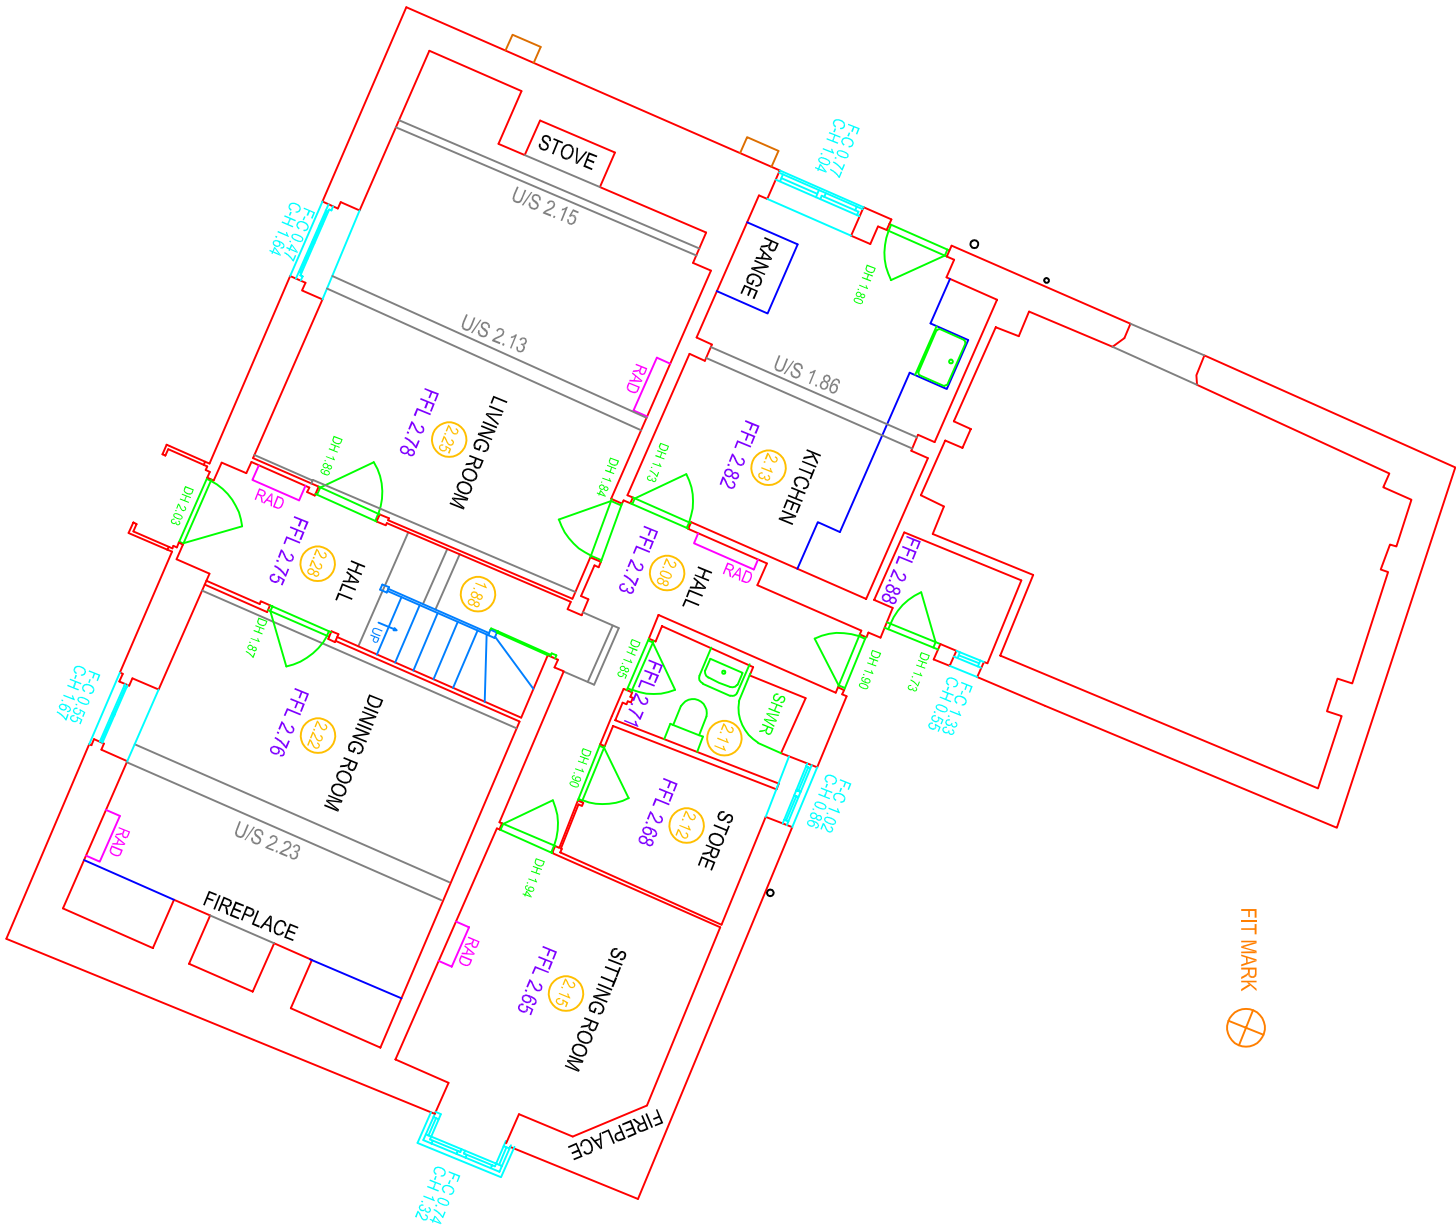

GROUND FLOOR PLAN

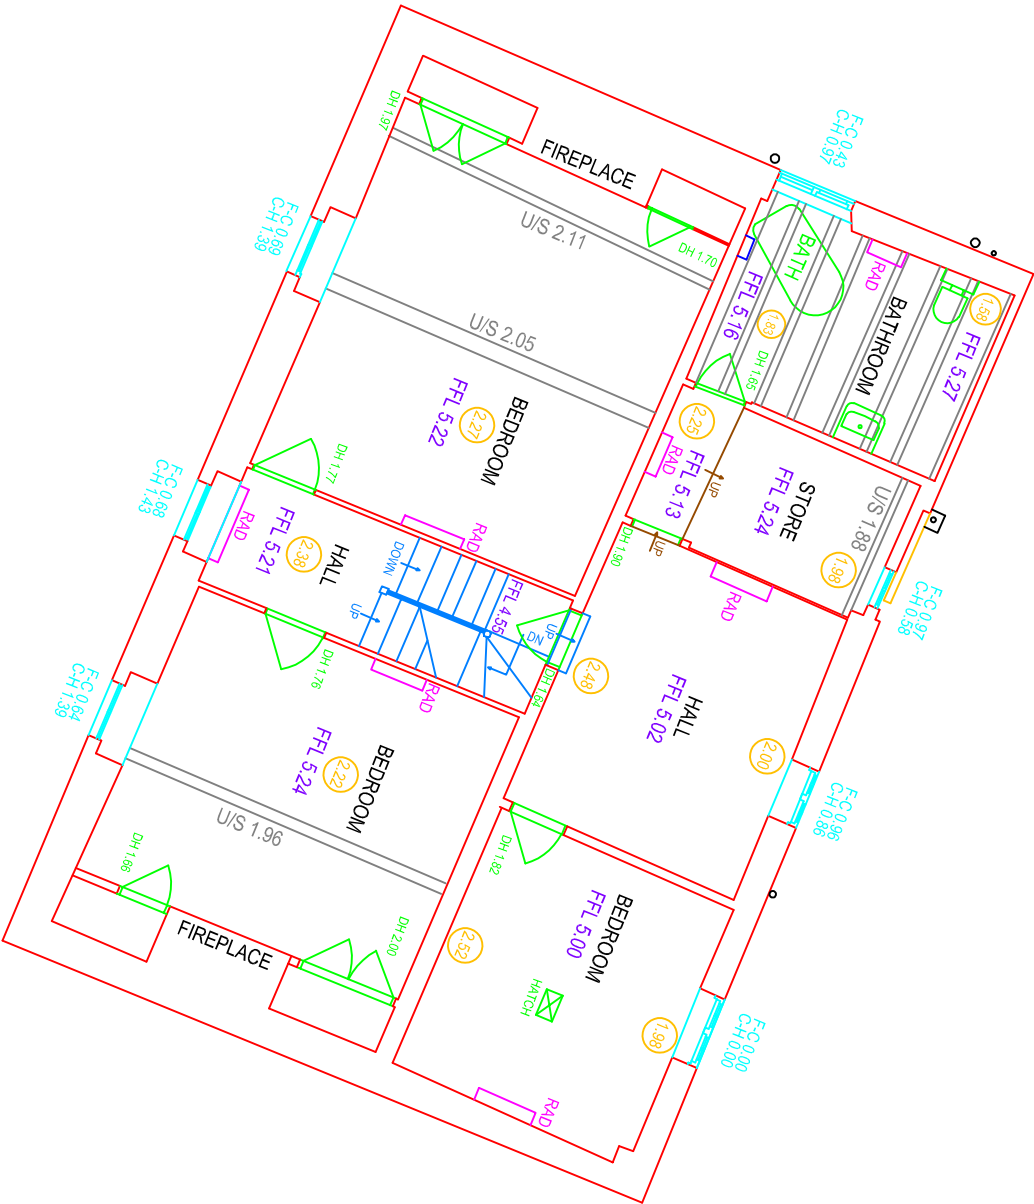

FIRST FLOOR PLAN

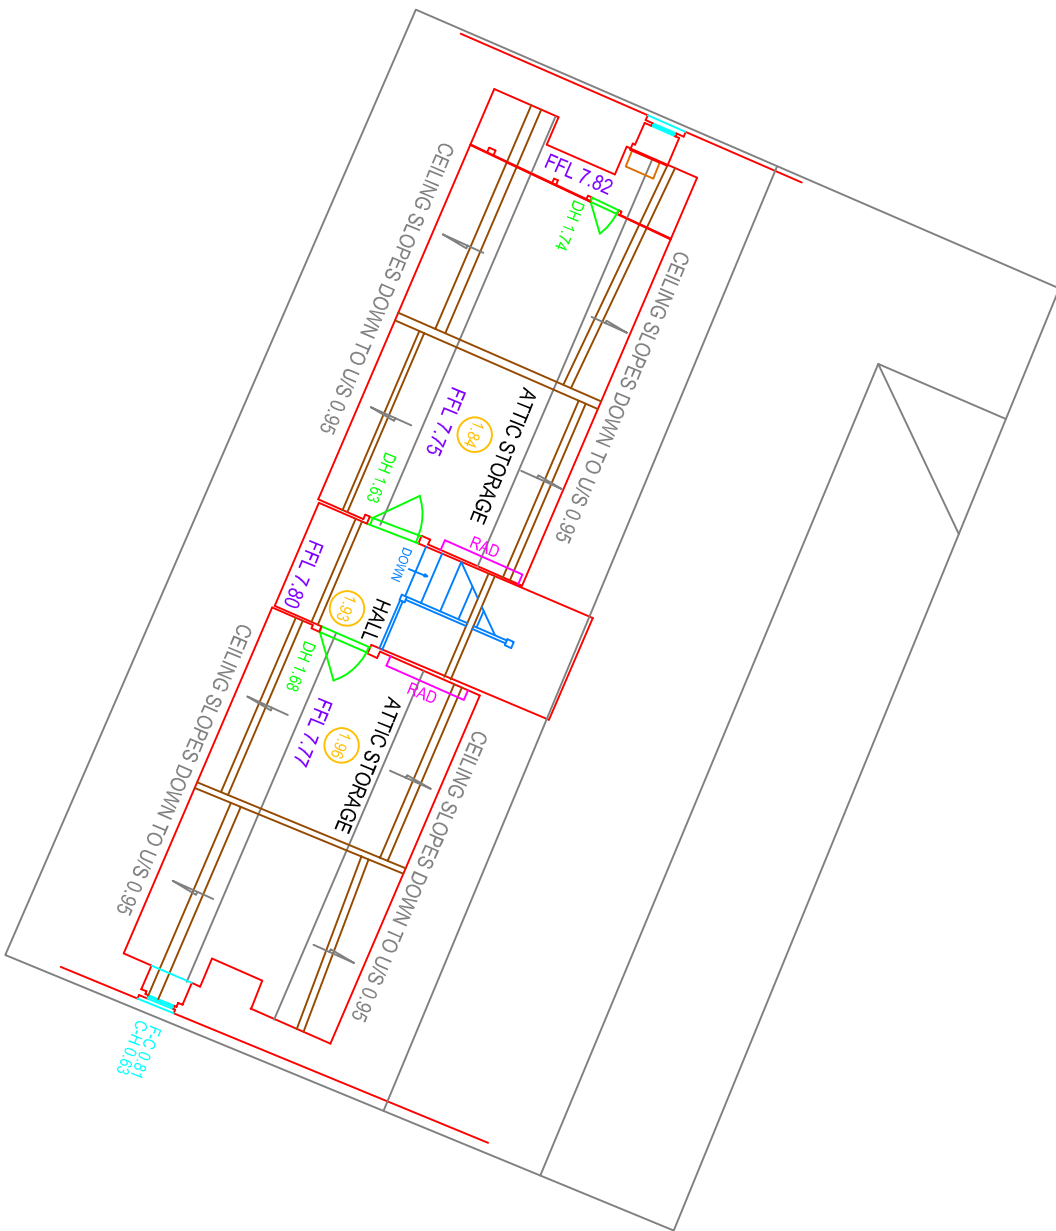

SECOND FLOOR PLAN

NOTES :




ALL LEVELS RELATIVE TO O.S. DATUM (FROM G.P.S)
SURVEY GRID ORIENTATED TO OS NATIONAL GRID
WHILE ALL POSSIBLE EFFORT HAS BEEN MADE TO IDENTIFY SERVICES,
WE ARE UNABLE TO DETAIL COVERS BURIED OR OBSCURED AT THE
TIME OF SURVEY.

ALL LEVELS AND DIMENSIONS SHOULD BE CHECKED ON SITE
PRIOR TO THE COMMENCEMENT OF WORKS.
TREES SHOWN IDENTIFIED TO BEST OF SURVEYORS ABILITY, SEEK
CONFIRMATION IF SPECIES CRITICAL

ROOFLINE DETAIL IS INDICATIVE ONLY

GPS
GPS LEVELS AND GRID ARE OBTAINED USING INDUSTRY STANDARD GUIDELINES
AND CAN VARY ACCORDING TO THE QUALITY OF THE GPS NETWORK AVAILABLE.
ALL GPS DETAIL IS THEREFORE RELATIVE TO THE TIME AND DATE OF SURVEY.

DUE TO THE AGE AND CONSTRUCTION OF THE BUILDING ALL LEVELS AND DIMENSIONS
SHOULD BE CHECKED ON SITE PRIOR TO THE COMMENCEMENT OF WORKS.
FLOOR LEVELS AND CEILING HEIGHTS VARY SIGNIFICANTLY IN EACH ROOM, SO SHOULD
BE USED AS A GUIDE ONLY.

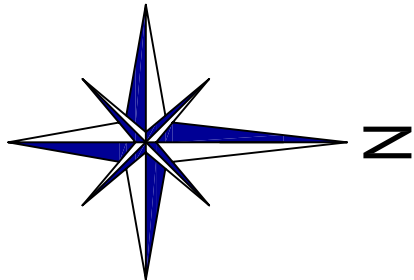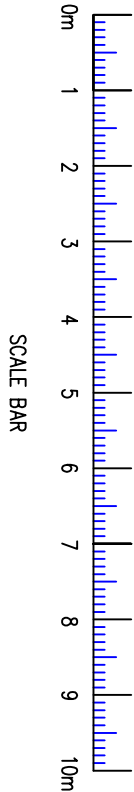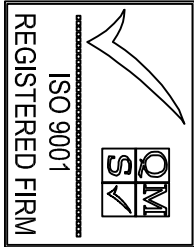

Shaw Colegate LAND & BUILDING SURVEYORS	
WOODLANDS, HONEYCOTCH LANE, FROXFIELD, HANTS, GU32 1BD Tel : (01730) 827975 Email : mail@shawcolegate.com Web : www.shawcolegate.com	
Title : VINE COTTAGE, LITTLEHAMPTON FLOOR PLANS	
Job No. : 06320 PLANS	
Original Scale : 1:100	
Sheet Size : A2	
Surveyed By : MC	Date : AUG 20
Drawn By : MC	Date : SEP 20
Client: MR & MRS BROMLEY	