



## Notes

- Contractors must check all dimensions on site. Only figured dimensions are to be worked from. Discrepancies must be reported to the Architect or Engineer before proceeding. © This drawing is copyright
- Reproduced from OS Sitemap ® by permission of Ordnance Survey® on behalf of The Controller of Her Majesty's Stationary Office. © Crown copyright 2008. All rights reserved. Licence number 100007126.

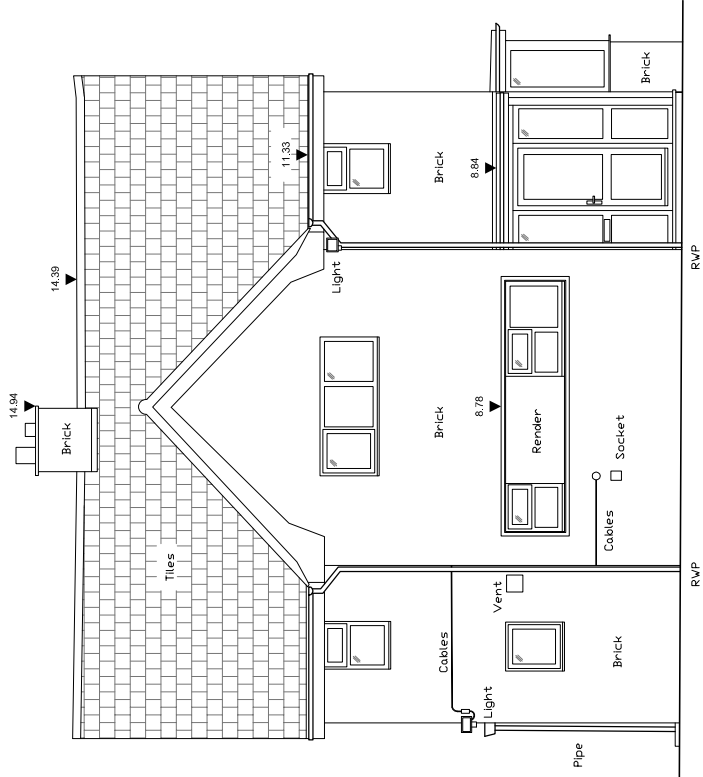


ELEVATION 1

Datum Line 5.00m

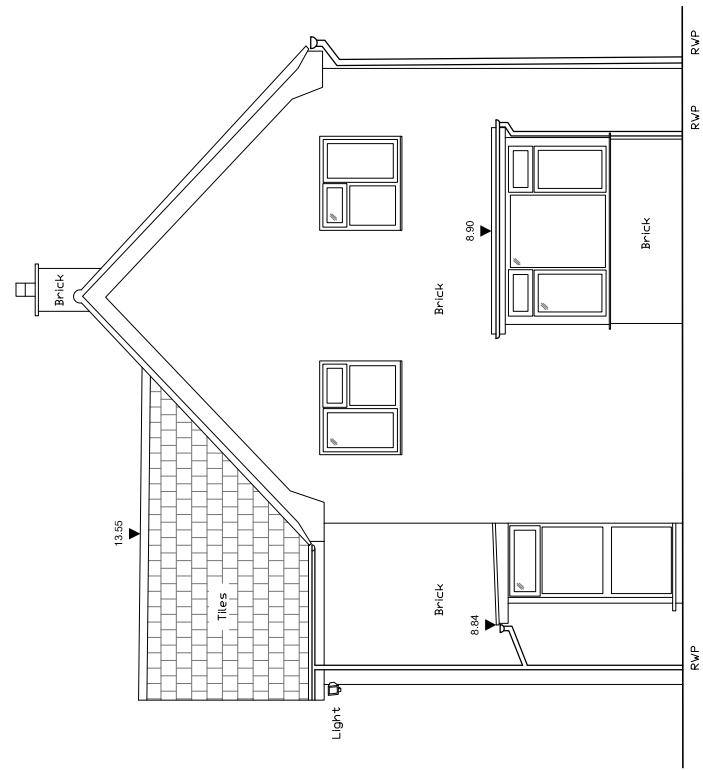


ELEVATION 2

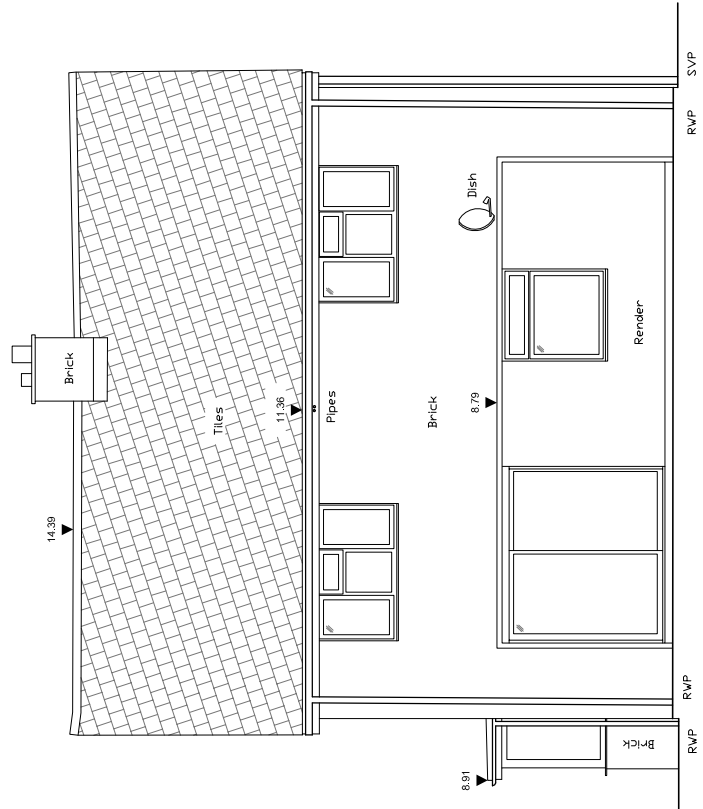


ELEVATION 3


Datum Line 5.00m

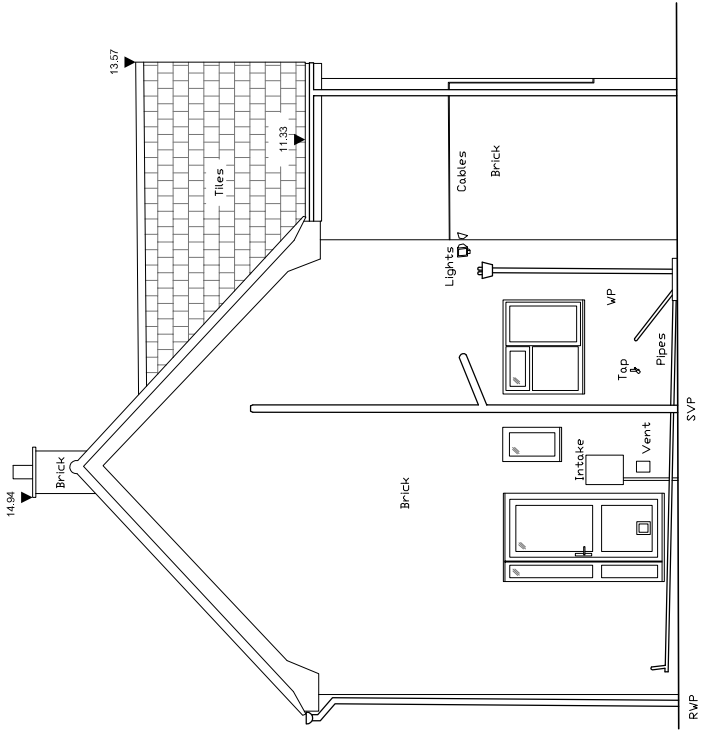


ELEVATION 4

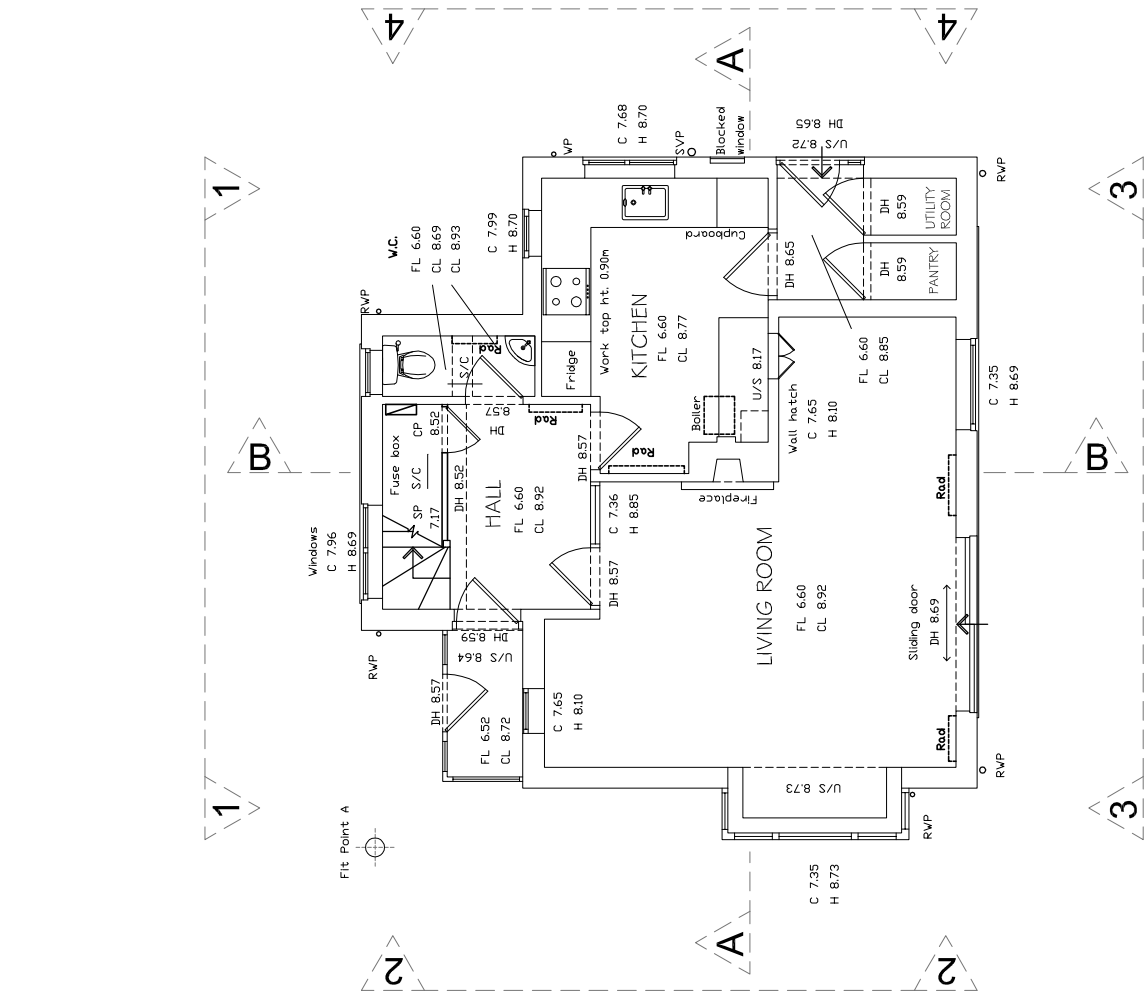


GROUND FLOOR PLAN

 

1:100

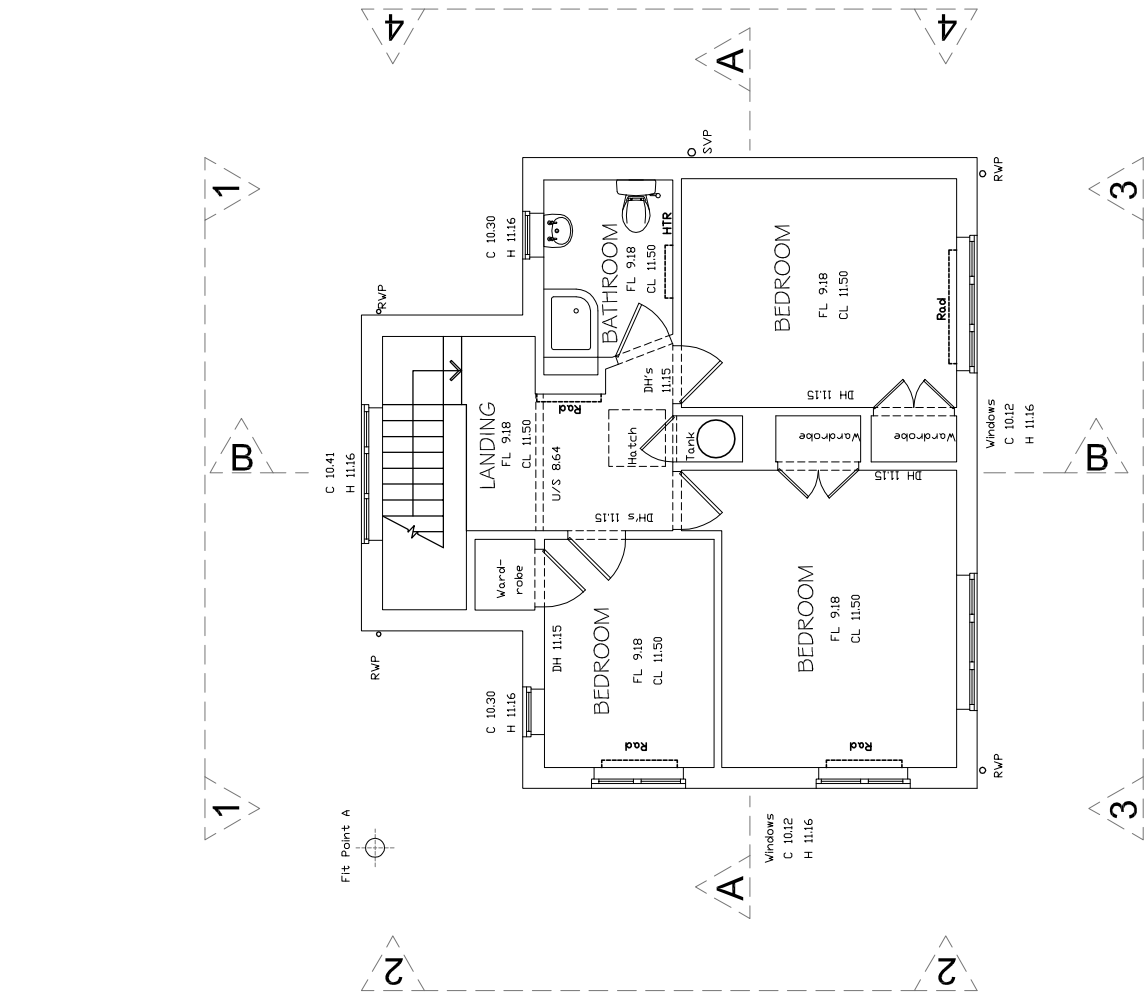


FIRST FLOOR PLAN

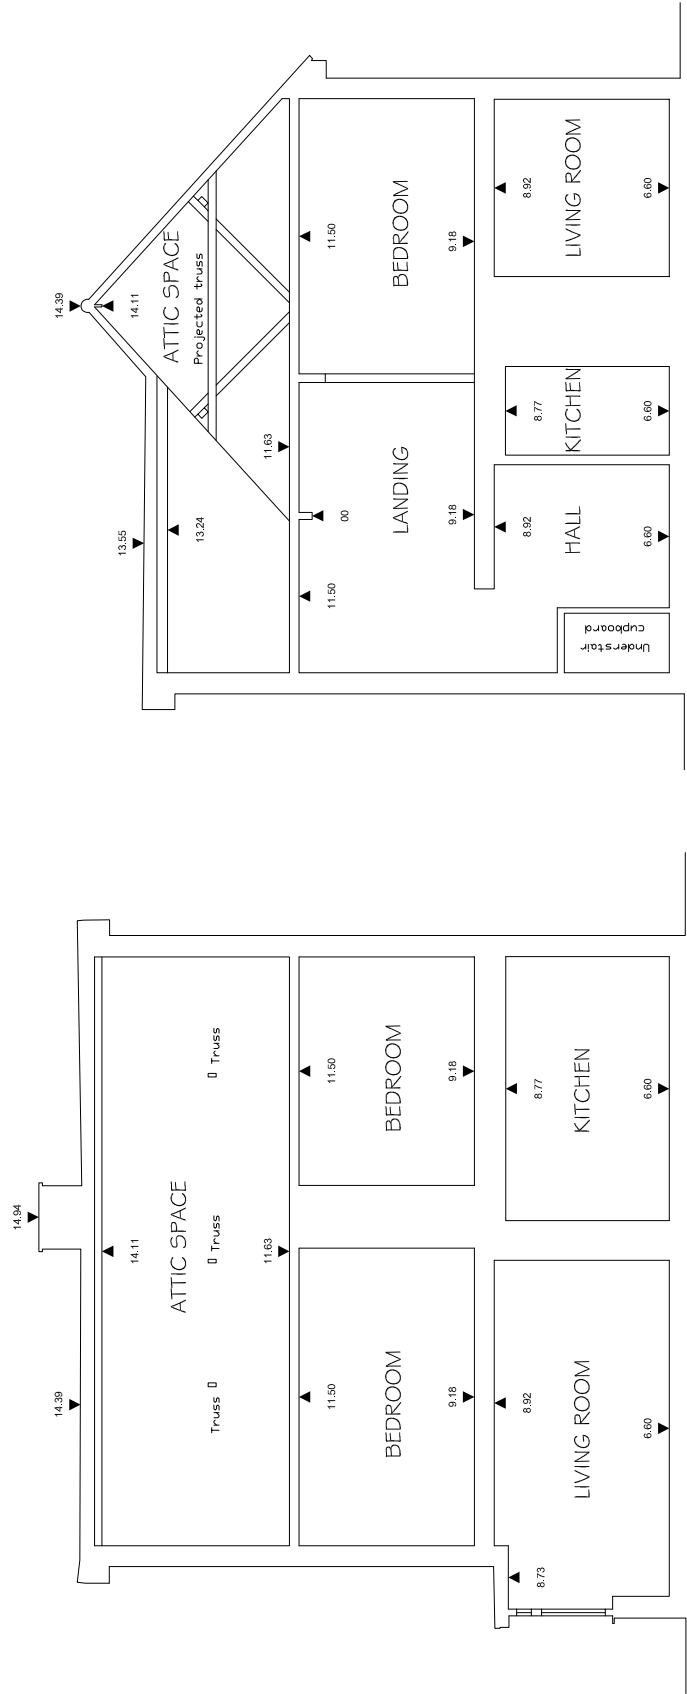


SECTION A-A

Datum Line 5.00m

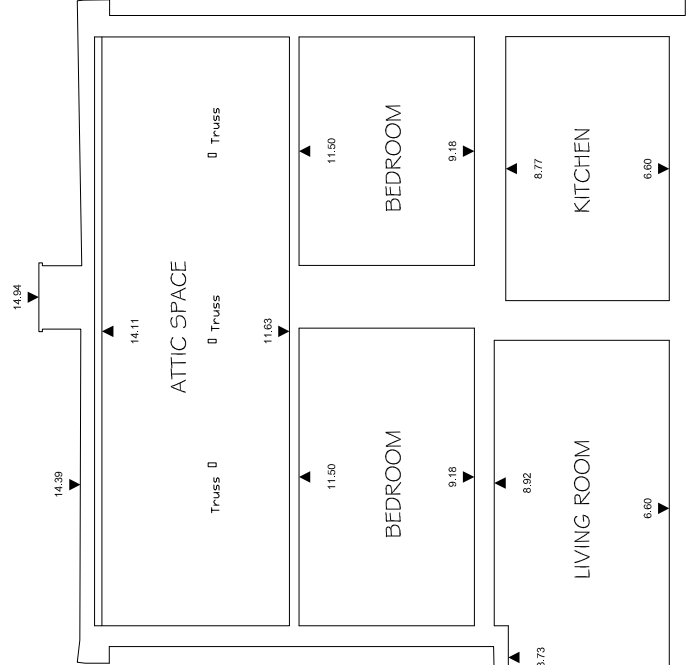

SECTION B-B

| Revision | Preliminary | Information | Description | Tender | Construction | Drawn | Checked | Date |
|----------|-------------|-------------|-------------|--------|--------------|-------|---------|------|
|          |             |             |             |        |              |       |         |      |

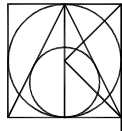

# Woods Hardwick

Architects, Engineers and Development Consultants

Title

**Barn Close  
Littlehampton**

Details

**Existing Residential Dwelling  
Proposed Plans & Elevations**

Scale **1:100@A2** Date **OCT 2017** Drawn **S.A** Chk **T.F**

**17808/100**

15-17 Goldington Road  
Bedford  
MK40 3NH  
United Kingdom  
T. +44 (0)1234 268862  
F. +44 (0)1234 353034  
mail@woodshardwick.com  
www.woodshardwick.com

Please consider the environment before printing this drawing