




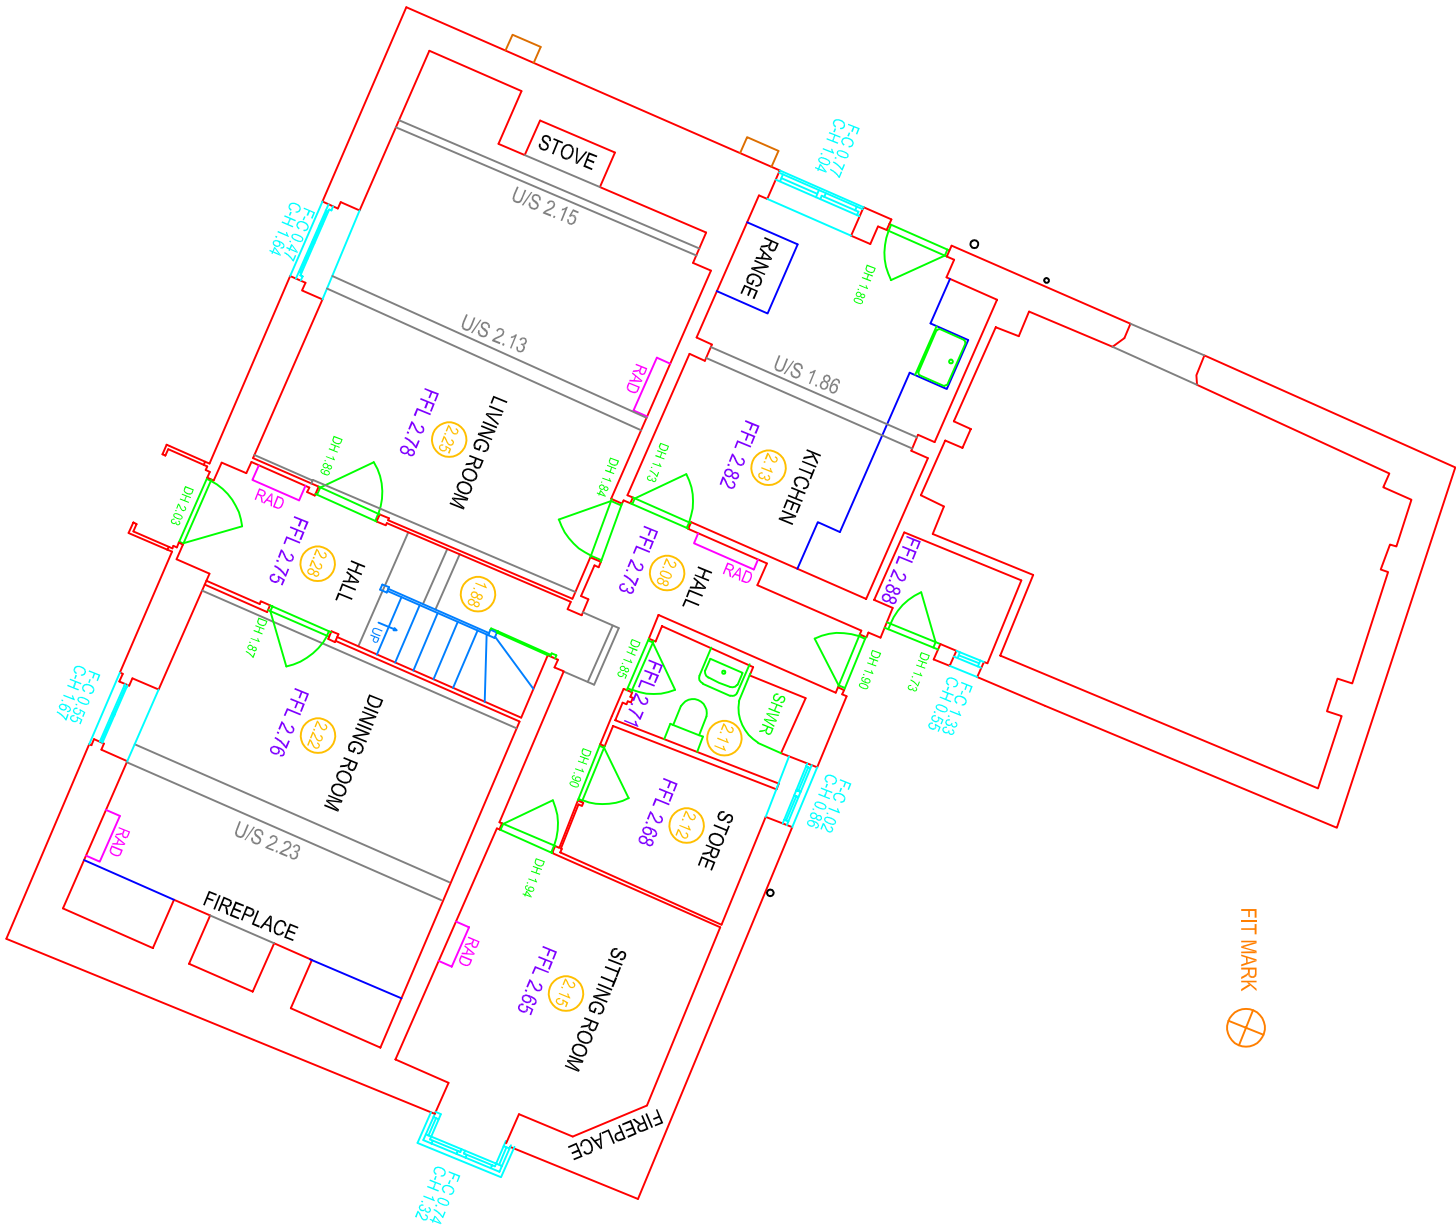

GROUND FLOOR PLAN

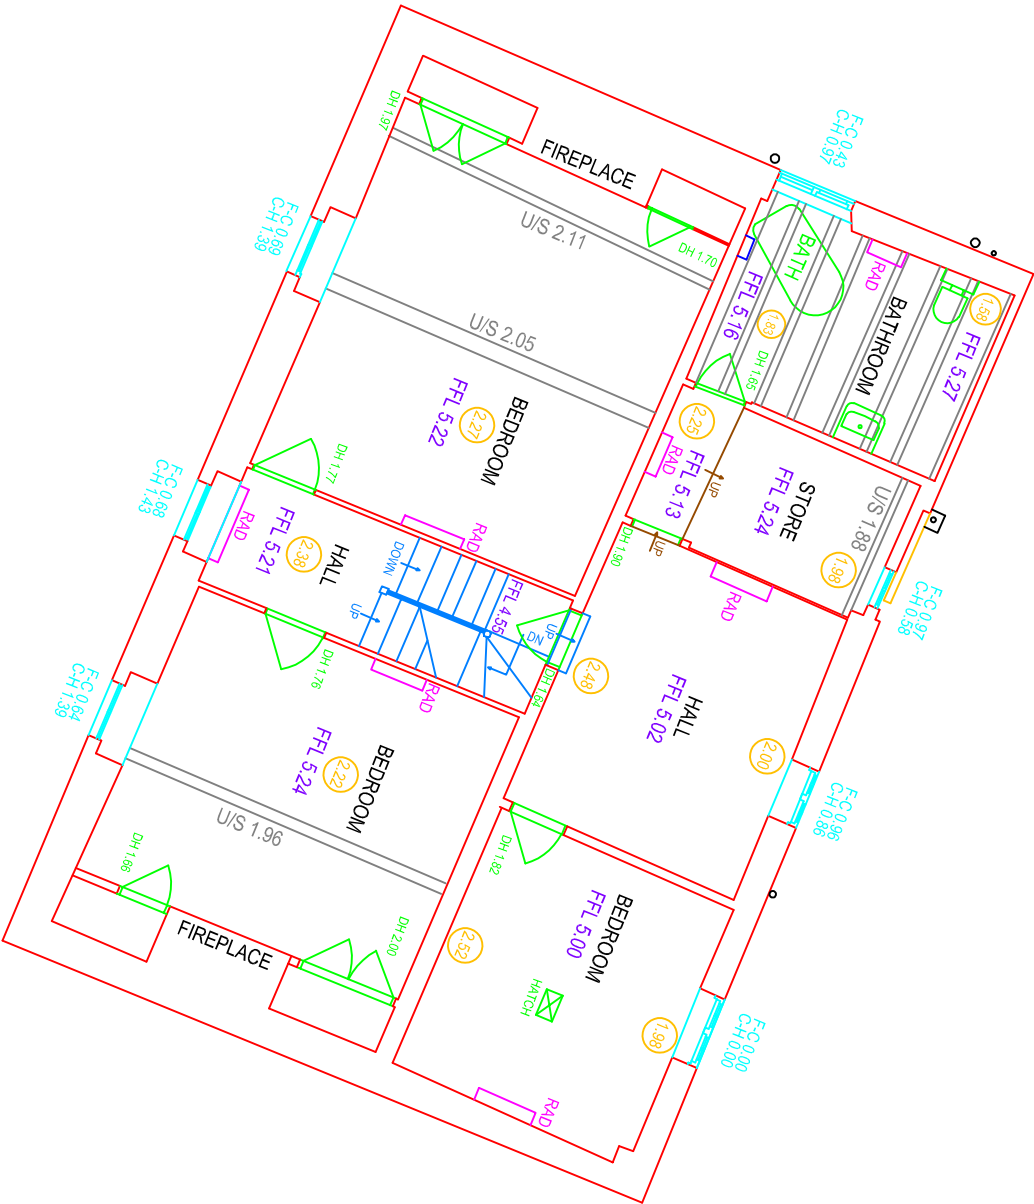

FIRST FLOOR PLAN

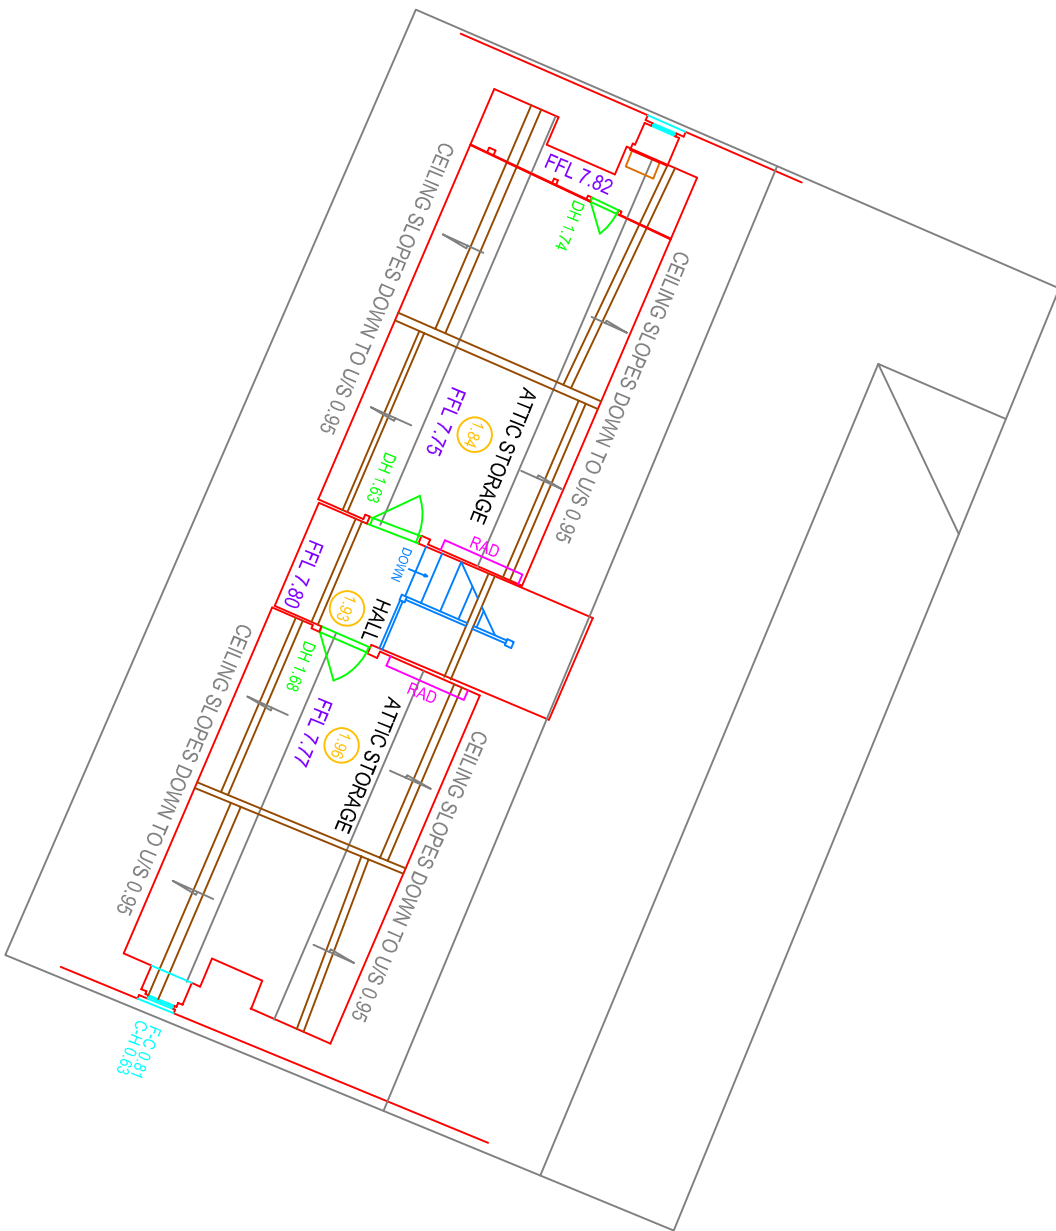

SECOND FLOOR PLAN






NOTES :

ALL LEVELS RELATIVE TO O.S. DATUM (FROM G.P.S)
SURVEY GRID ORIENTATED TO OS NATIONAL GRID
WHILE ALL POSSIBLE EFFORT HAS BEEN MADE TO IDENTIFY SERVICES,
WE ARE UNABLE TO DETAIL COVERS BURIED OR OBSCURED AT THE
TIME OF SURVEY.

ALL LEVELS AND DIMENSIONS SHOULD BE CHECKED ON SITE
PRIOR TO THE COMMENCEMENT OF WORKS.
TREES SHOWN IDENTIFIED TO BEST OF SURVEYORS ABILITY, SEEK
CONFIRMATION IF SPECIES CRITICAL
ROOFLINE DETAIL IS INDICATIVE ONLY

GPS:
GPS LEVELS AND GRID ARE OBTAINED USING INDUSTRY STANDARD GUIDELINES
AND CAN VARY ACCORDING TO THE QUALITY OF THE GPS NETWORK AVAILABLE.
ALL GPS DETAIL IS THEREFORE RELATIVE TO THE TIME AND DATE OF SURVEY.

DUE TO THE AGE AND CONSTRUCTION OF THE BUILDING ALL LEVELS AND DIMENSIONS
SHOULD BE CHECKED ON SITE PRIOR TO THE COMMENCEMENT OF WORKS.
FLOOR LEVELS AND CEILING HEIGHTS VARY SIGNIFICANTLY IN EACH ROOM, SO SHOULD
BE USED AS A GUIDE ONLY.

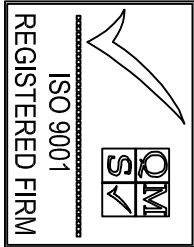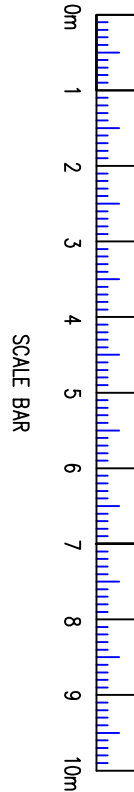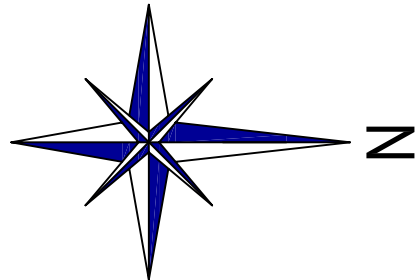

Shaw Colegate LAND & BUILDING SURVEYORS			
WOODLANDS, HONEYCOTCH LANE, FROXFIELD, HANTS, GU32 1BD Tel : (01730) 827975 Email : mail@shawcolegate.com Web : www.shawcolegate.com			
Title : VINE COTTAGE, LITTLEHAMPTON FLOOR PLANS			
Job No. : 06320 PLANS Original Scale : 1:100 Sheet Size : A2			
Surveyed By : MC	Date : AUG 20		
Drawn By : MC	Date : SEP 20		
Client: MR & MRS BROMLEY			