

All dimensions to be checked on site

REVISIONS

M.J.J. TANNER

SOUTH HAMBYE
16 NORTH LANE
EAST PRESTON
WEST SUSSEX BN16 1DA
TEL/FAX: 01903 774211

MR & MRS M BROWN
1 CLUN ROAD
LITTLEHAMPTON
BN17 7DX
TEL 01903 716731


ALTERATIONS TO FRONT
ELEVATION.
CHANGE OF USE.

EXISTING PLAN

DATE Nov 2008

SCALE 1:50

DRG No 744-1

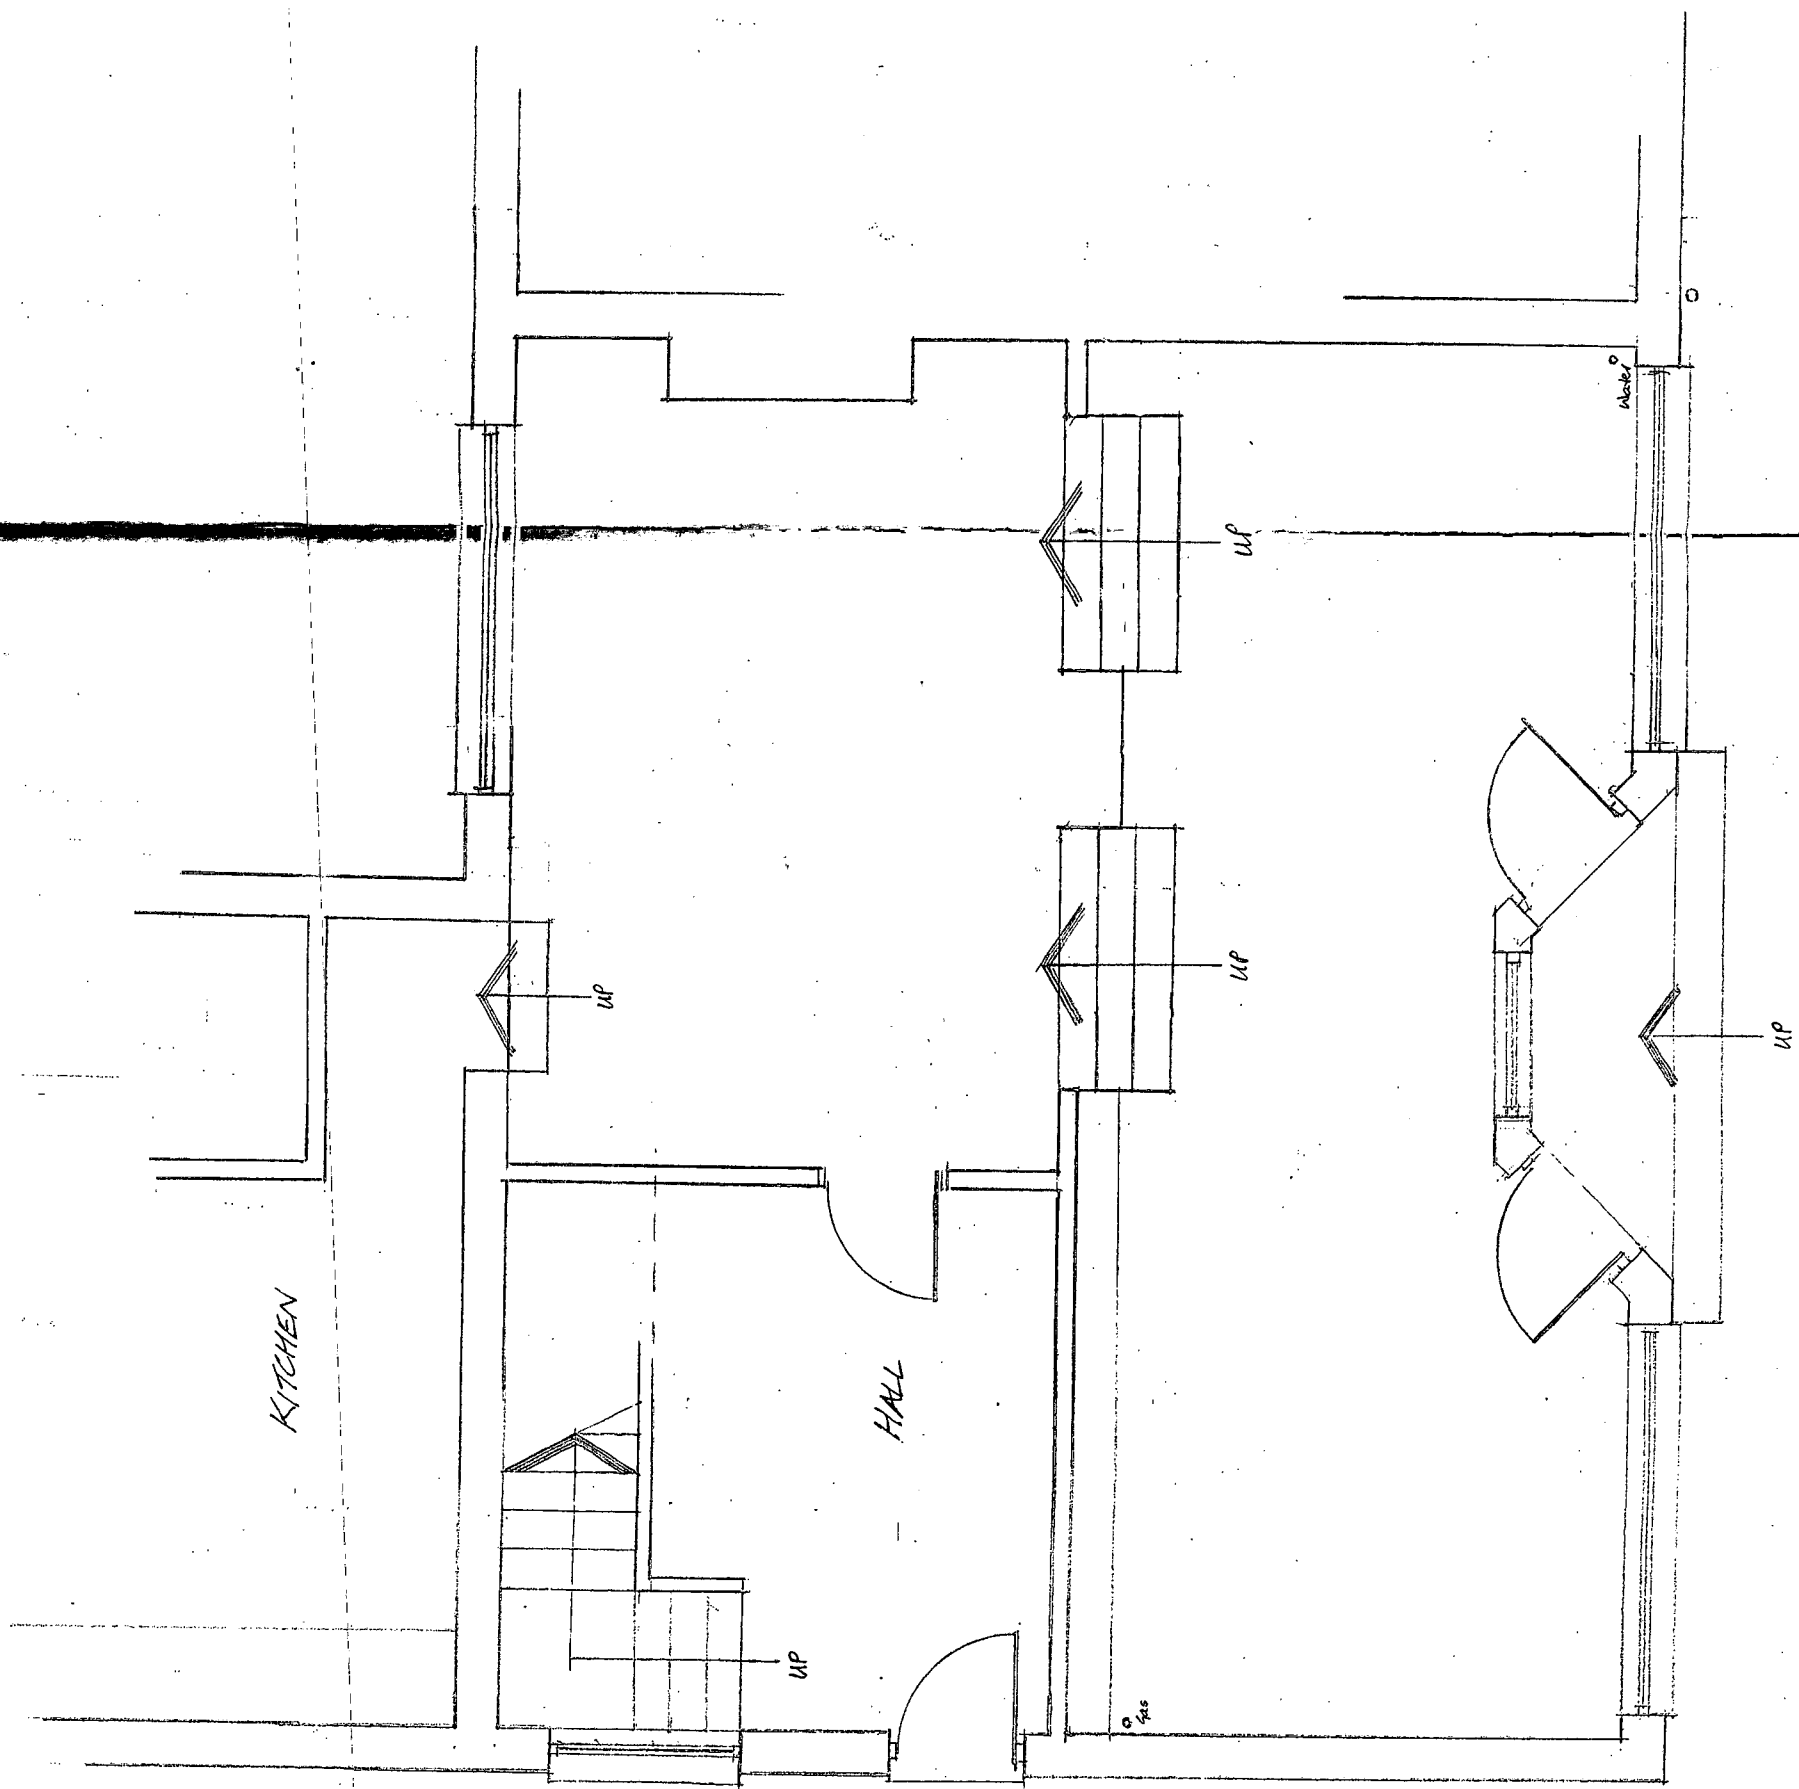

EXISTING GROUND FLOOR PLAN