



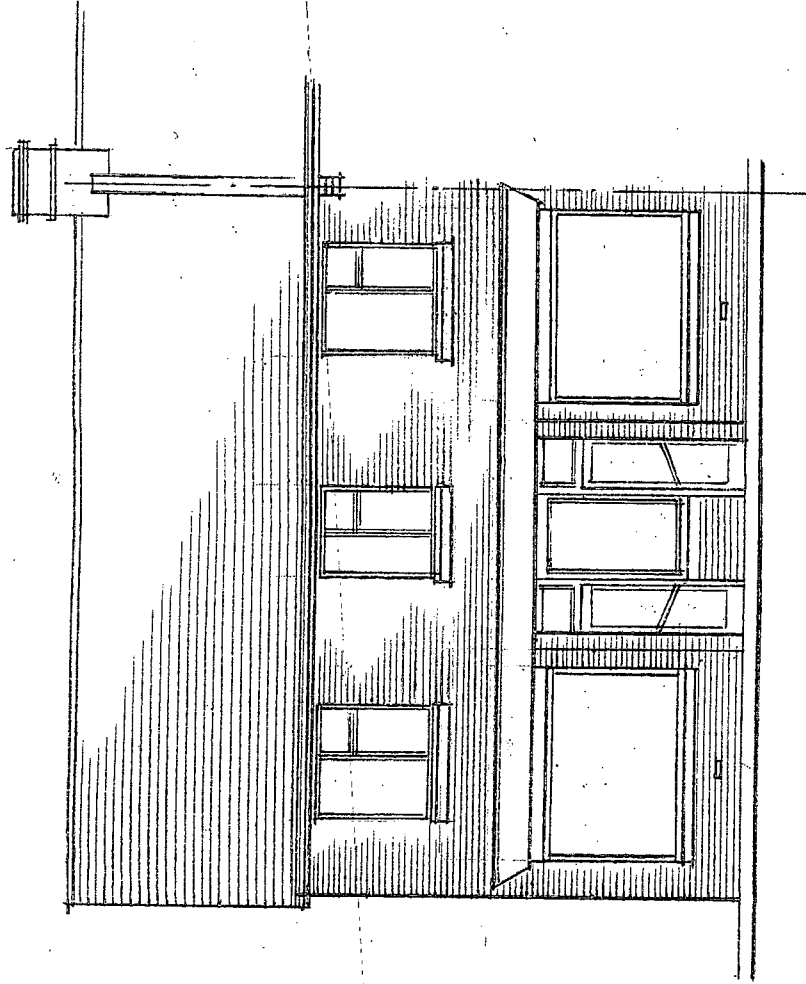

EXISTING FRONT ELEVATION

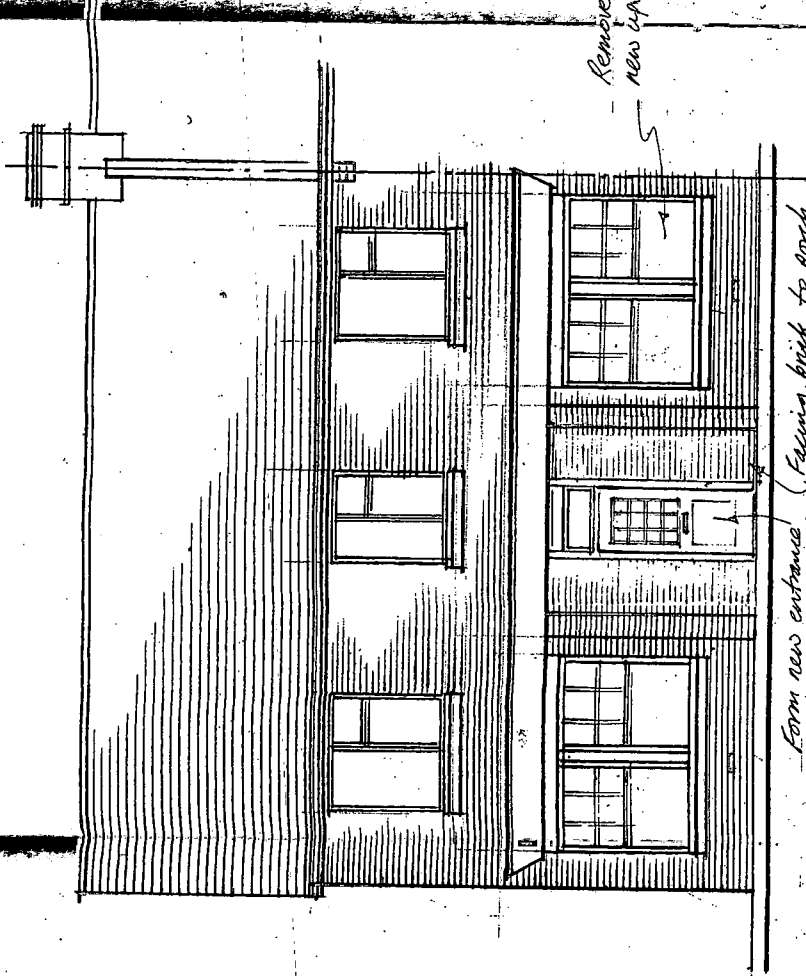

PROPOSED FRONT ELEVATION

SPECIFICATION

Walls

Facing brickwork to porch to match existing building.

Windows

Double glazed white upvc window units and front door with safety glass to BS6206 to all critical areas.

Soffite

White upvc boarding to soffit.

REVISIONS

M.J.J. TANNER

SOUTH HAMBYE
16 NORTH LANE
EAST PRESTON
WEST SUSSEX BN16 1DA
TEL/FAX: 01903 774211

Mr & Mrs M Brown
1 CLUN ROAD
LITTLEHAMPTON
BN17 7DX
Tel 01903 716731

ALTERATIONS TO FRONT
ELEVATION.
CHANGE OF USE.

ELEVATIONS

DATE Nov 2008

SCALE 1:100

DRG No 744-3