

W/347/08

A

Note added to Block Plan
12/12/2008

REVISIONS

M.J.J. TANNER
SOUTH HAMBYE
16 NORTH LANE
EAST PRESTON
WEST SUSSEX BN16 1DA
TEL/FAX: 01903 774211

Mr & Mrs M Brown

1 CLUN ROAD

LITTLEHAMPTON

BN17 7DX

Tel 01903 716731




ALTERATIONS TO FRONT
ELEVATION.
CHANGE OF USE.

SITE PLAN / BLOCK PLAN

DATE Nov 2008

SCALE 1:1250, 1:500

DRG No 744-4 A

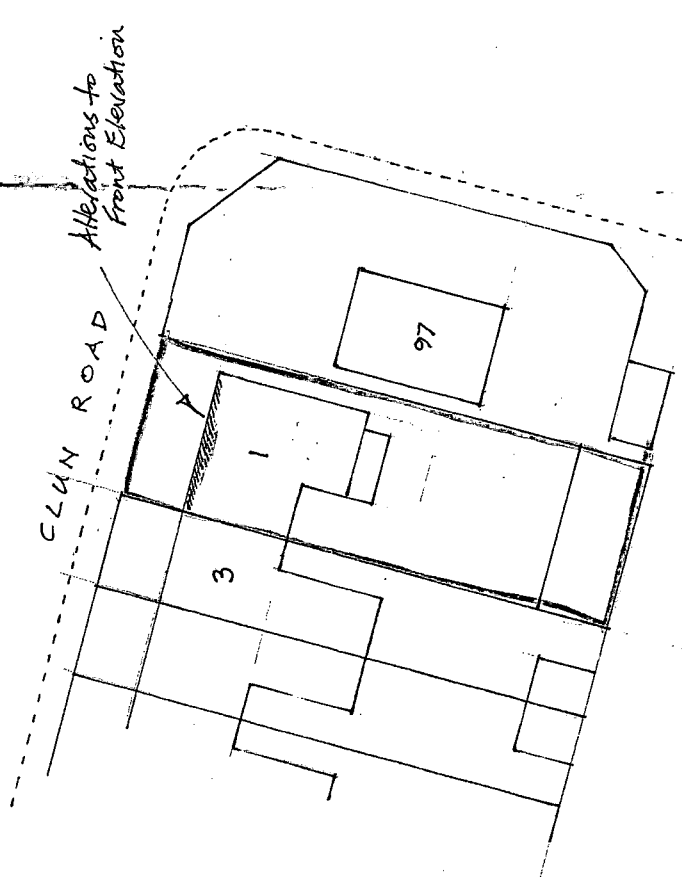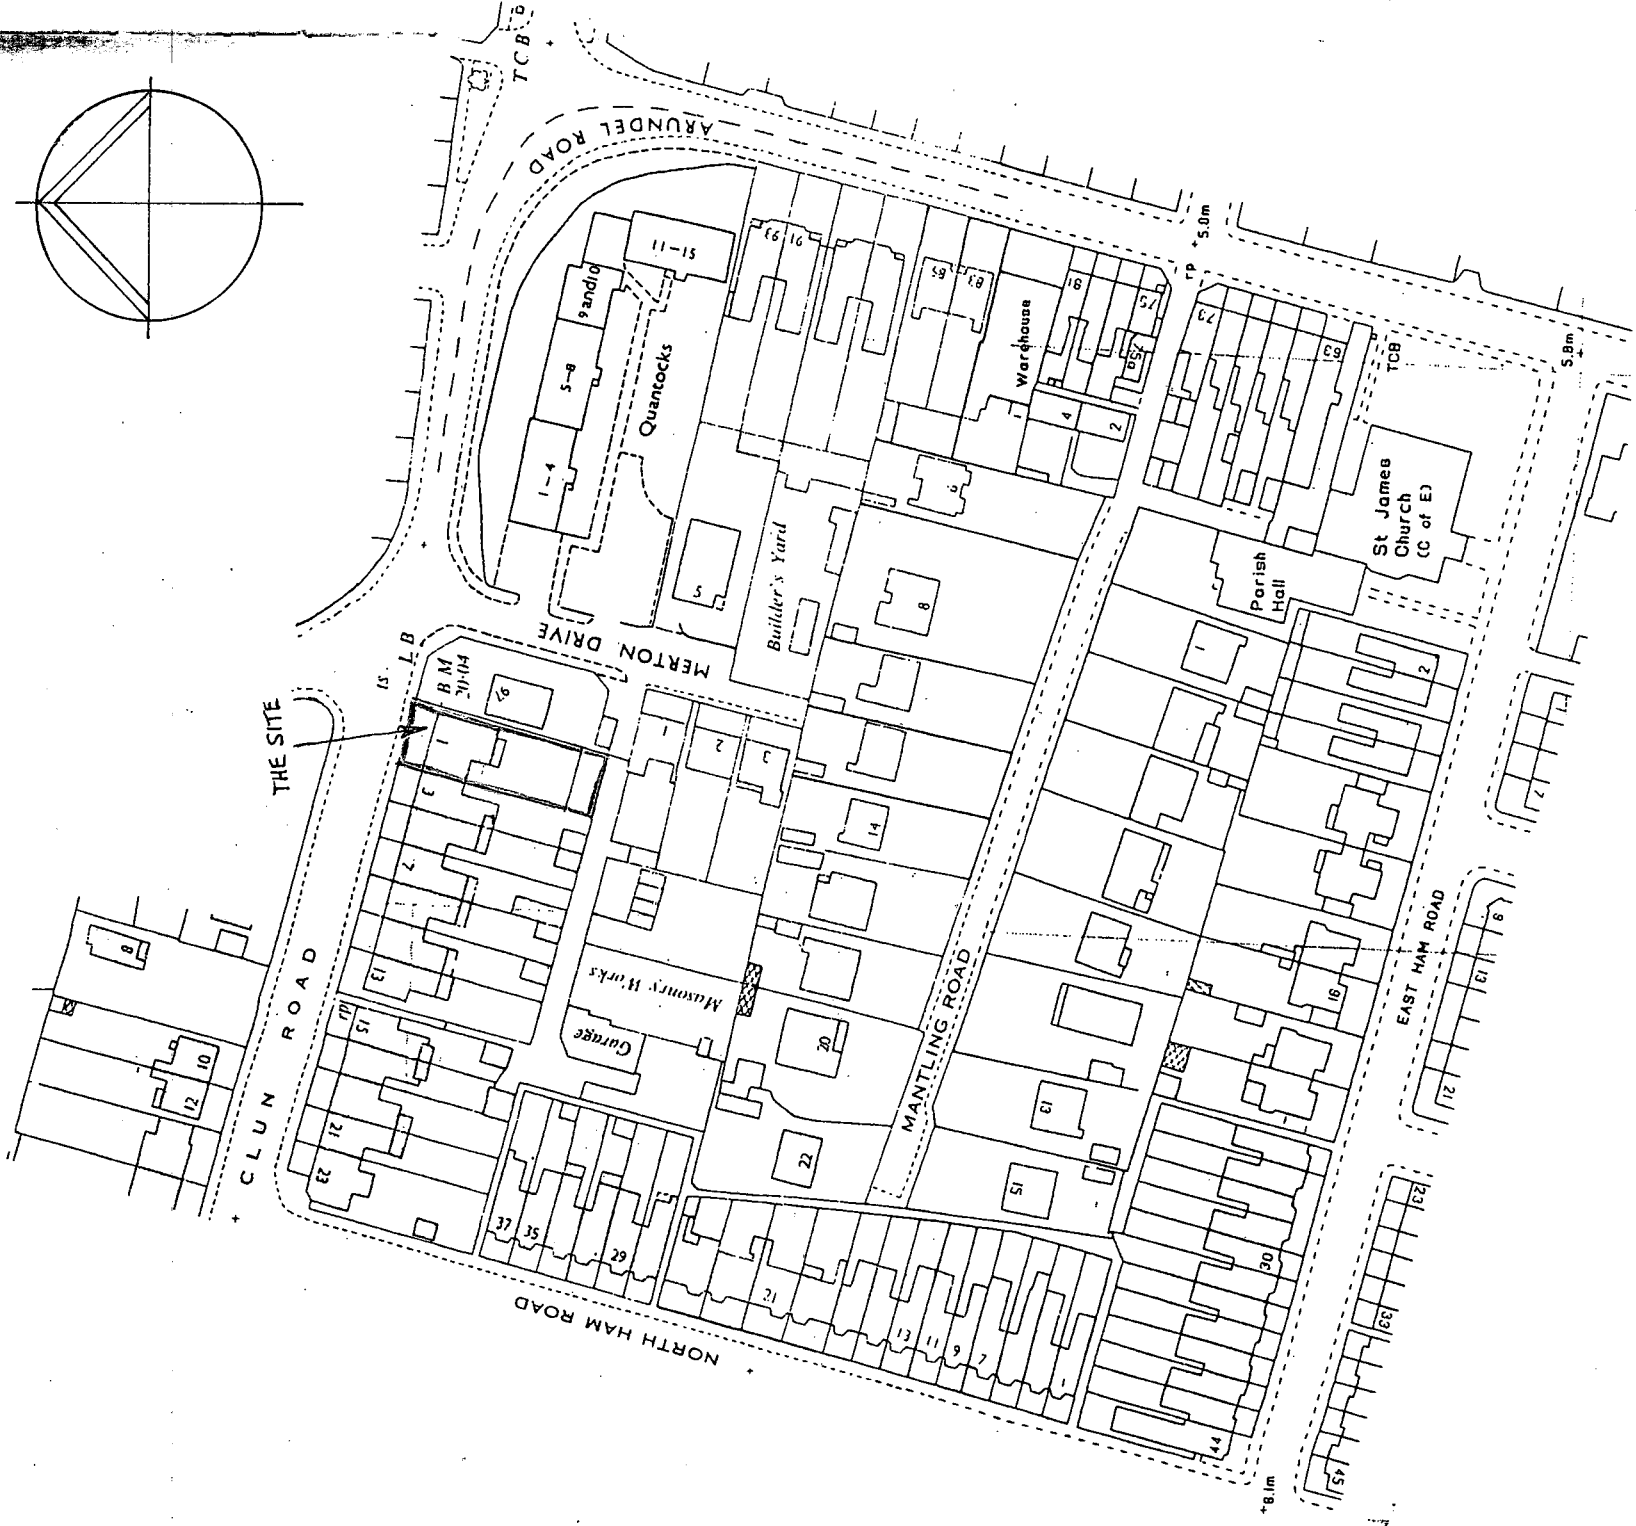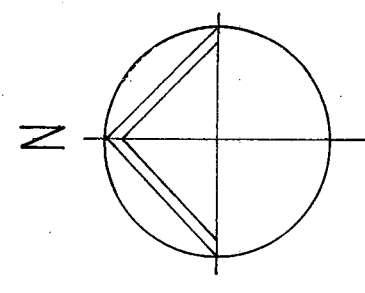

Block Plan 1:500

SITE PLAN 1:1250