





SECTIONAL FRONT ELEVATION

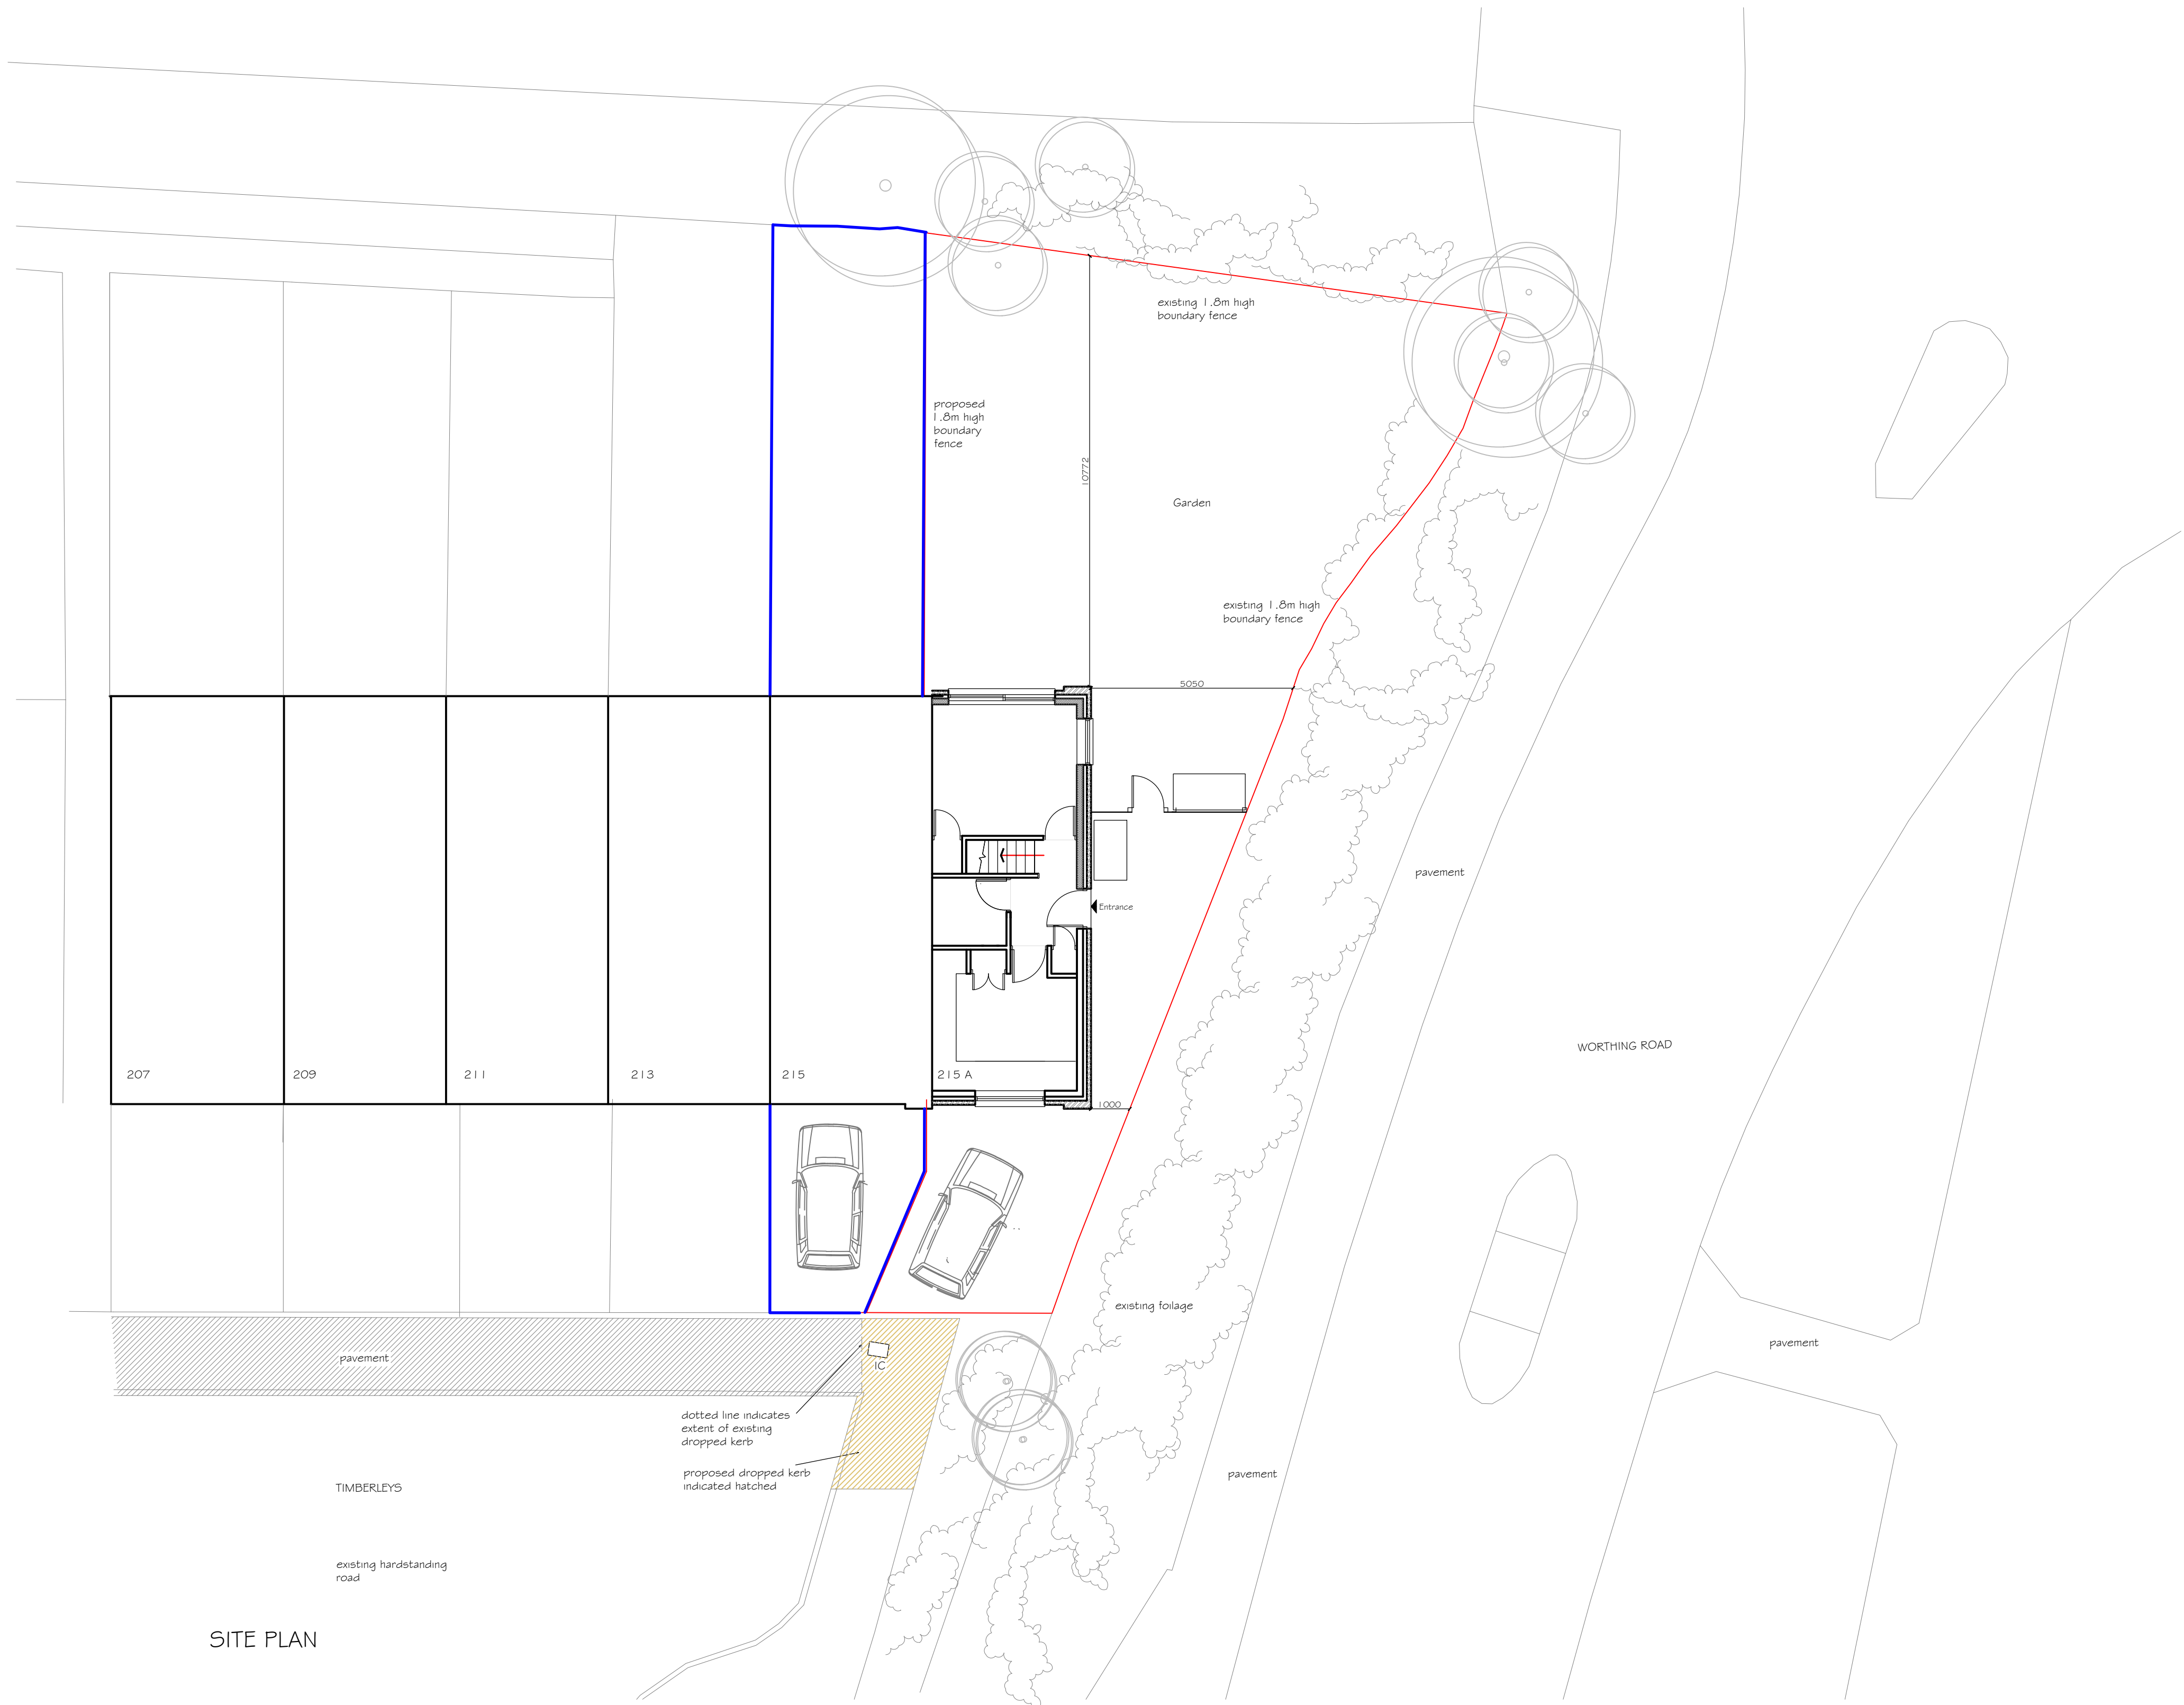

SITE PLAN


NOTES & AMENDMENTS

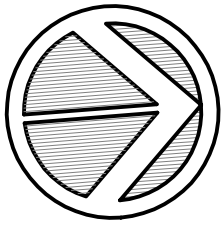

1. Subject to site survey.
2. This drawing should not be scaled, work only to annotated dimensions.
3. All dimensions are to be checked on site and any discrepancies reported to the Architect before work proceeds.
4. This drawing is to be read in conjunction with the following drawings:-
5. The copyright of this drawing is retained by COLLINS CADDY POPE PARTNERSHIP. This drawing may not be copied or passed to a third party without our written permission and must be returned upon request.
6. Client & Contractor to ensure to ensure compliance with C.D.M. and Health and Safety Regulations.
7. All works to comply with current Codes of Practise and B.S.I.

NOTE
Surveyed Boundary Position Supplied By Others

J		
I		
H		
G		
F		
E		
D		
C	JAN 2021	Dimension added to boundary fence
B	OCT 2020	Elevations Altered
A	JULY 2020	Extg Crossover Added
	DATE	AMENDMENT

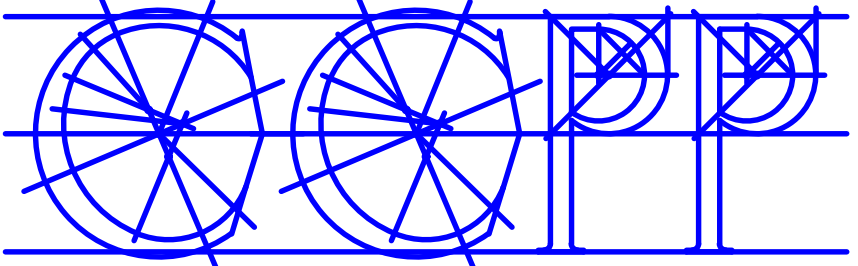
COLLINS CADDY POPE PARTNERSHIP
ARCHITECTUAL DESIGNS, PLANNING CONSULTANTS,
SURVEYORS & CONTRACT ADMINISTRATORS.
263 OSWALD, COURTWOOD LANE, FORESTDALE, CROYDON, CRO 9HJ
TEL : 020 8651 2979 E-mail info@collinscaddypope.co.uk

Contract
**215 TIMBERLEYS
LITTLEHAMPTON
WEST SUSSEX
BN17 6QD**

Client
**LLOYD LINDSEY LTD
13 WESTBOURNE AVENUE
WORTHING
BN14 8DE**

Title
**PROPOSED SITE PLAN AND SECTIONAL
FRONT ELEVATION THROUGH
TIMBERLEYS AND WORTHING ROAD**

Scale	1:100 at A1	Drw. No.	"© C.C.P.P."	A	B	C
Date	JULY 2020					
Drawn by	SP					
CAD_ref						

1902 - 08