


NOTES

Reproduced from the Ordnance Survey map with the permission of the Controller of Her Majesty's Stationery Office, © Crown Copyright.
C A Cornish Architects Licence No. AR161859

Subject to Statutory Approvals.

Hatched area denotes:
No Rooflights or penetrations within
1500mm from either side of compartmentation
wall (to comply with Building Regulations Part B3).

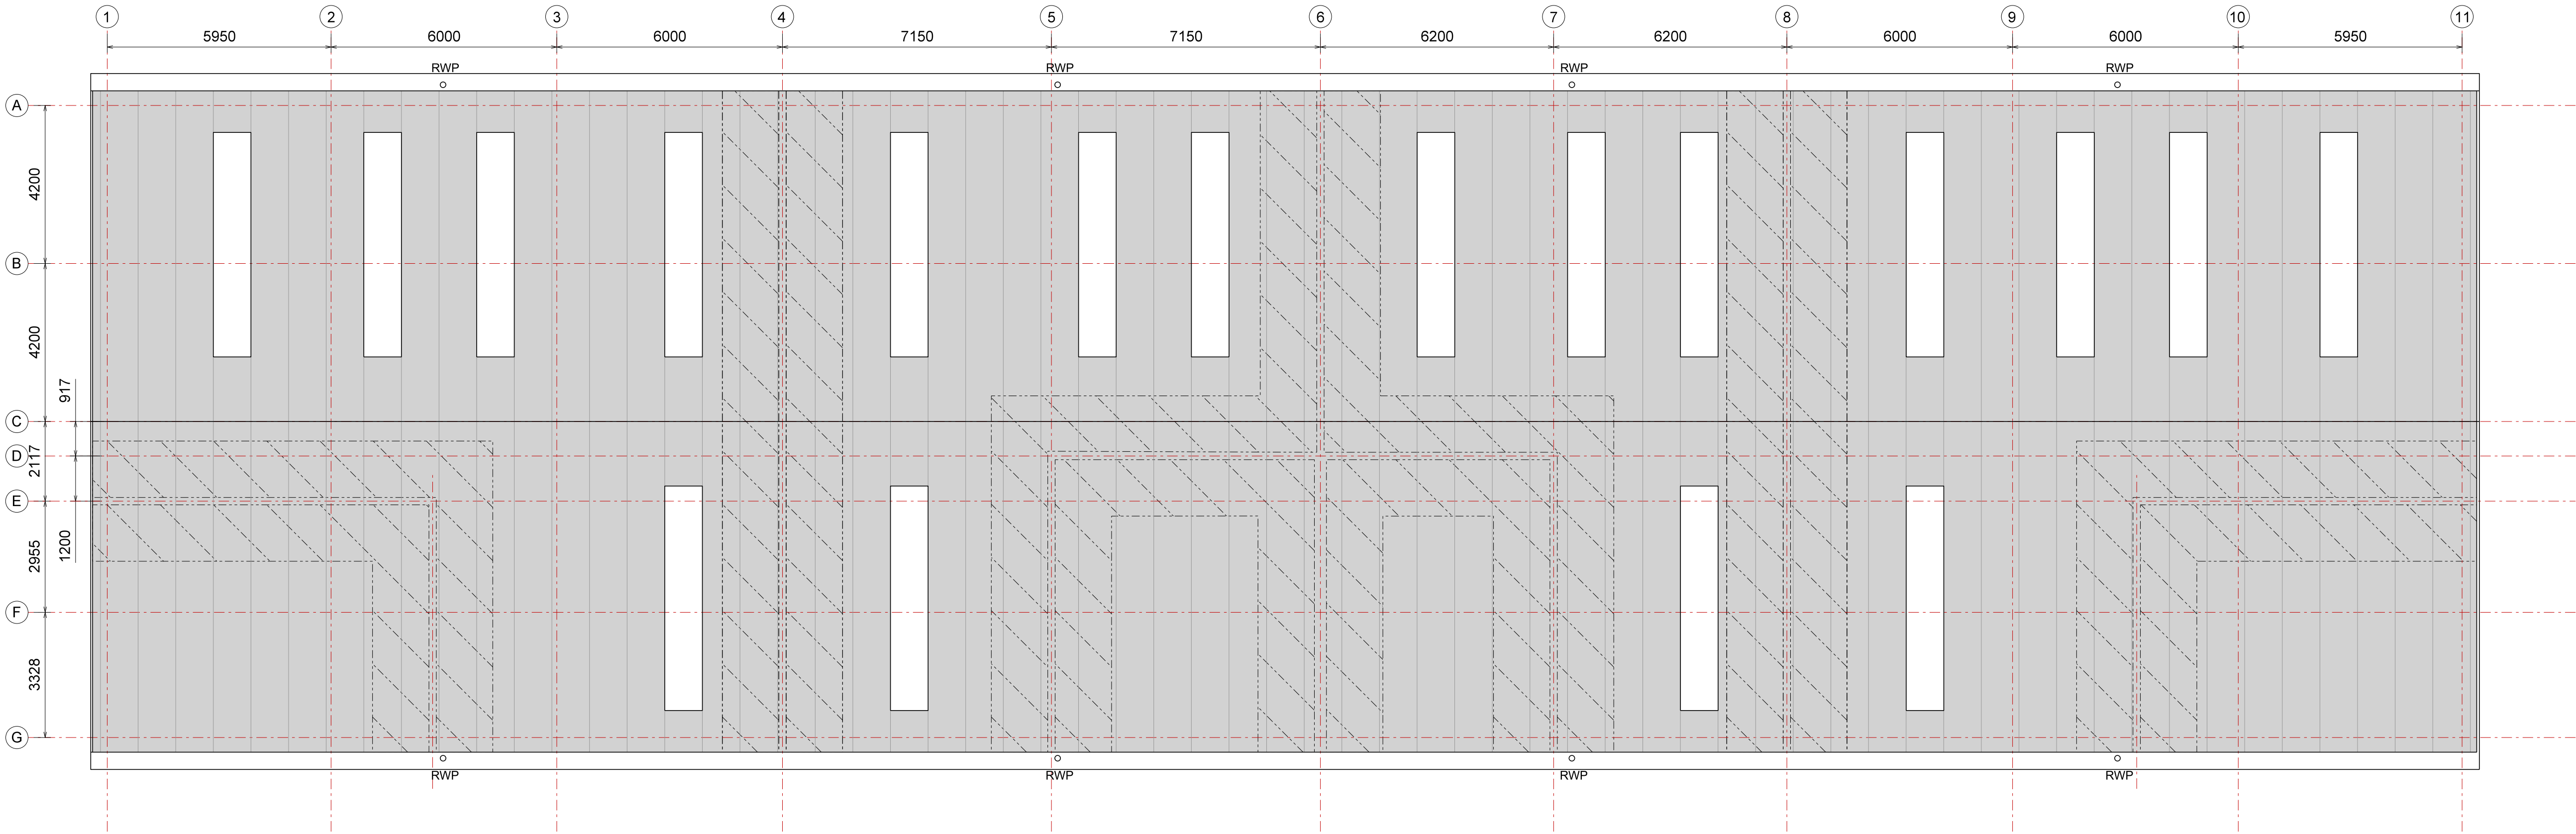

Rooflights to 10% of warehouse area in each unit.
Positions and number of RWP and gutter sizes reflect cladding sub-contractor's detailed design.
SVP terminals to suit services installation.

Rev	Description	Chk	Date
	Peer House 8 -14 Verulam Street London WC1X 8LZ tel +44(0)20 7400 2120 enquiries@cornisharchitects.com www.cornisharchitects.com		

cornisharchitects

RIBA Chartered Practice

Project Title: **LINESIDE LITTLEHAMPTON**

Drawing Title: **ROOF PLAN AS EXISTING**

Drawing Status: **TOWN PLANNING**

0 1 8 metres

Drawn By:	Scale:	Date:	Chk'd By:
M T	1:100 @ A1	20/10/2021	E D

Drawing No.	Rev.
19005 - TP - 006	-

Copyright of Cornish Architects ©