




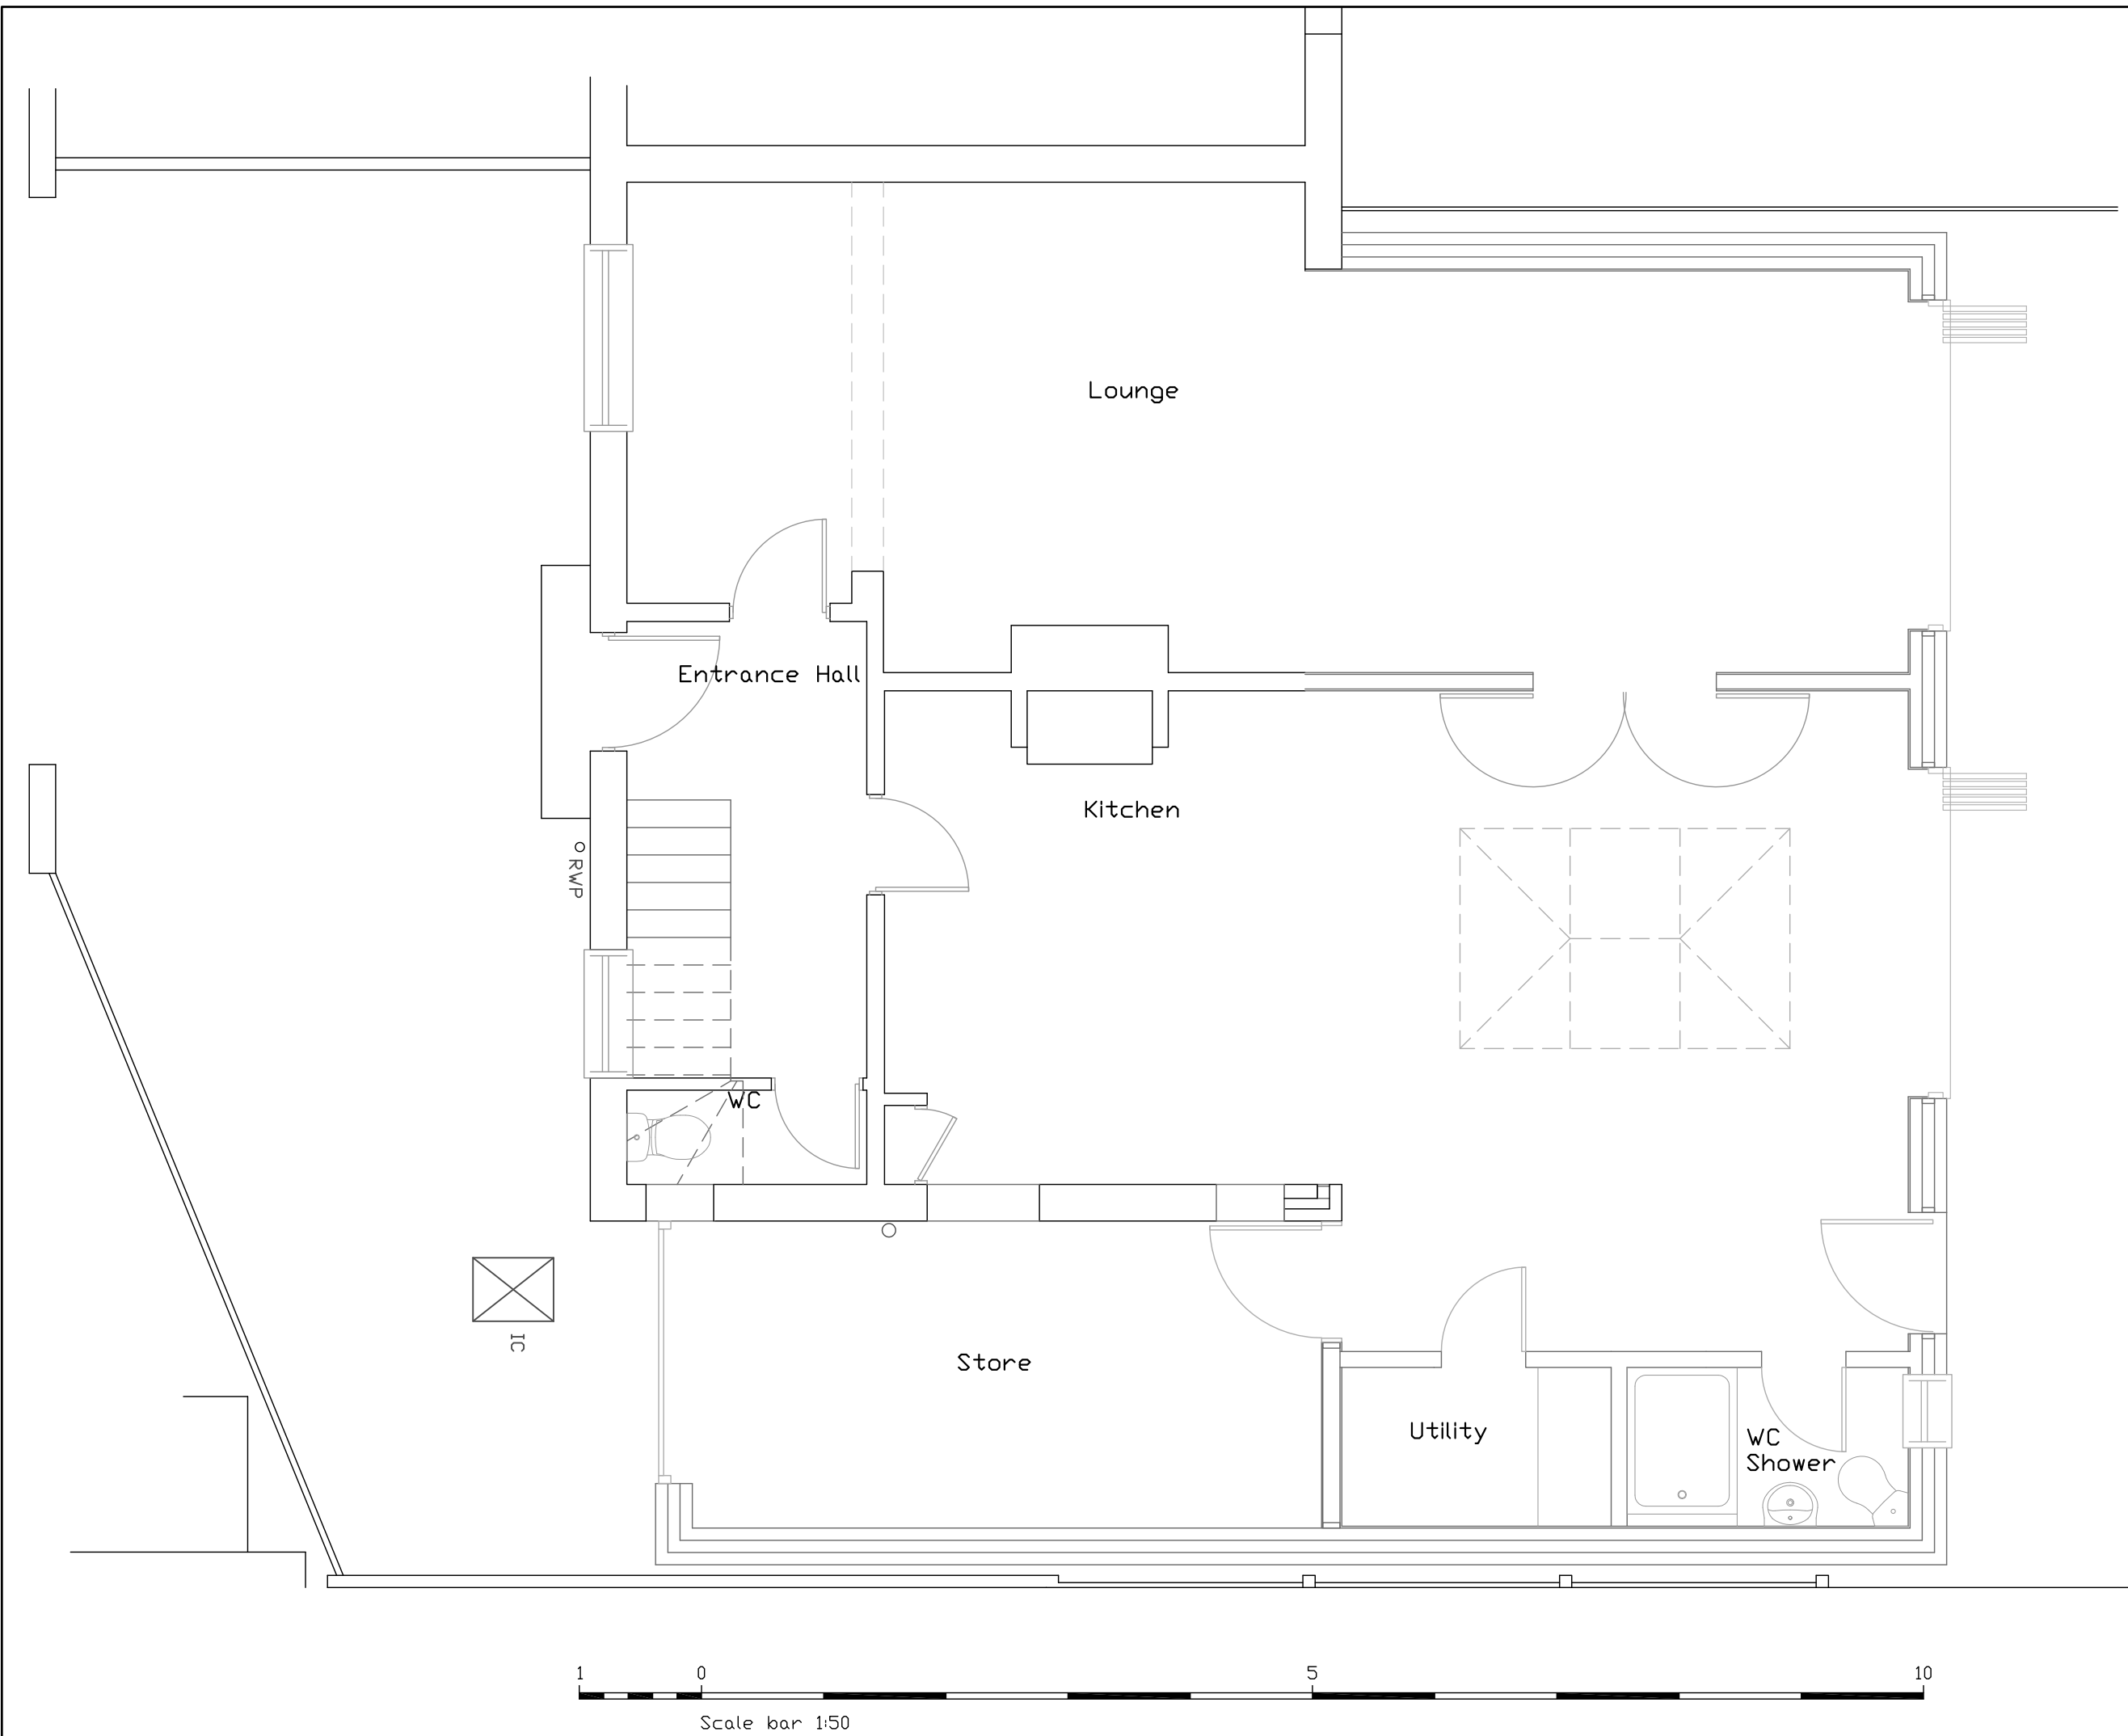


PROPOSED GROUND FLOOR PLAN 1:50

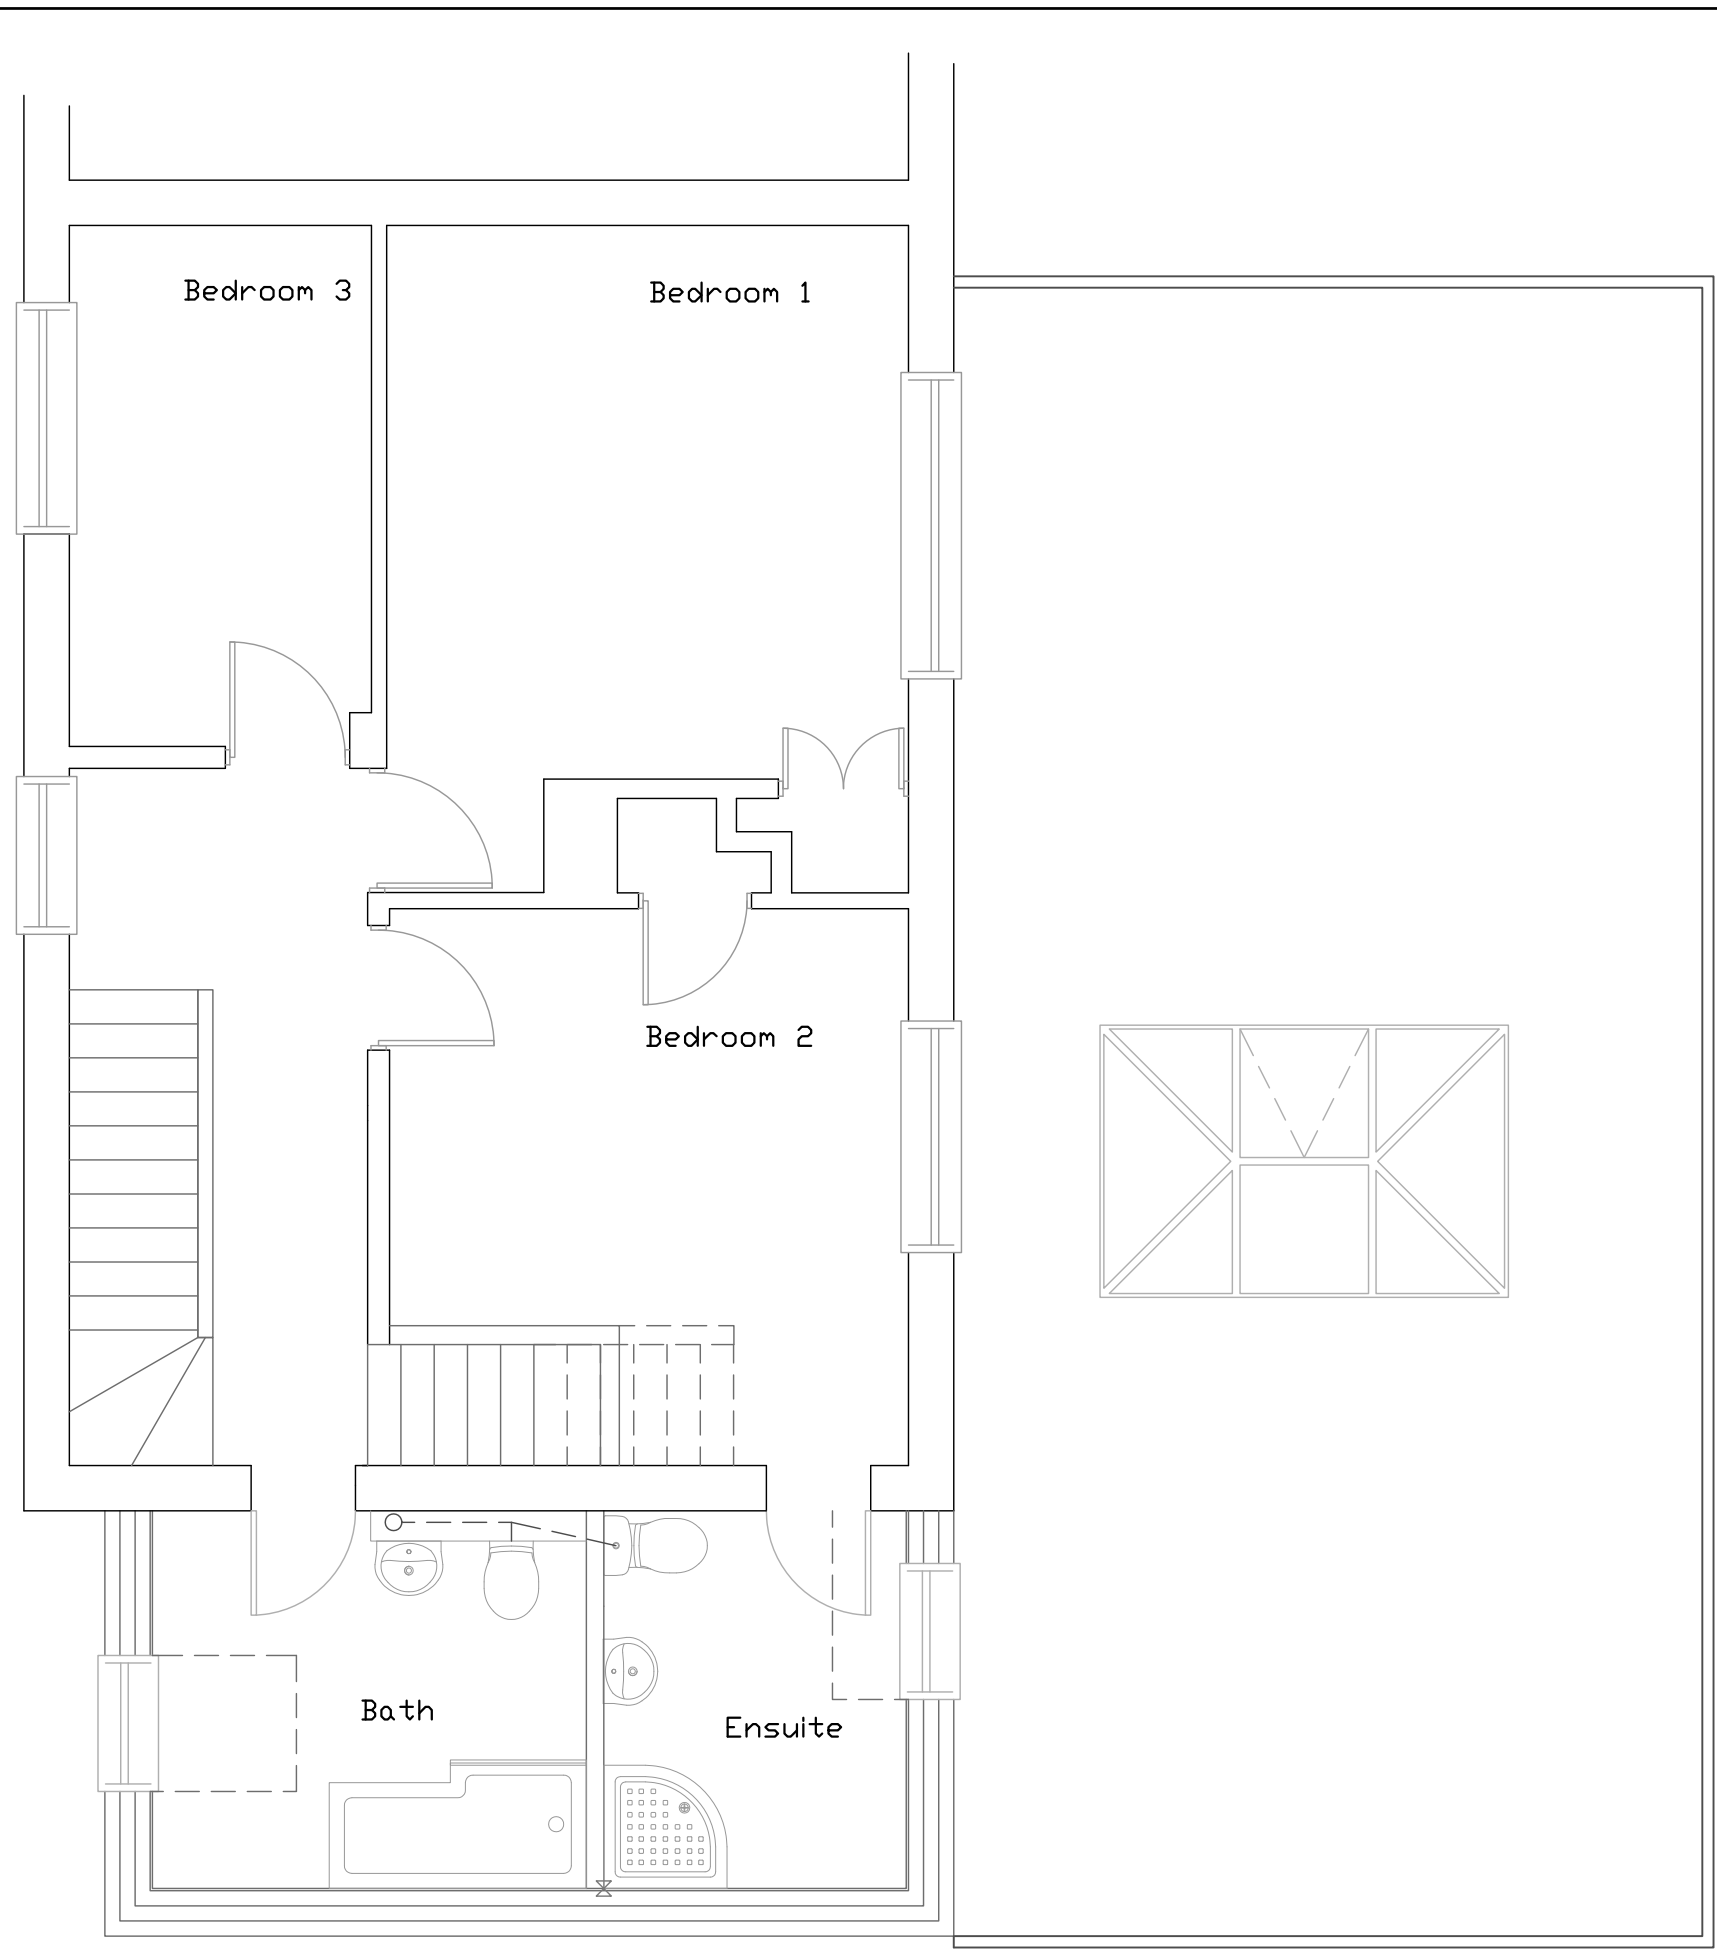

PROPOSED FIRST FLOOR PLAN 1:50

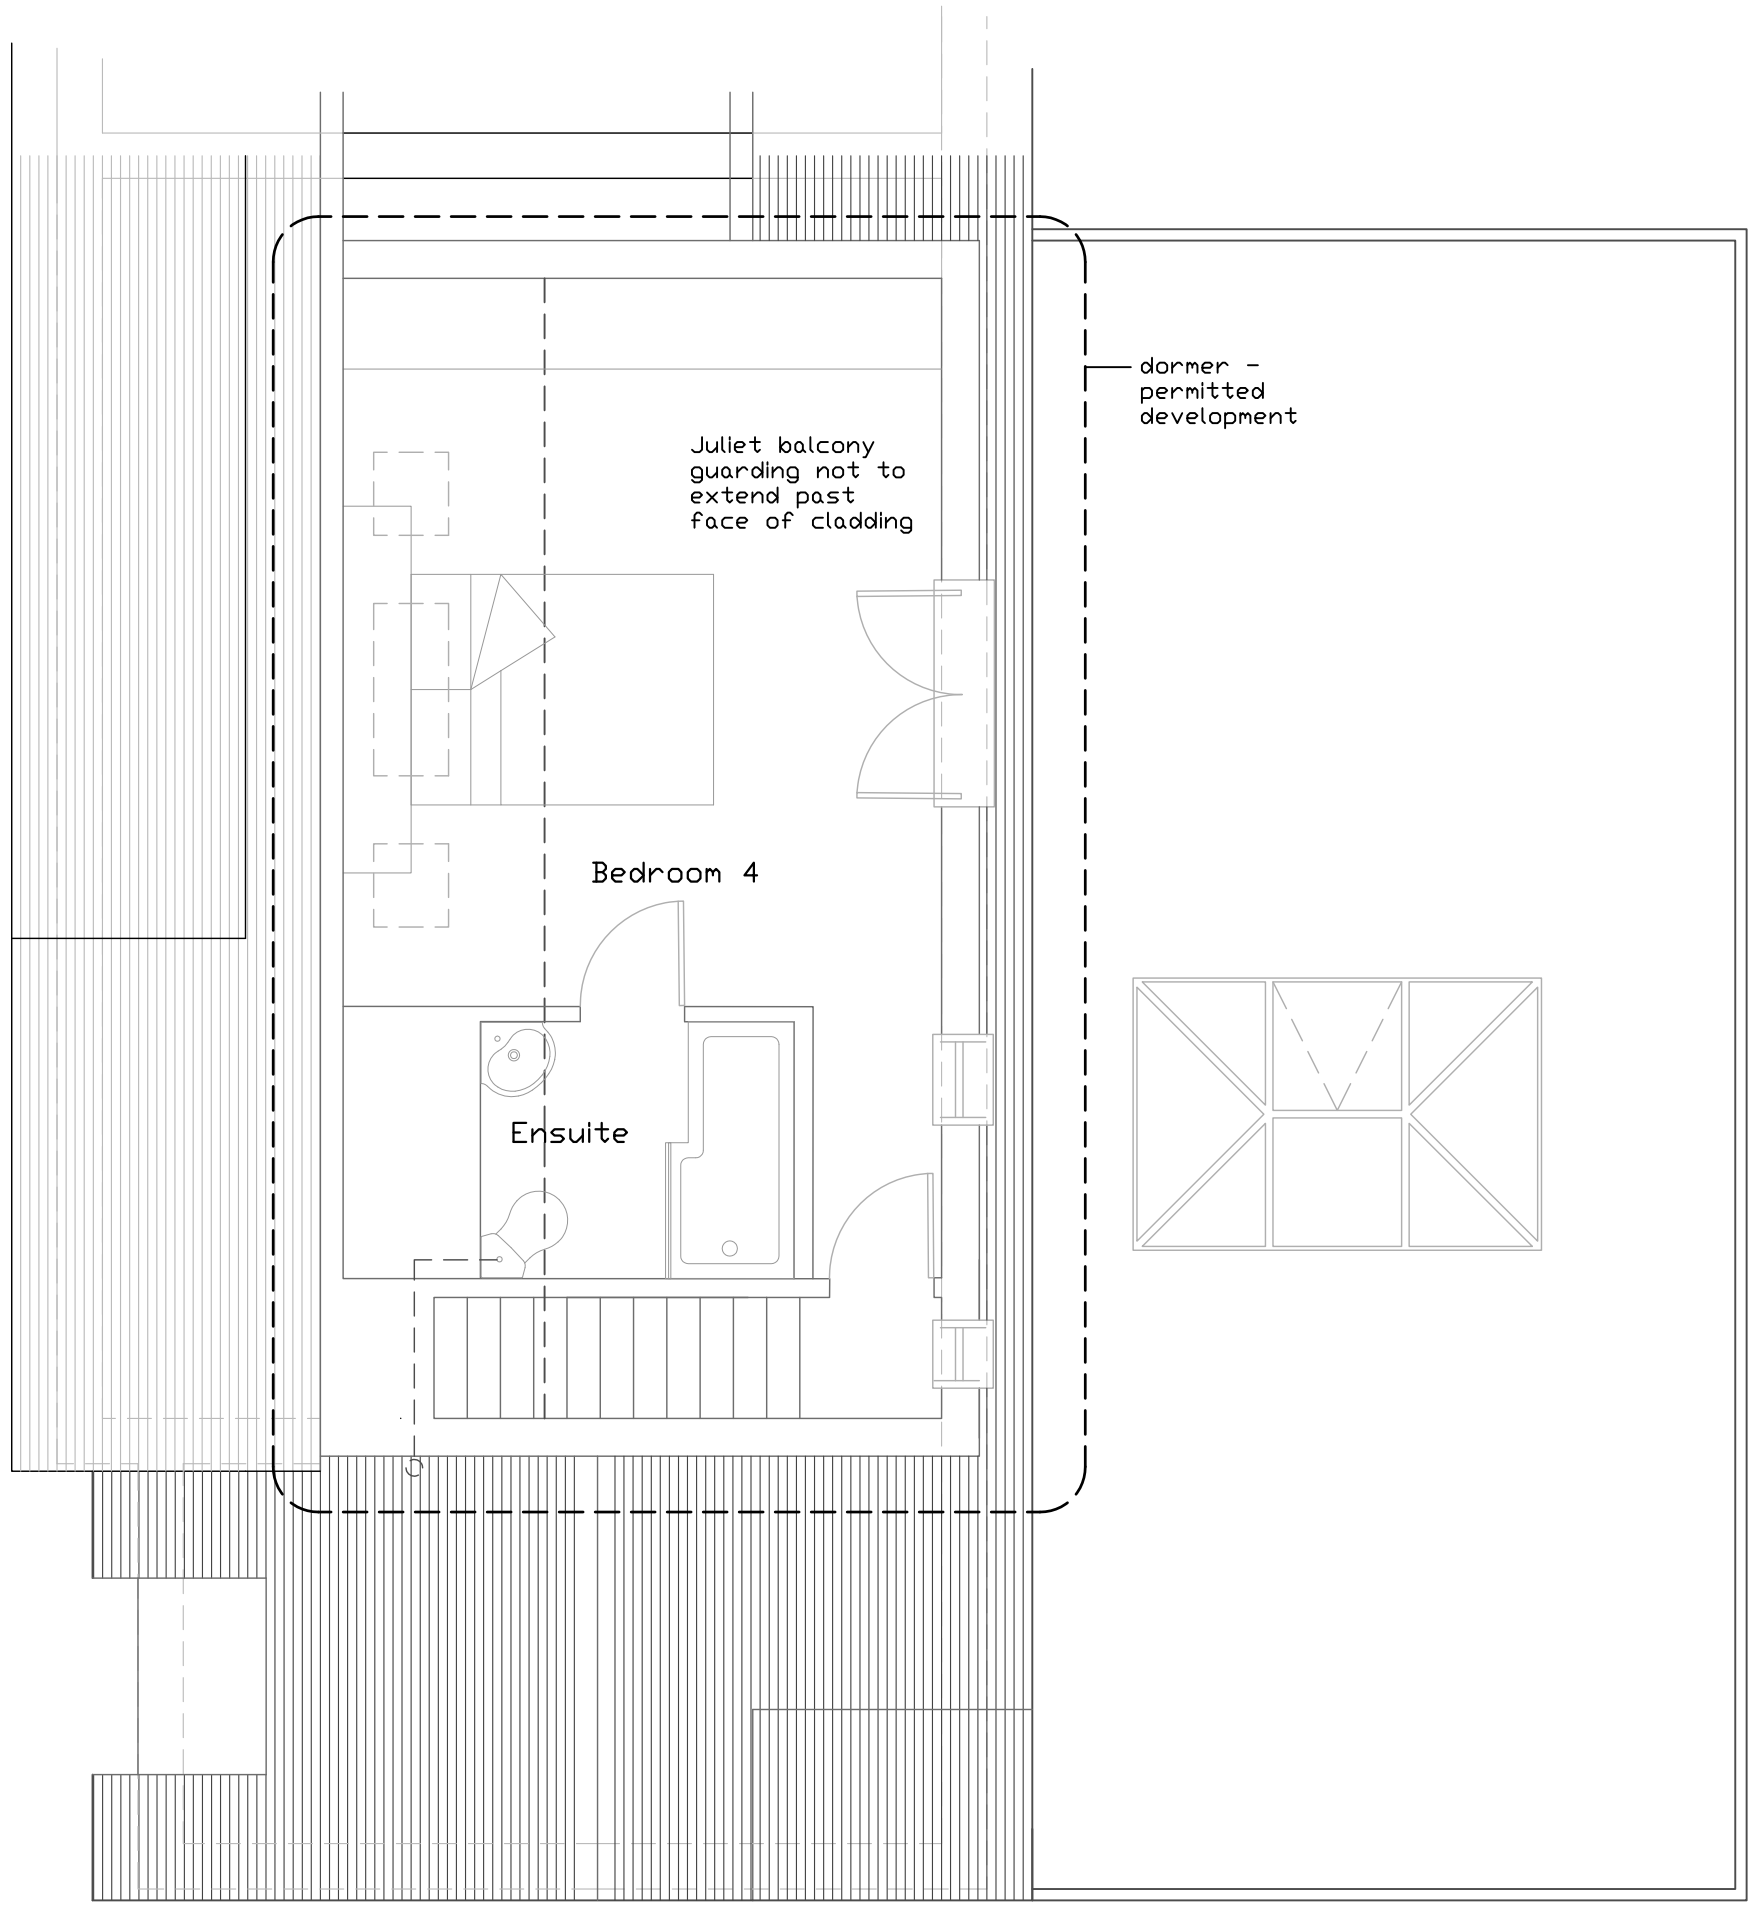


PROPOSED LOFT PLAN 1:50

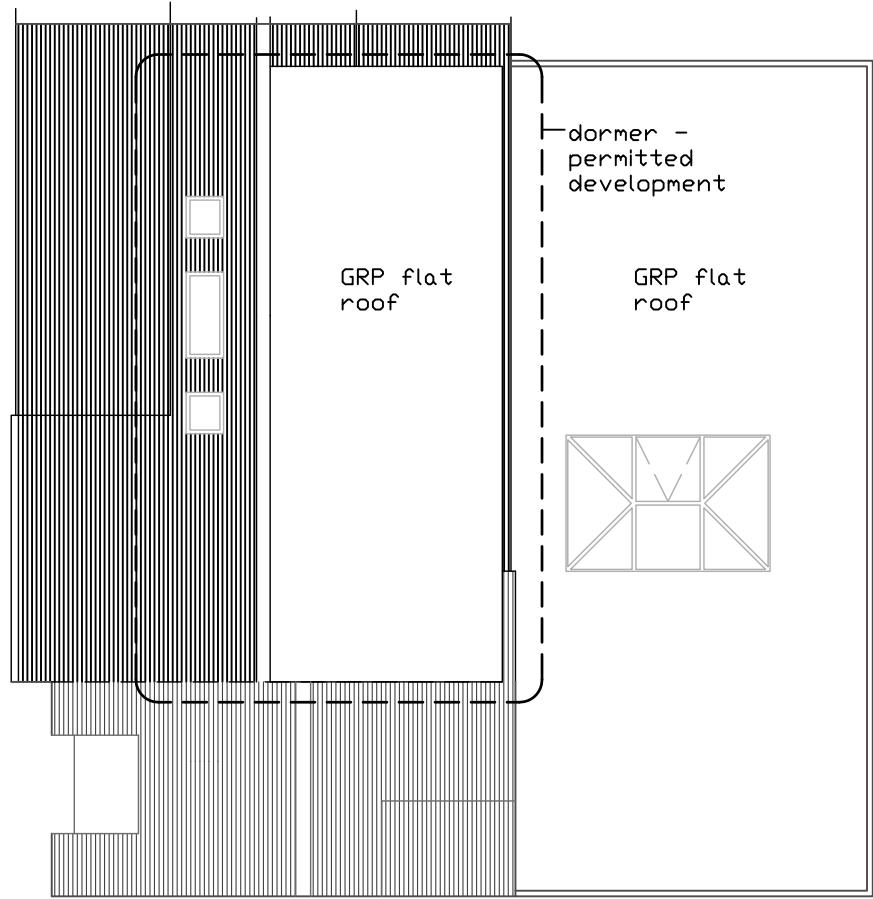

PROPOSED ROOF PLAN 1:100




West Elevation

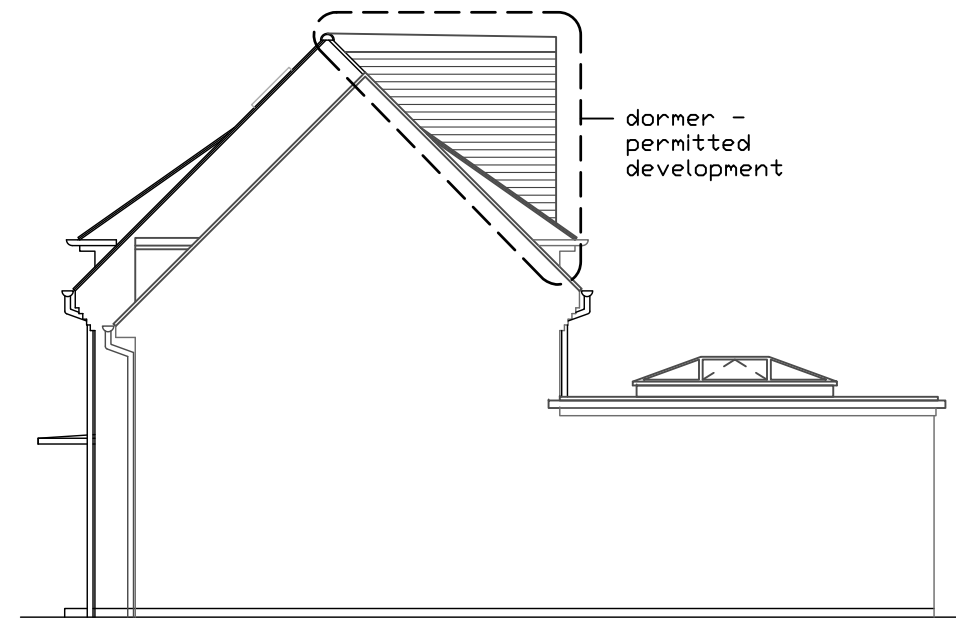

South Elevation



East Elevation

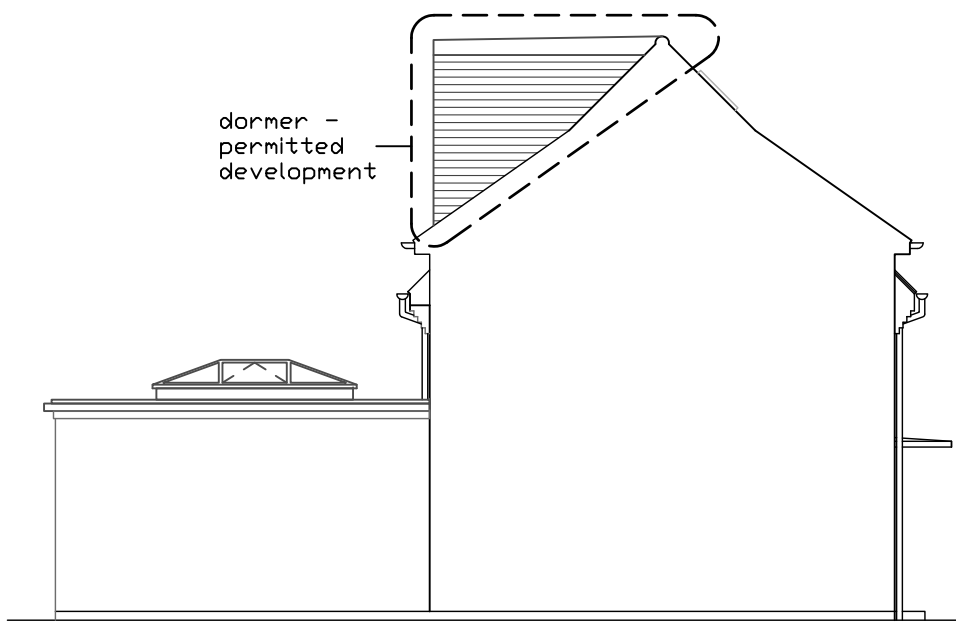

North Elevation

PROPOSED ELEVATIONS 1:100

MATERIALS

Walls
Pitched roof
Flat roof
Windows
Doors

EXISTING
Brick
Plain tile

uPVC
uPVC

PROPOSED
Brick to match
Plain tile to match
GRP
uPVC
uPVC and aluminium frame

All dimensions to be checked on site prior to commencement of work, except for planning purposes.
This drawing is the copyright of
CALDOTECH LTD
and may not be copied, altered or reproduced in any way without written authority.

CALDOTECH LTD
11 THE PARADE
WILLOWHAYNE CRESCENT
EAST PRESTON
WEST SUSSEX
BN16 1NS Telephone 01903 859176

PROPOSED FLOOR PLANS, ELEVATIONS,

5 Peel Close
Littlehampton
BN17 7HP

CLIENT Mr K Bushby

Issue	Revised planning application	By	30/10/14
Scale	Details	By	30/10/14
Date			14006/02-3
Drawing Number			