




Southern Elevation

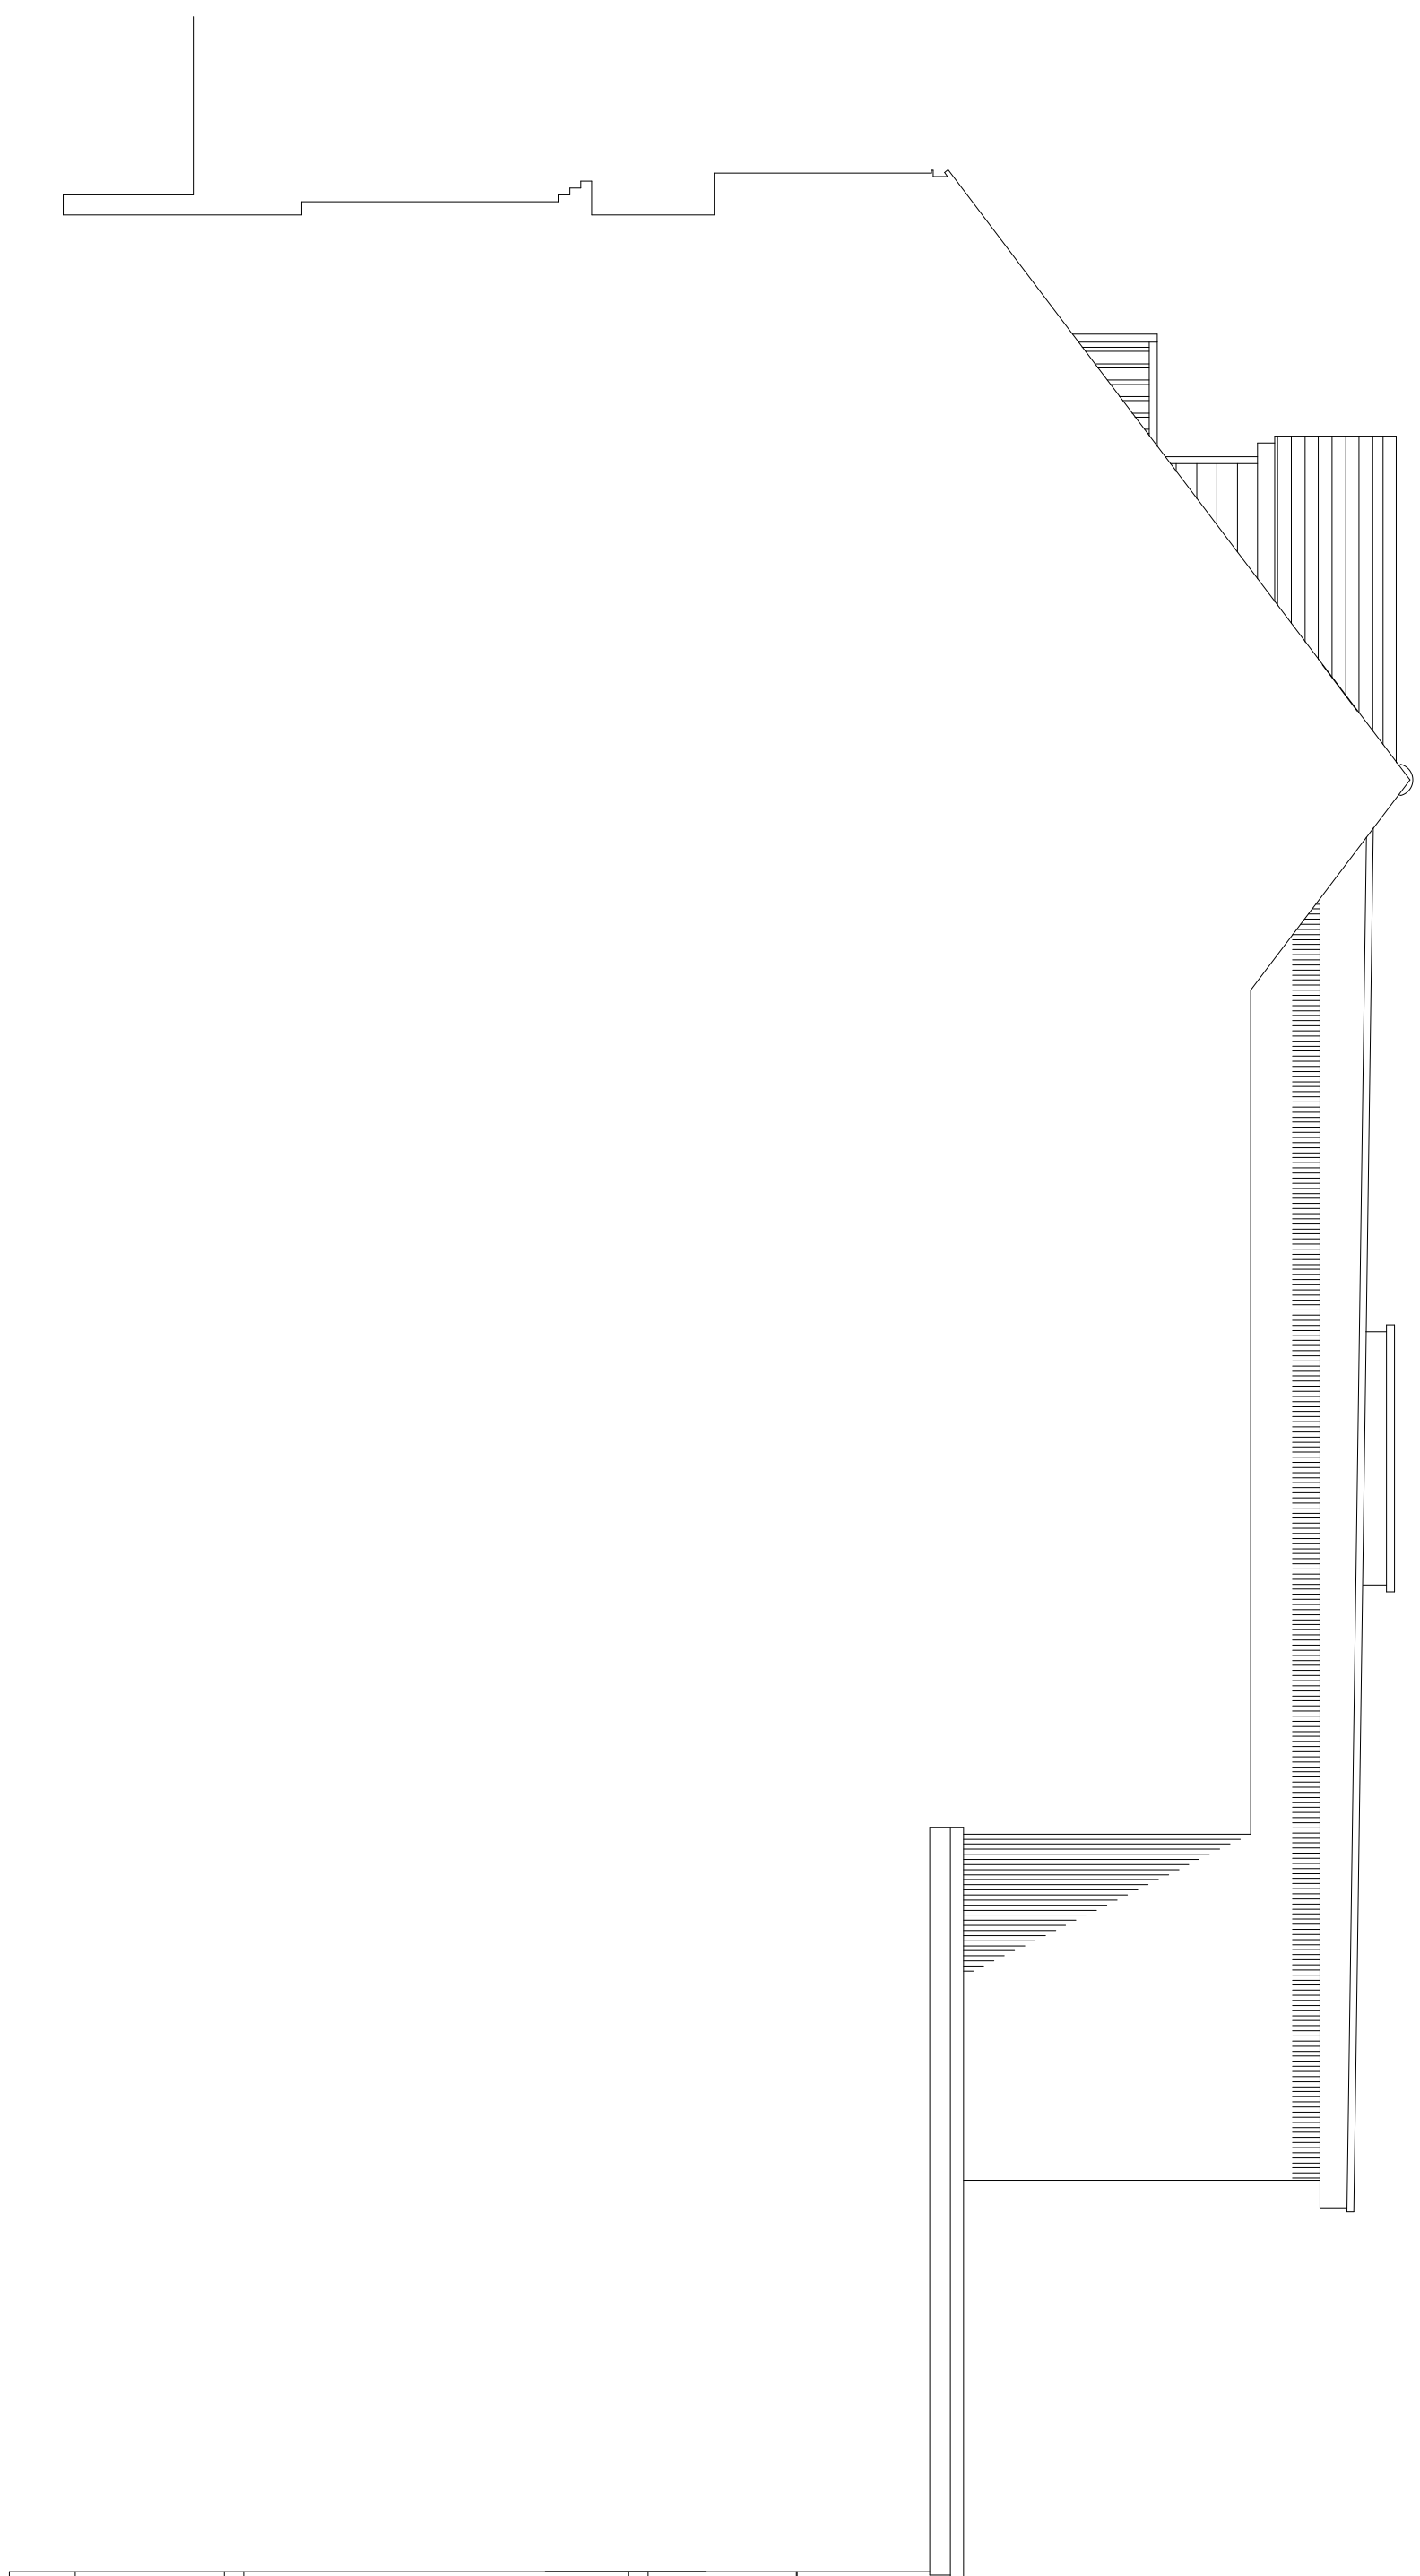


North Elevation

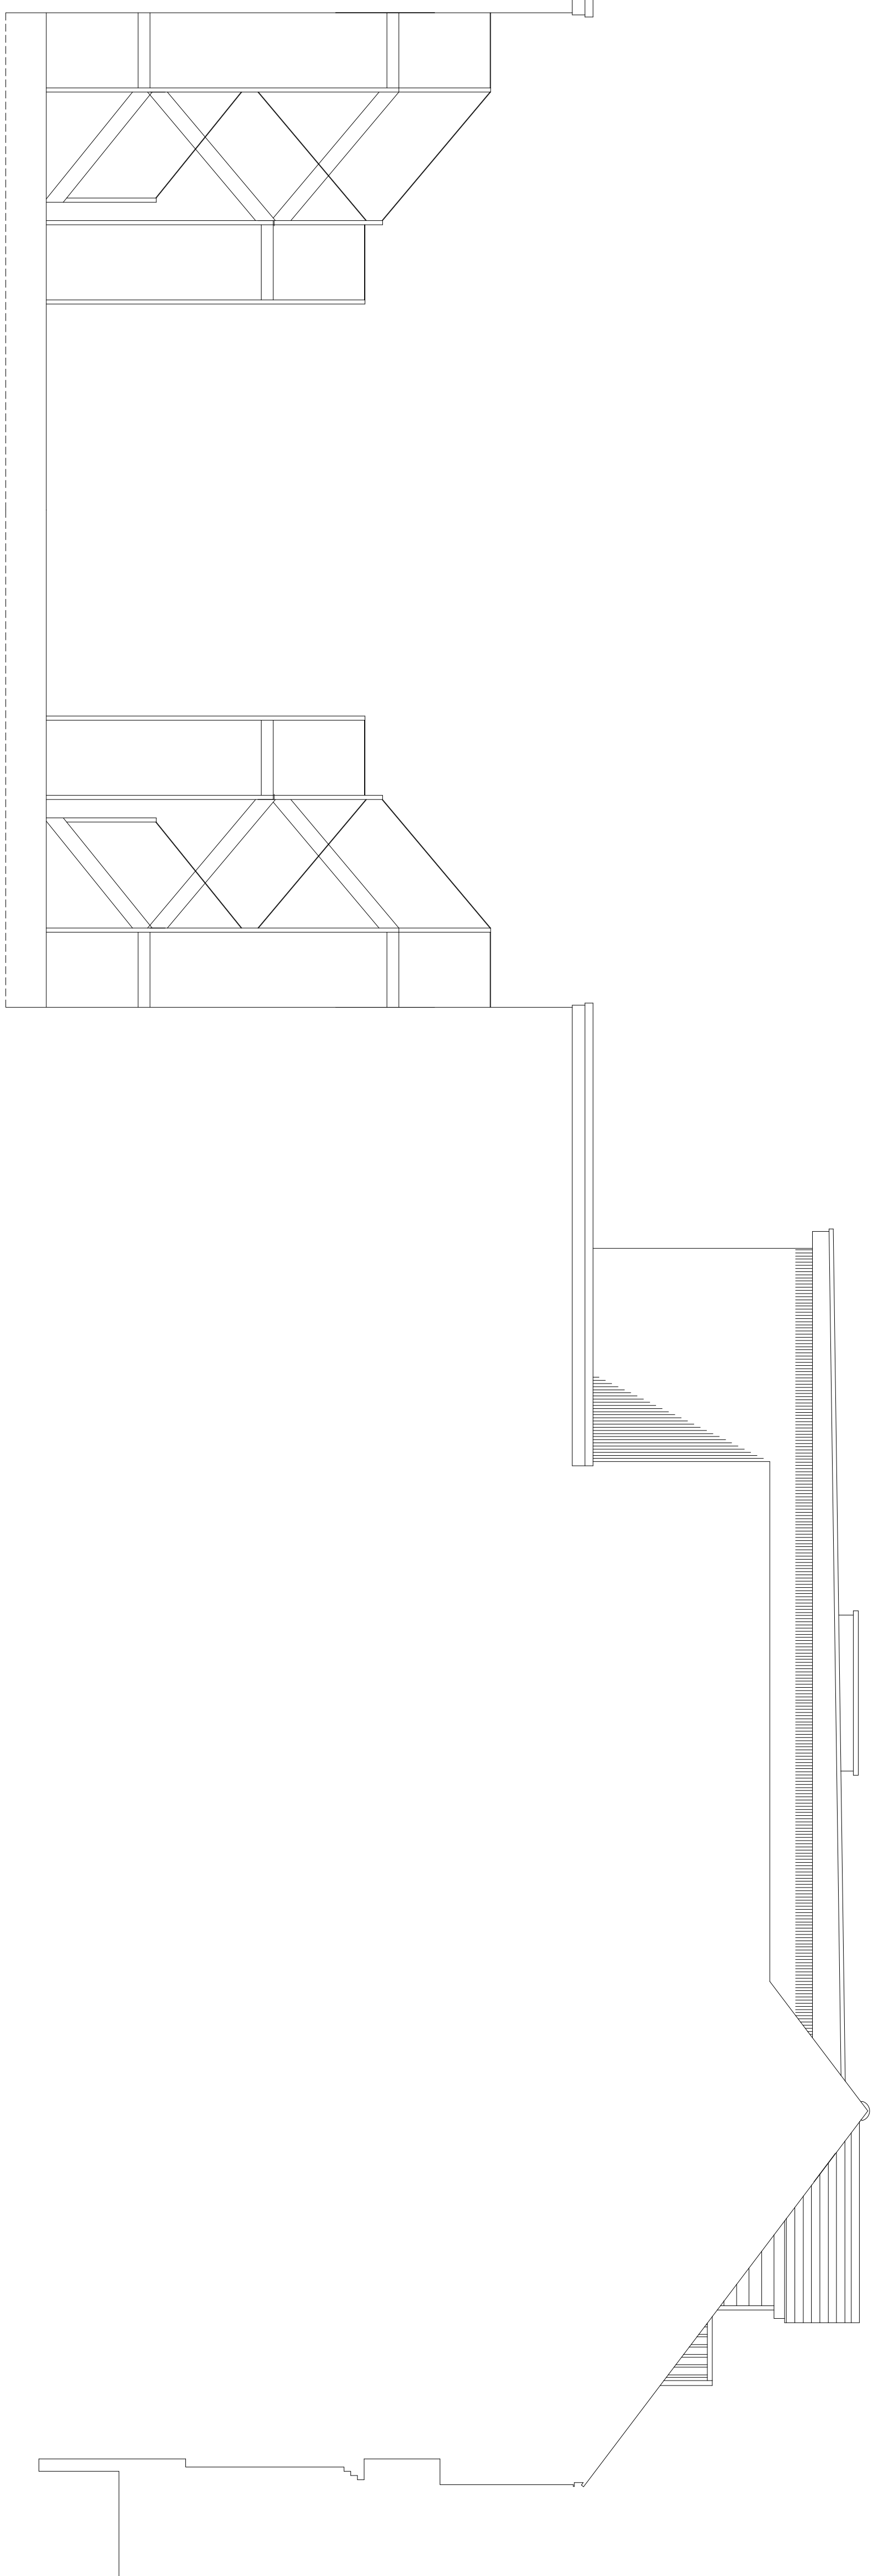

Westview Education

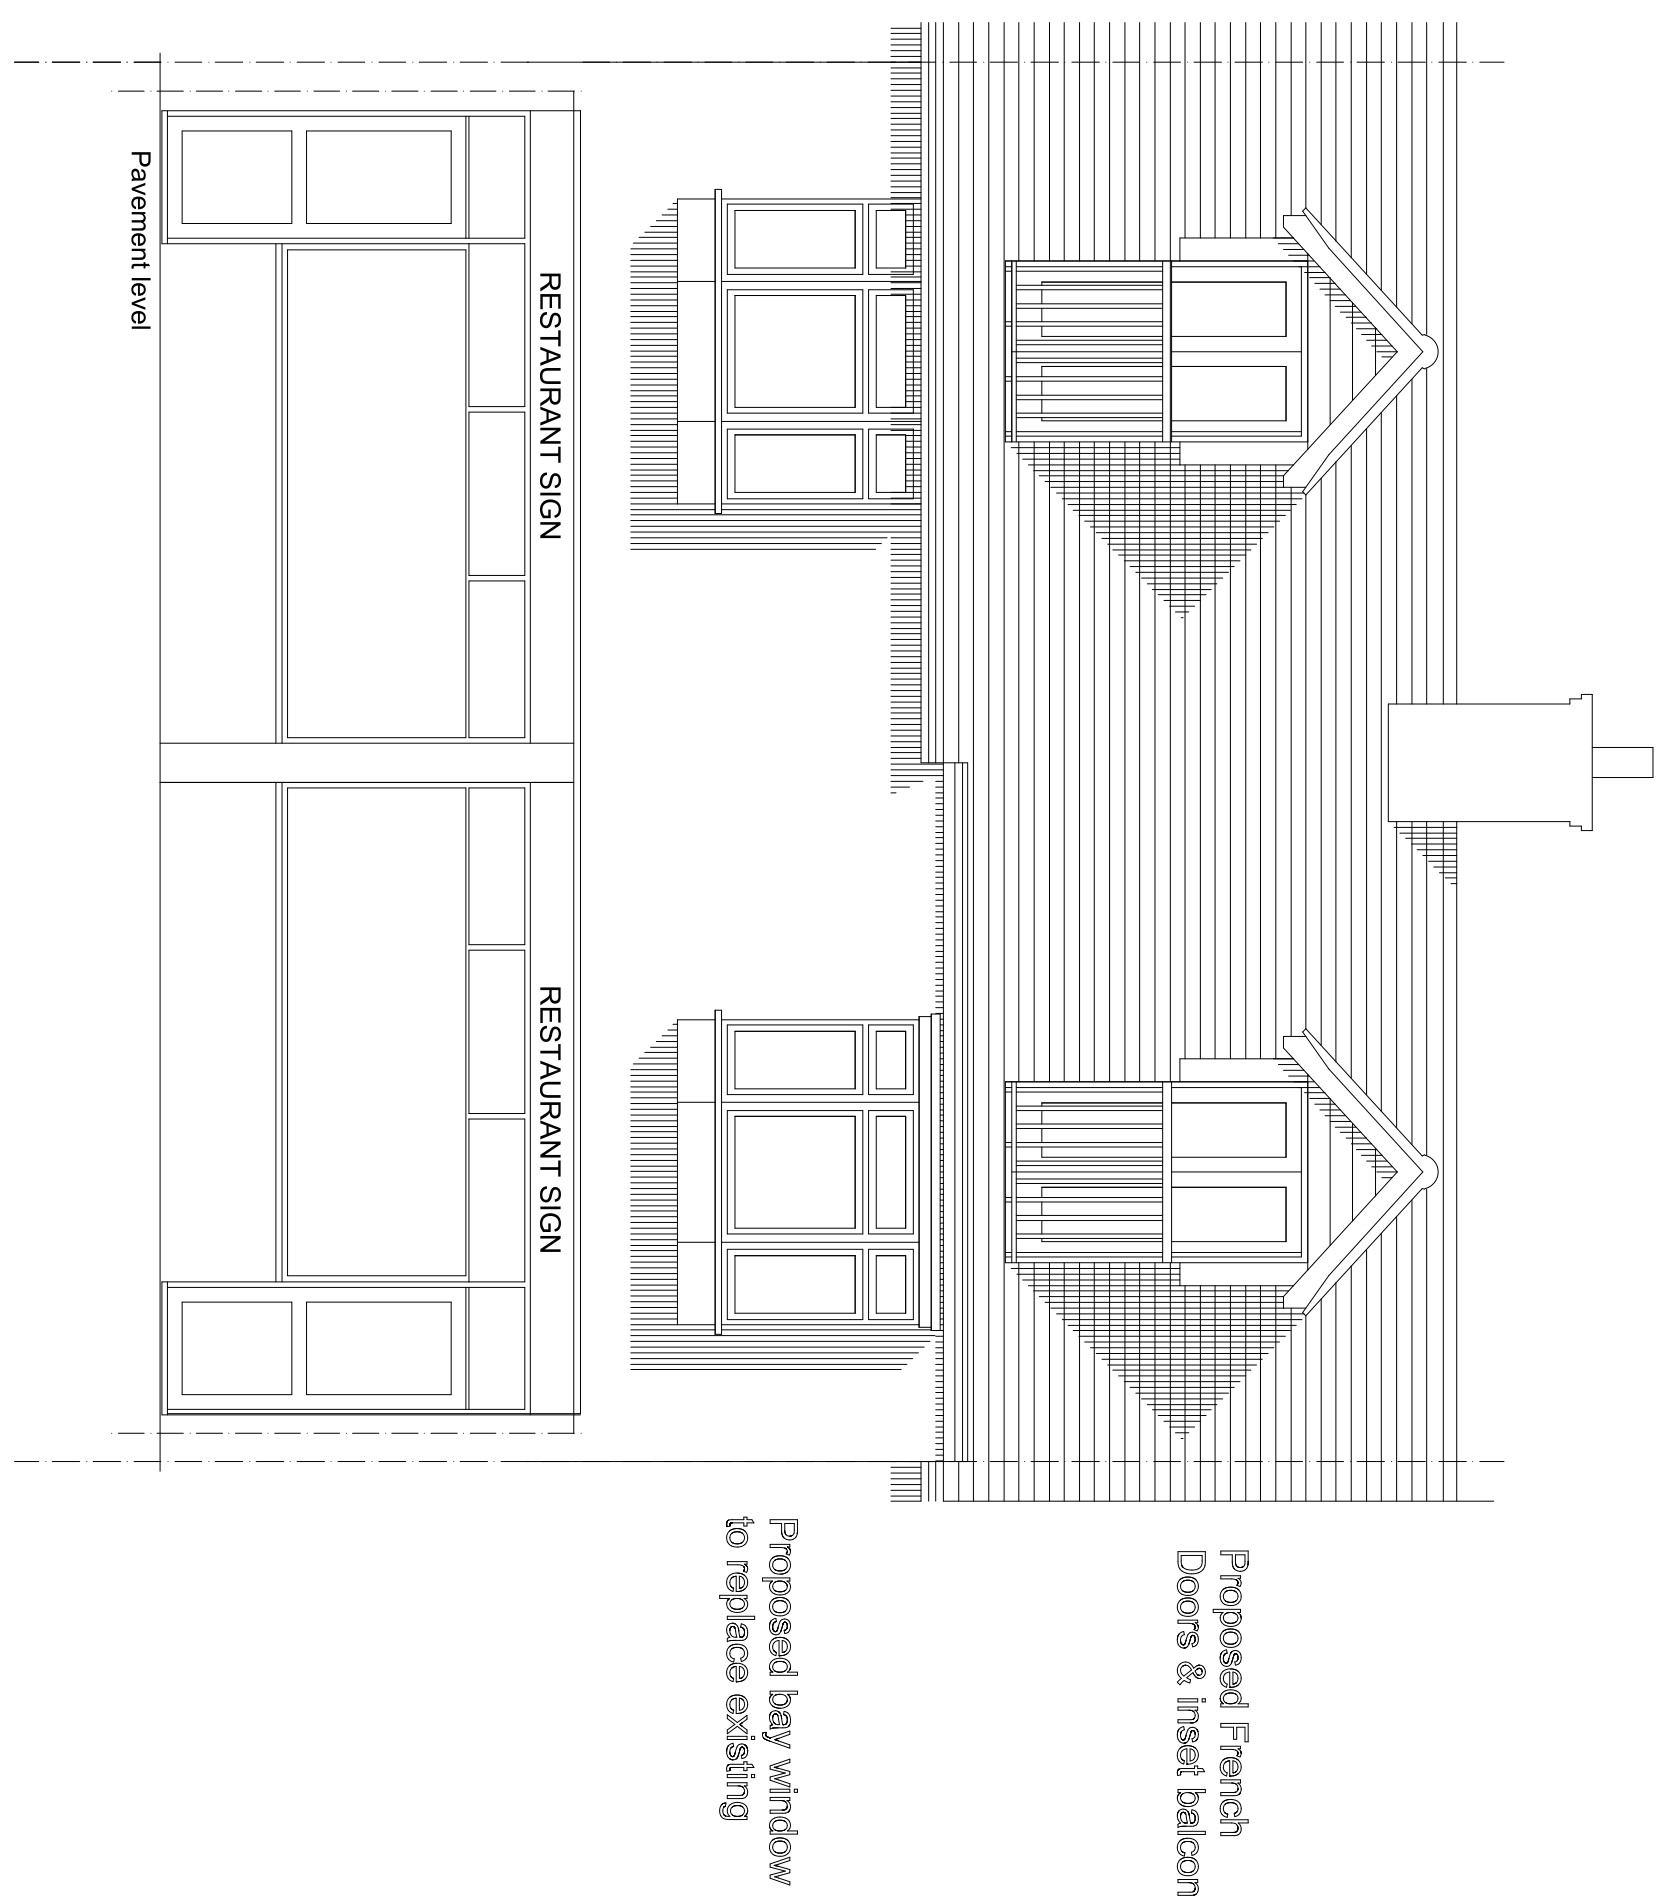

East Elevation

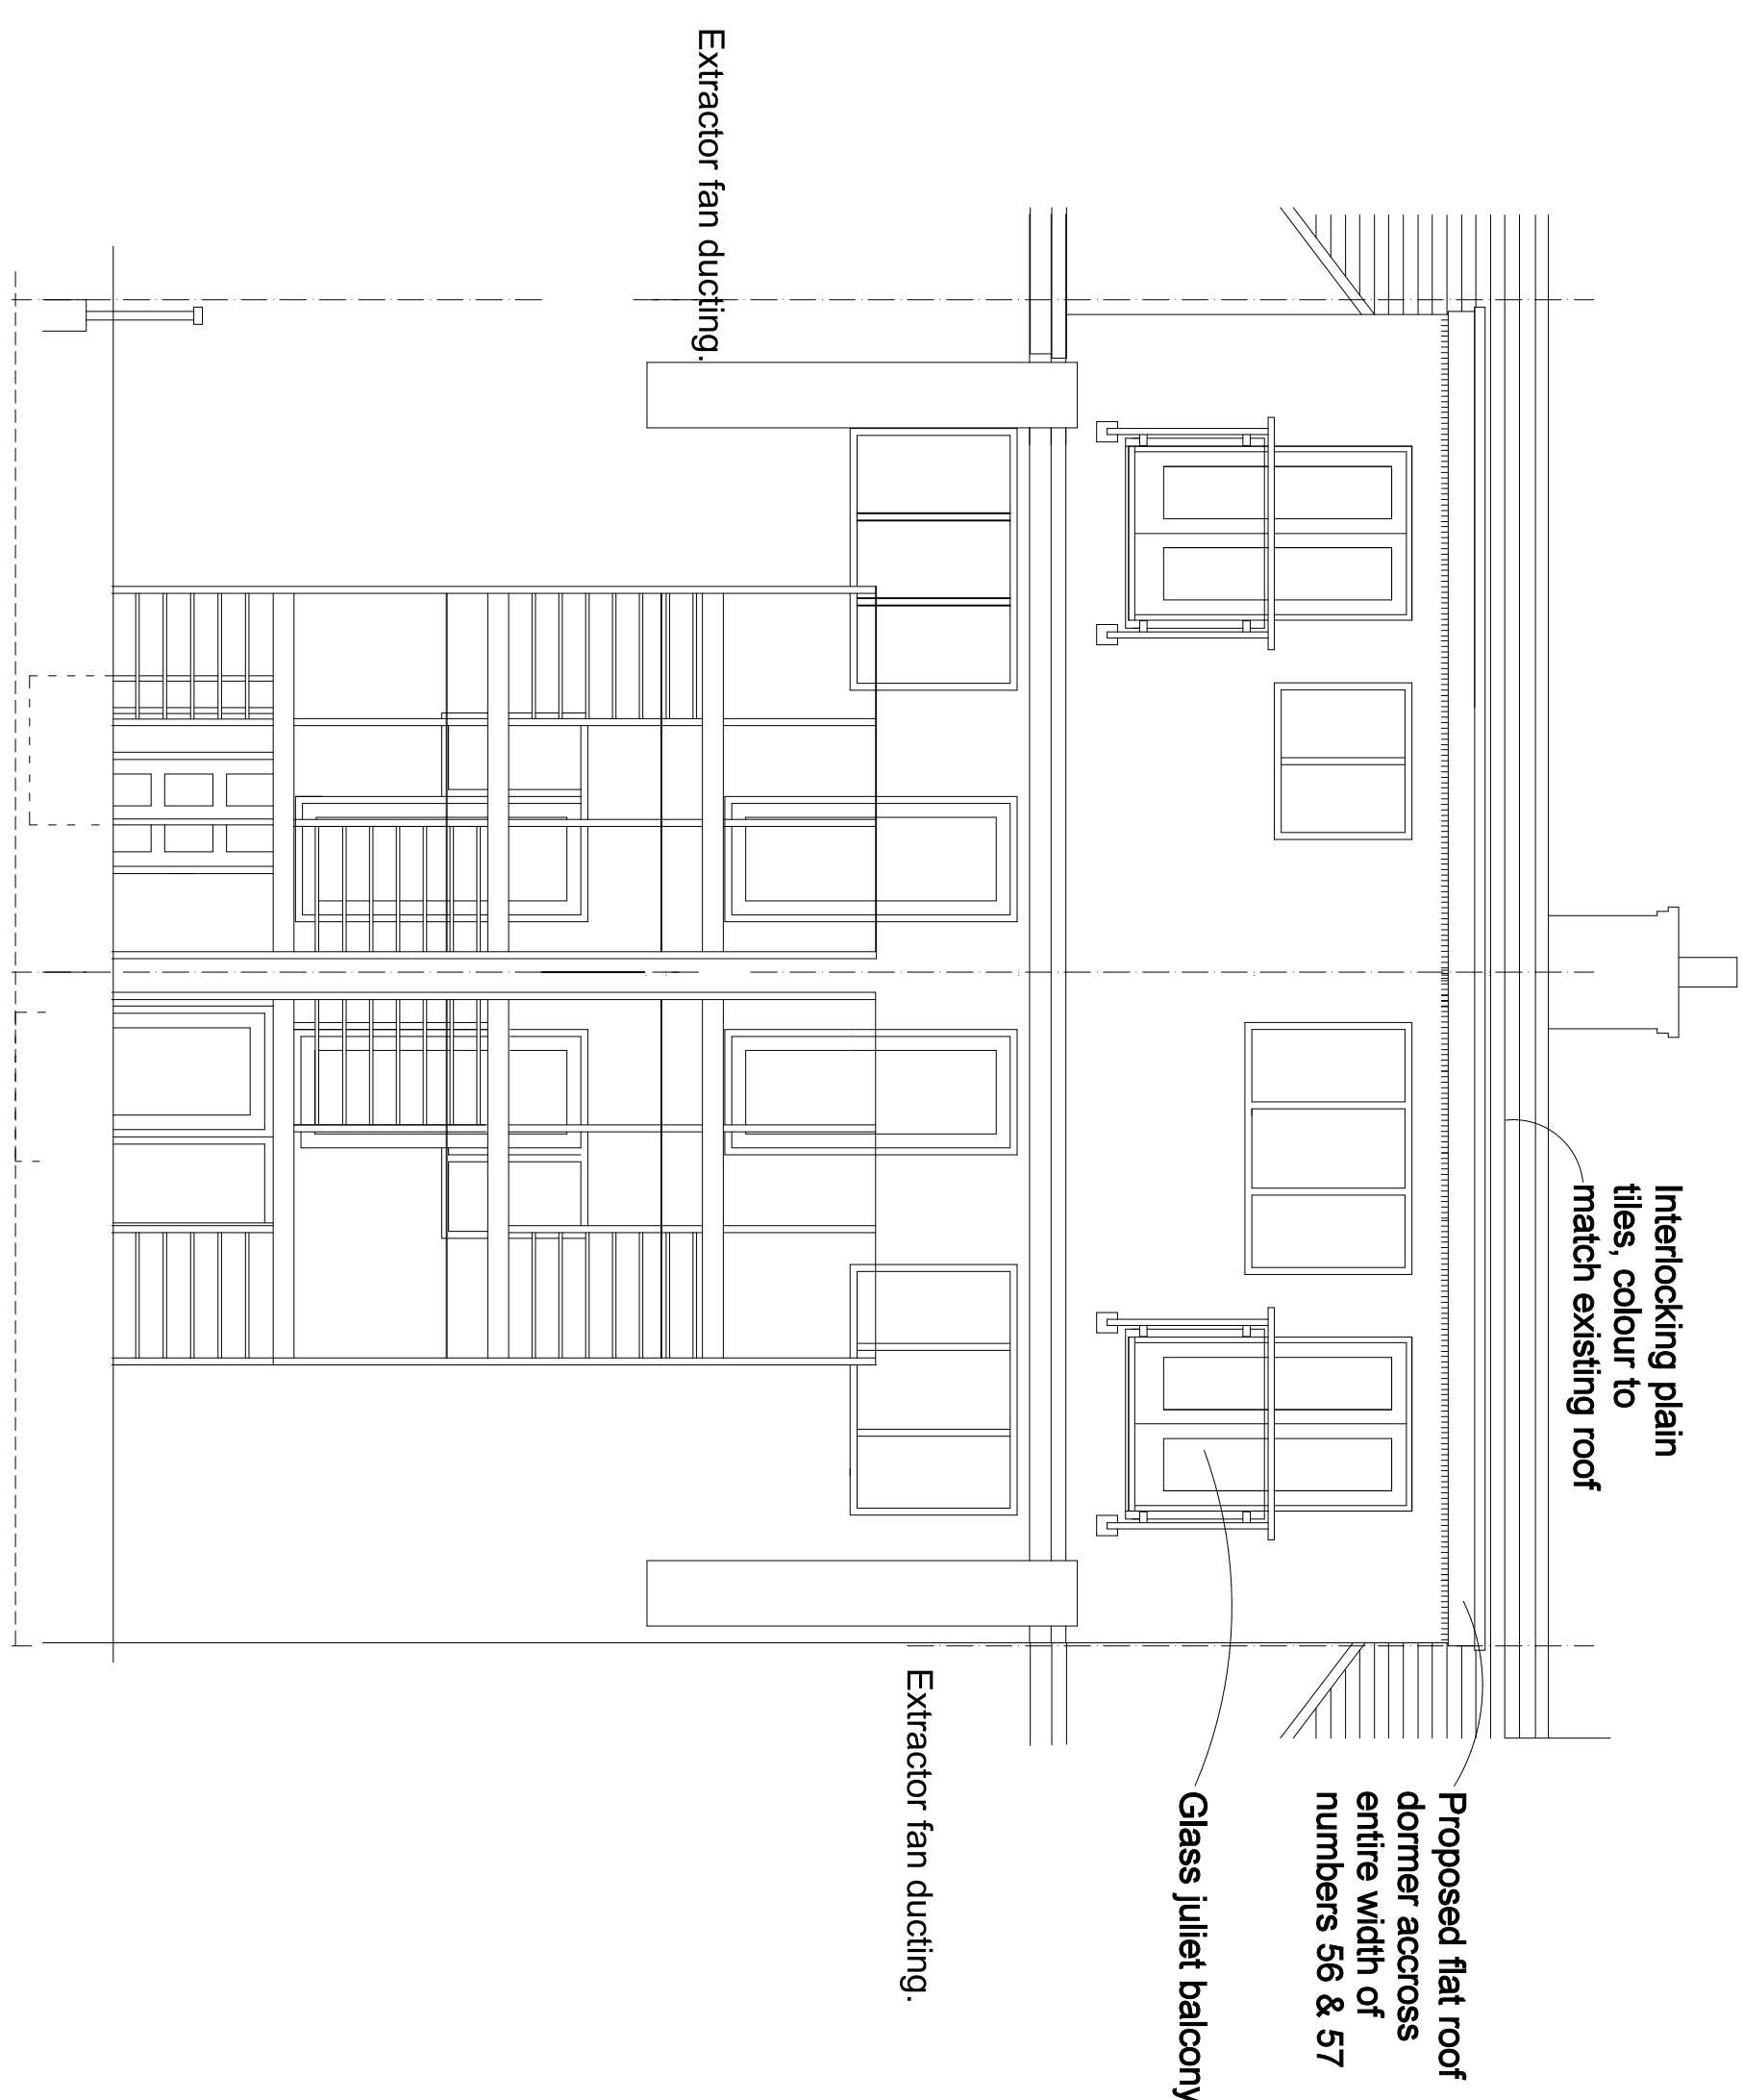

REVISIONS

West Sussex, PO22 8QH	
Tel: 01243 353076	
PROJECT DETAIL	
8055 BREZETZ RESTAURANT	
96-97 PIER ROAD, LITTLEHAMPTON	
WEST SUSSEX BN17 5AP	
CONVERSION	
FOR: MICHAEL KAWALEROS	
DRAWING	SCALE
PROPOSED ELEVATIONS	1/50
DATE: MAY 2019	
DRAWN: T. Murray	
DRAWING: 19/04/2	REVISION: