





1st FLOOR PLAN 1:50 @ A3

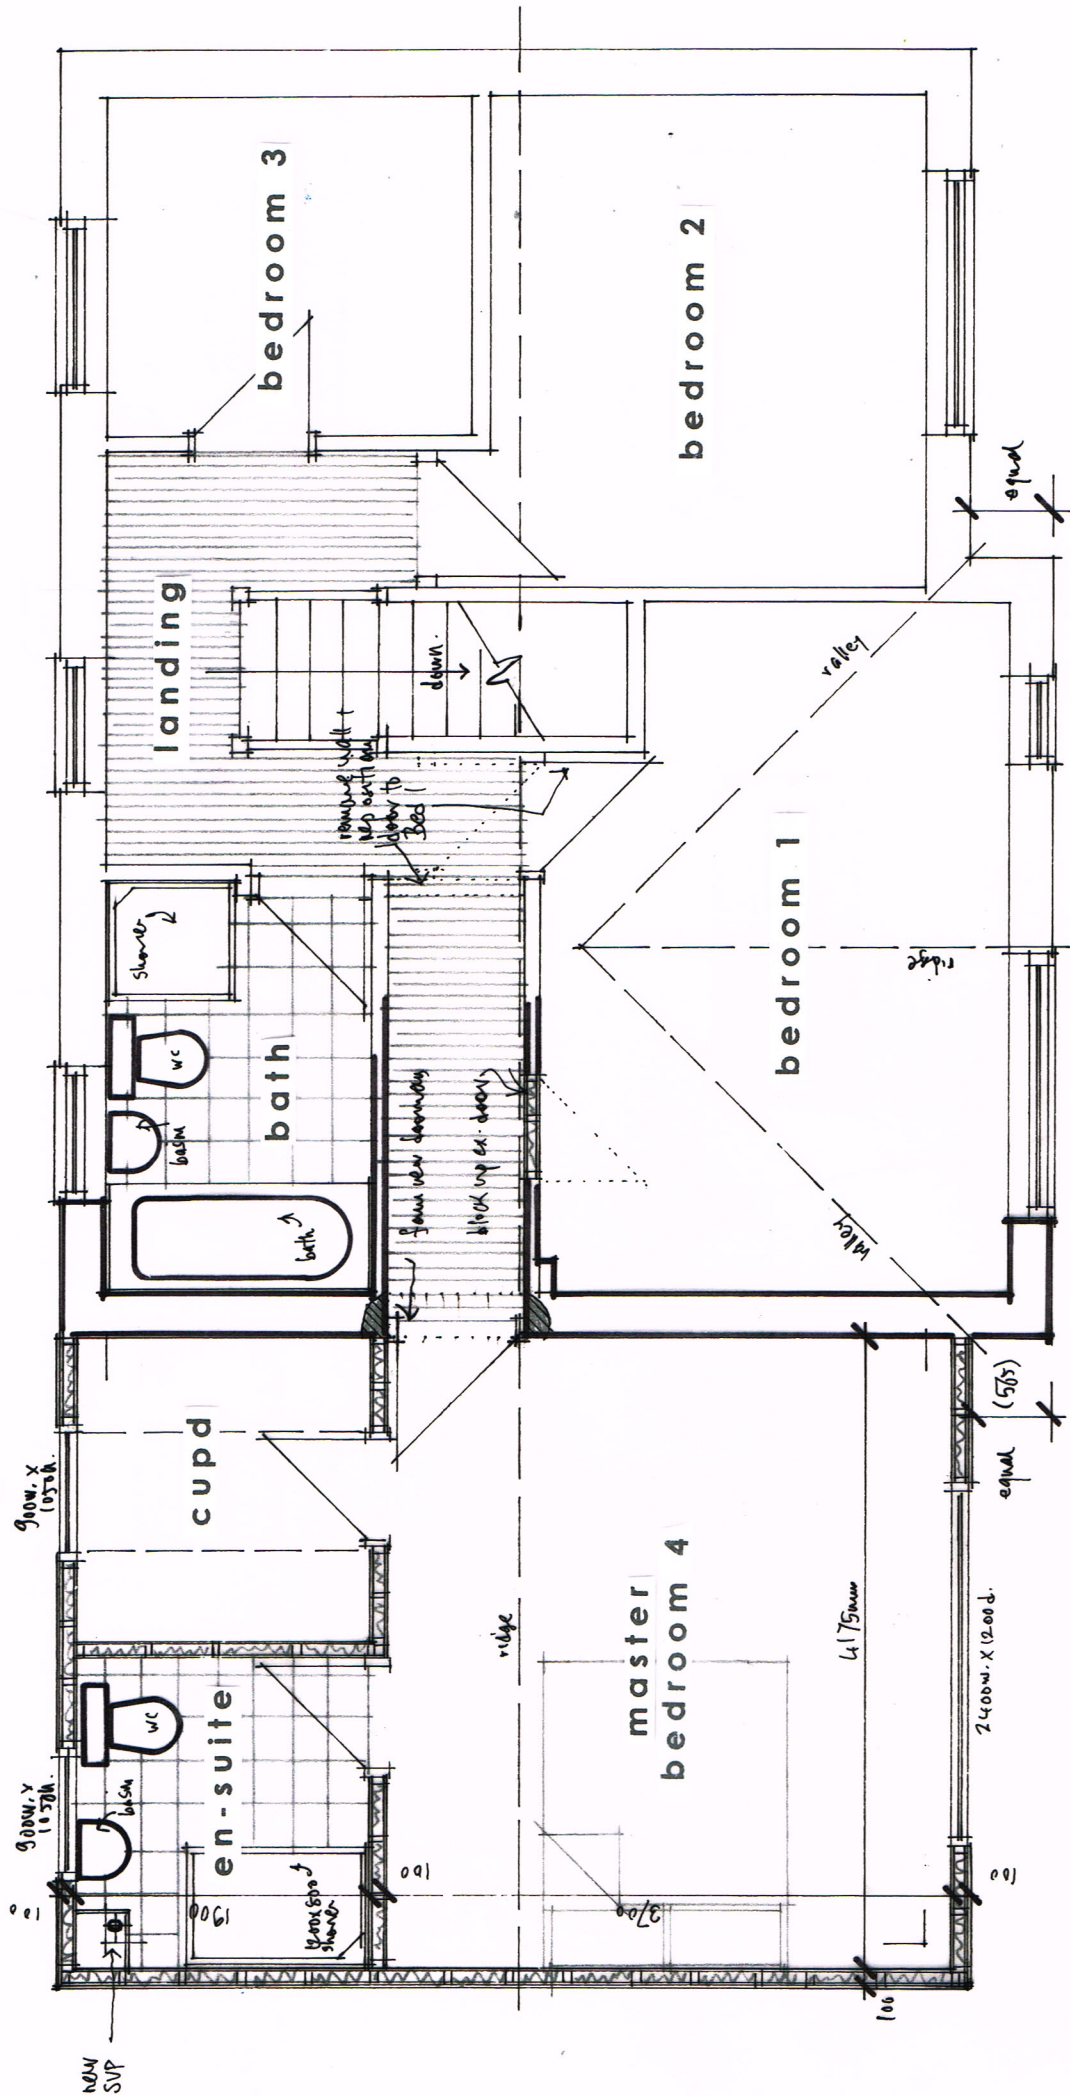

THIS DRAWING TO BE READ IN CONJUNCTION WITH
STRUCTURAL ENGINEERS DETAILS & CALCULATIONS

 

Figured dimensions to take precedence over scaled dimensions. The contractor is to verify all dimensions on site before commencing any works. Any discrepancies whatsoever to be brought to the attention of the client immediately.

The copyright of this drawing is reserved and the drawing must not be disclosed without authority.

Project

29 ROSEMEAD, LITTLEHAMPTON

Proposed side extension & garage conversion

Client

Mr & Mrs Ribalta

Drawing no. LH/MR/04

Scale AS SHOWN

Date Dec 2020

Drawn By

WG

WAYNE GANDER MCIAT
Chartered Architectural Technologist

98 Durrington Lane
WORTHING
West Sussex
BN13 2RQ

Tel/Fax 01903 694817
Email - waynegander08@gmail.com