
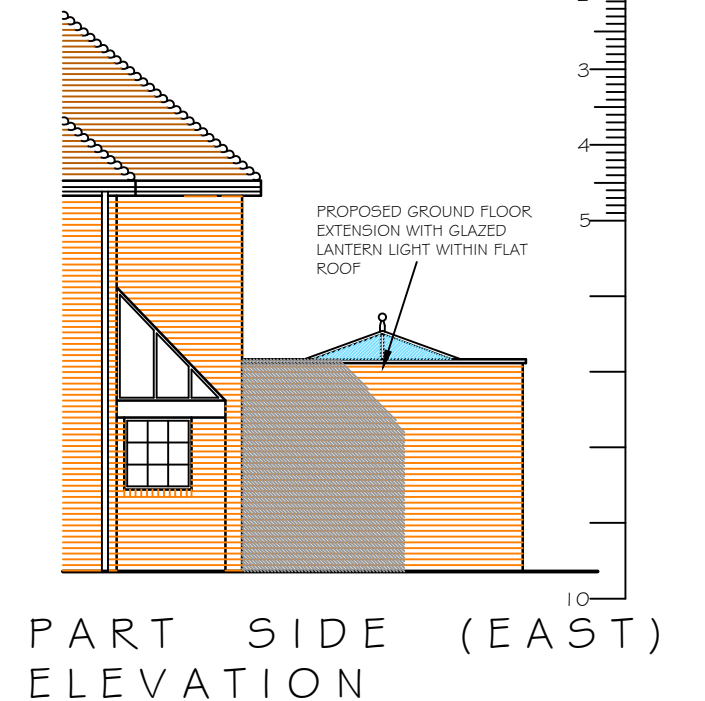
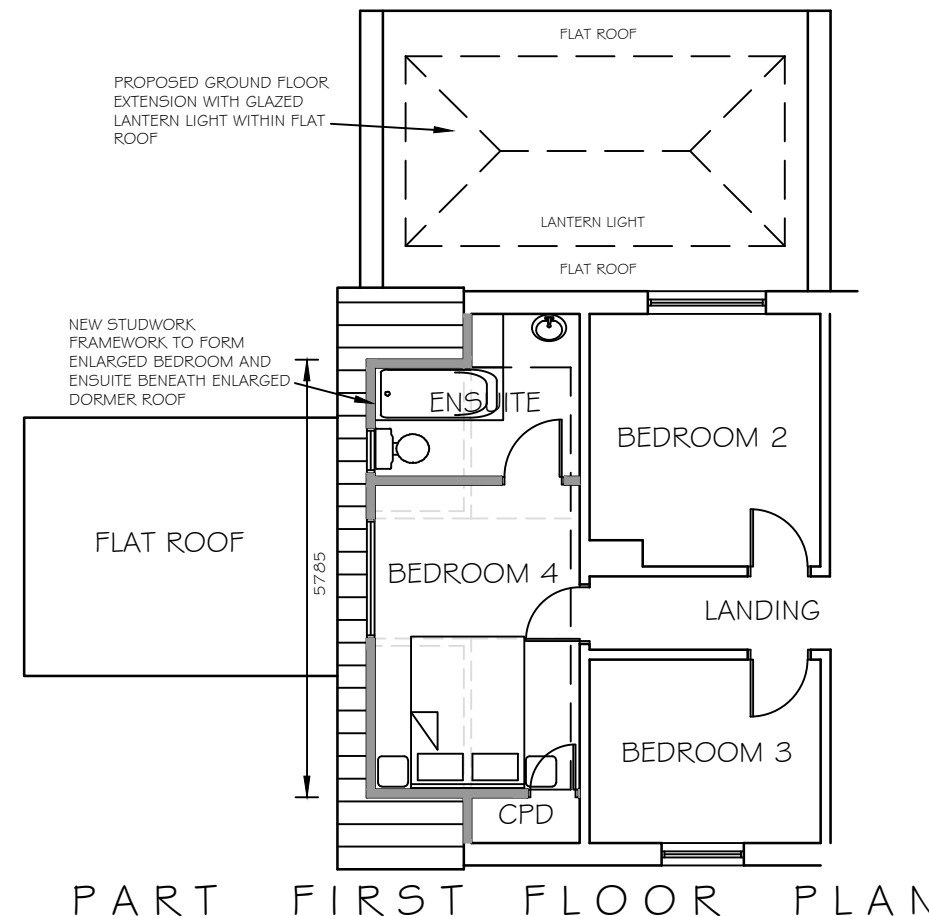
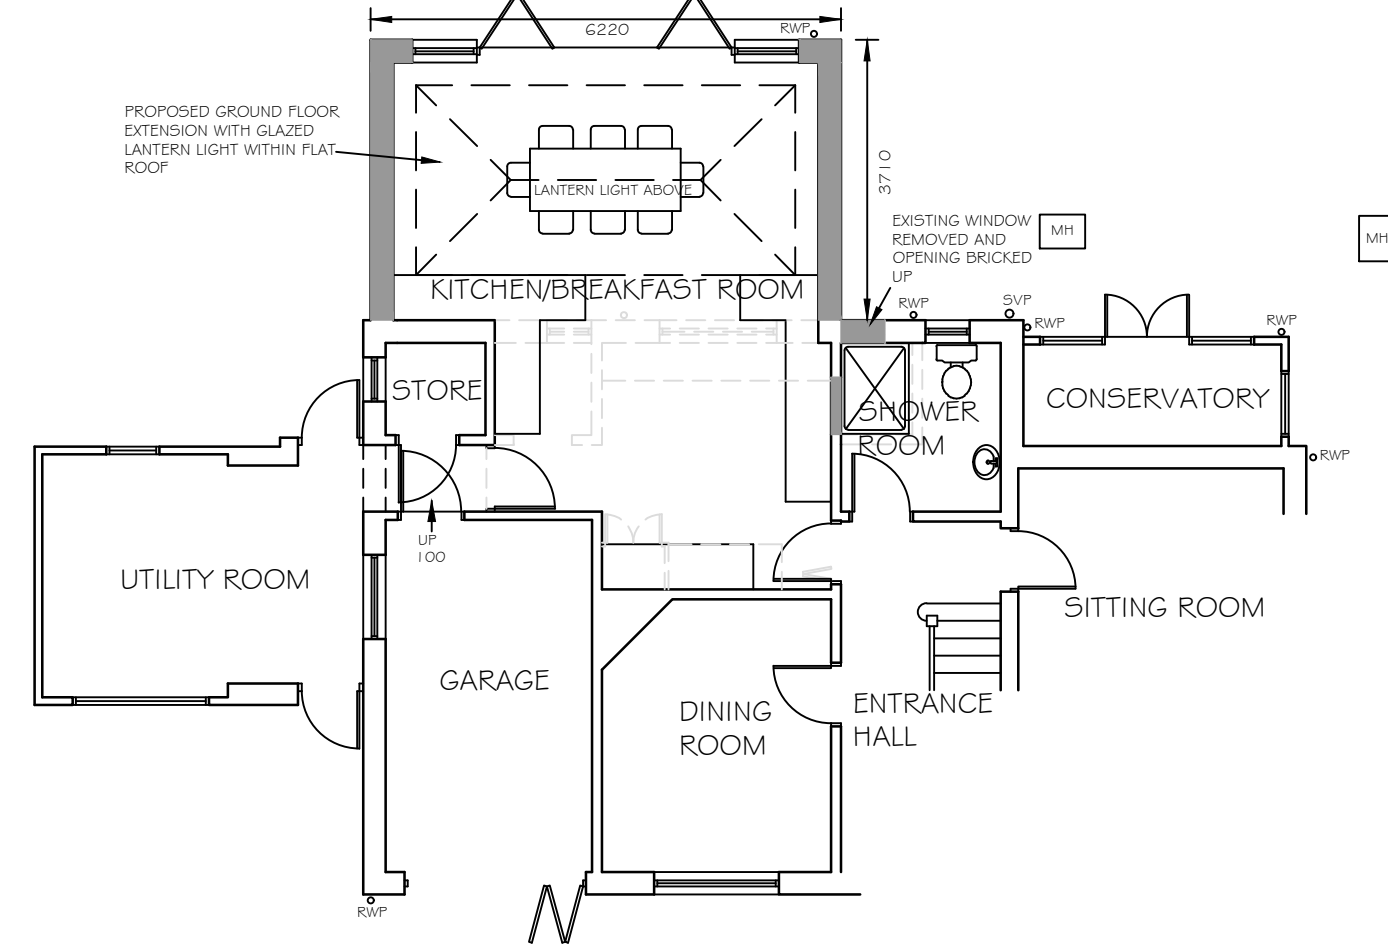


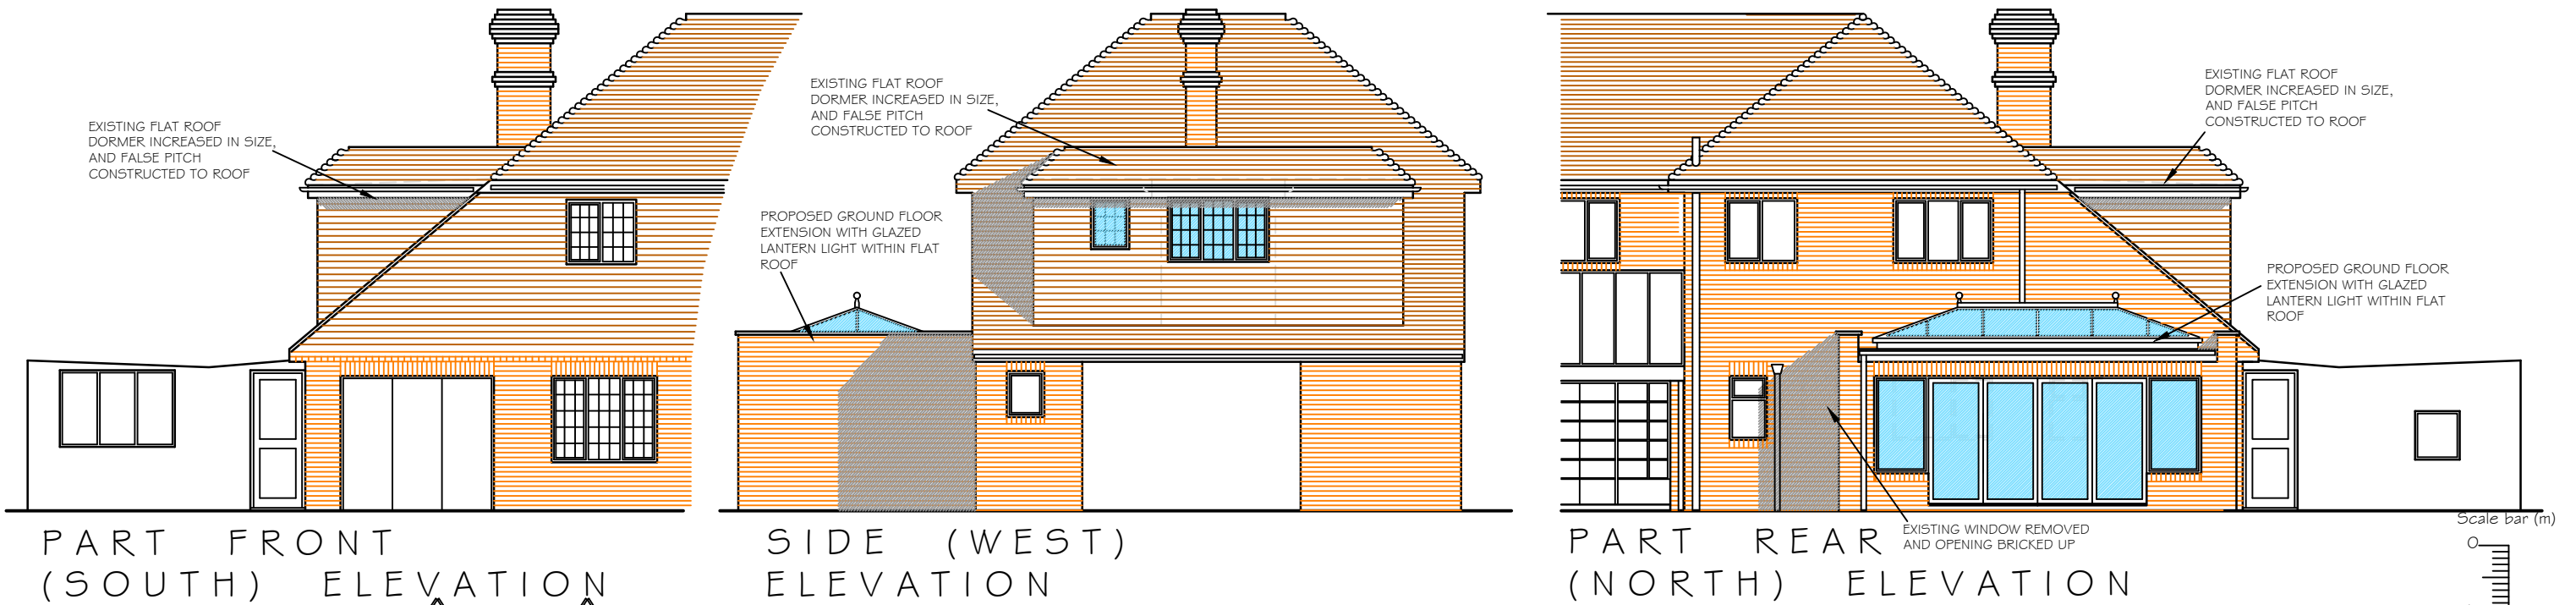

THIS DRAWING IS ISSUED FOR PLANNING APPLICATION PURPOSES ONLY AND IS NOT INTENDED FOR ANY OTHER USE

NOTES
WRITTEN DIMENSIONS TO BE TAKEN IN PREFERENCE TO SCALE, AND ARE TO BE CHECKED ON SITE PRIOR TO COMMENCING WORK.
THIS DRAWING IS TO BE READ IN CONJUNCTION WITH ALL OTHER DOCUMENTS RELATING TO THIS PROJECT.
ANY DISCREPANCIES ARE TO BE REFERRED IMMEDIATELY TO THE PROJECT DESIGNER.
THIS DRAWING IS COPYRIGHT, AND SHOULD NOT BE USED OR REPRODUCED WITHOUT PERMISSION.
IT IS THE CONTRACTOR'S RESPONSIBILITY TO ENSURE COMPLIANCE WITH THE BUILDING REGULATIONS.

PROPOSED MATERIALS:
ROOF - ROOF TILES AND BONNET HIPs TO MATCH EXISTING
WALLS - BRICKWORK TO MATCH EXISTING.
VERTICAL TILE HANGING TO FIRST FLOOR
DORMER TO MATCH EXISTING ROOF TILES.
WINDOWS - UPVC OR PAINTED TIMBER DOUBLE GLAZED UNITS

PROJECT
6 ST MARYS CLOSE
LITTLEHAMPTON
WEST SUSSEX

DRAWING TITLE
PROPOSED PART GROUND & FIRST
FLOOR PLANS AND ELEVATIONS

SCALE
1:100@A3

DRAWN BY
FLB

DATE
DEC 20

DWG NO
1015/02

REV.-

Unit 3b Woodhorn Business Centre
Woodhorn Lane
Oving Chichester
West Sussex PO20 2BX
Tel 01243 774764
www.sloaneandbrown.co.uk

CHARTERED BUILDING SURVEYORS
SLOANE & BROWN
ARCHITECTURAL SERVICES

REV DESCRIPTION

DATE