



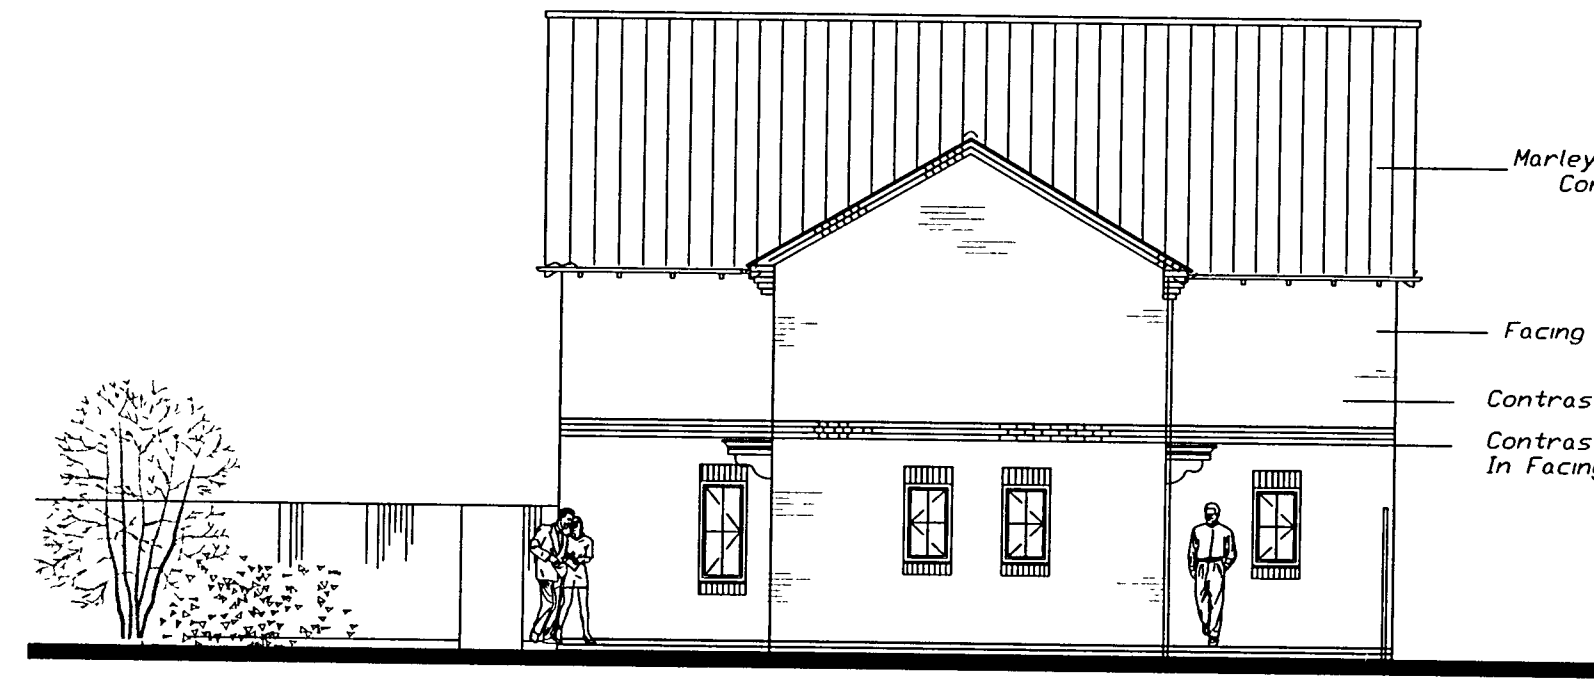

South Elevation

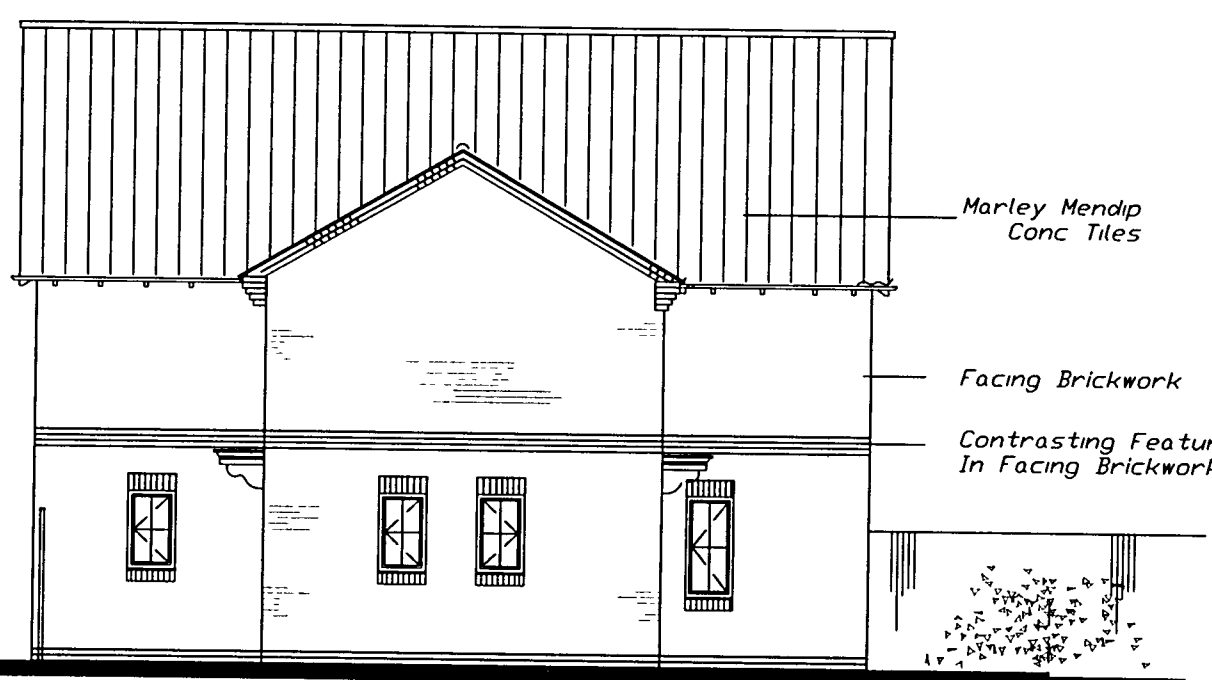

East Elevation




North Elevation




West Elevation

Elevations Plots 189-192 Charlton & Chilgrove.

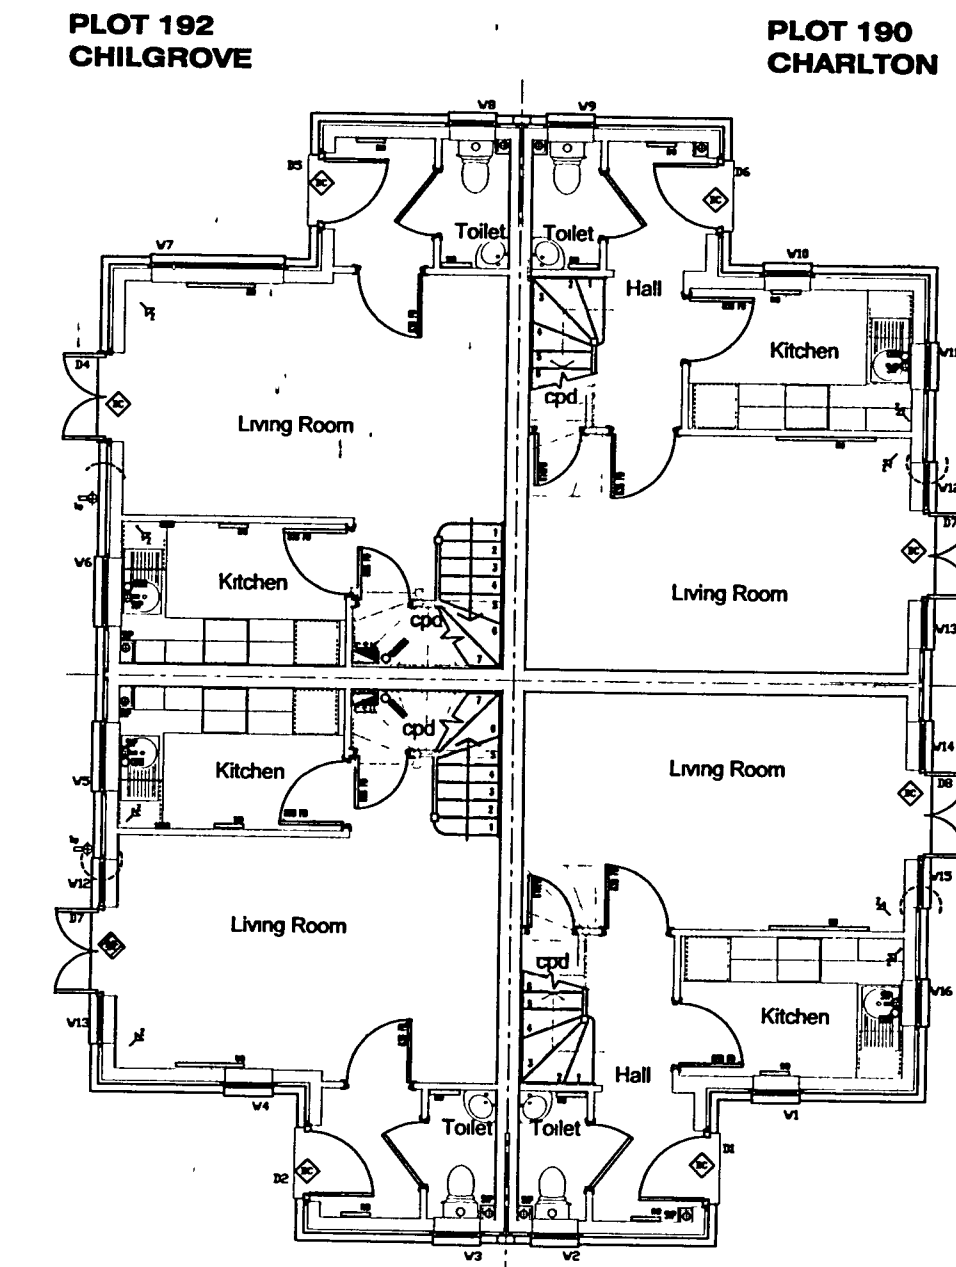


GROUND FLOOR PLAN

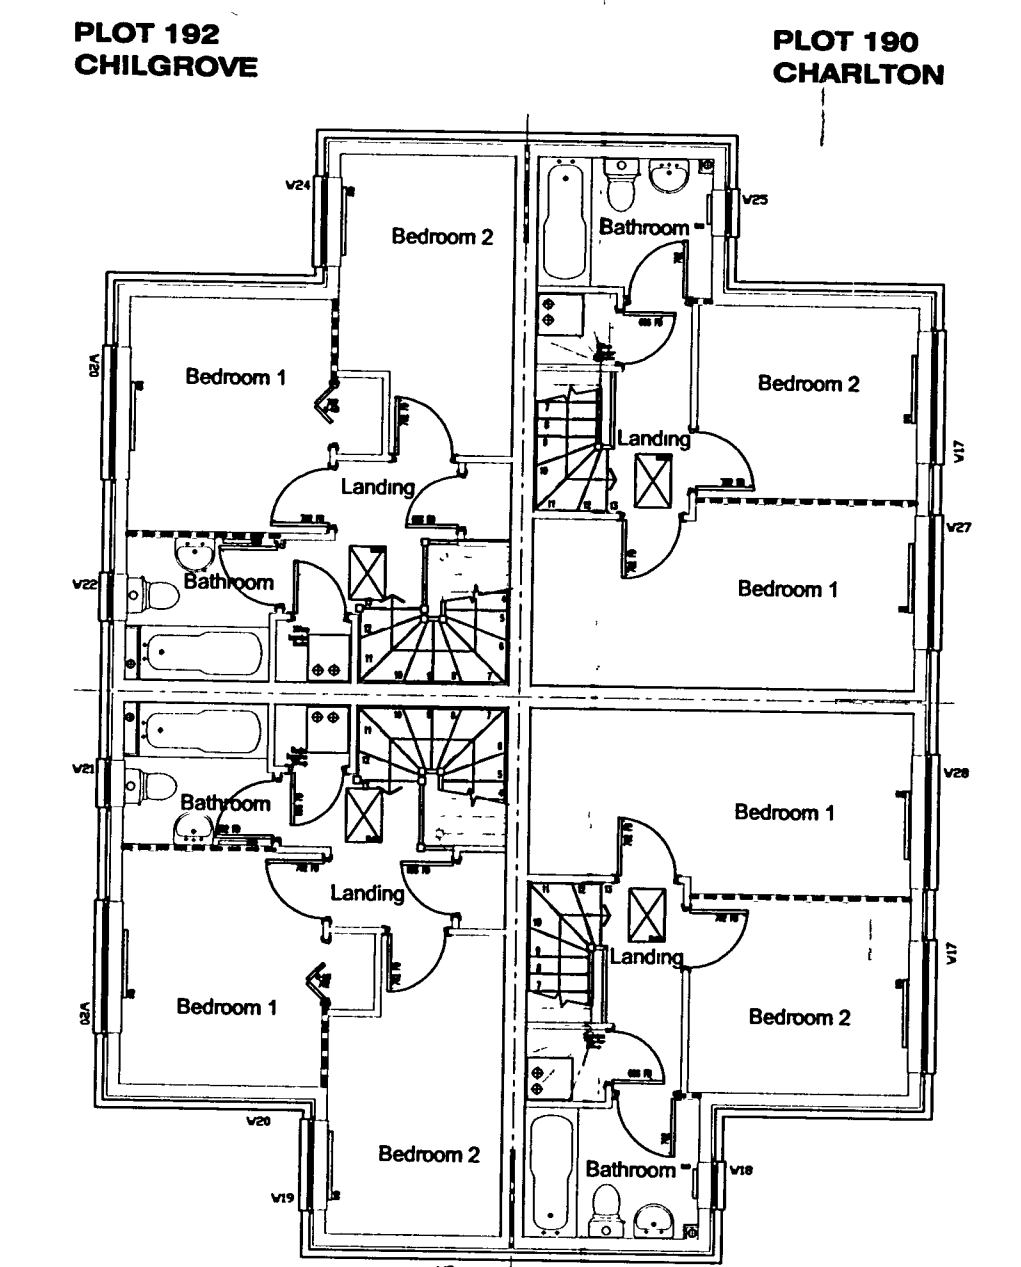


FIRST FLOOR PLAN

Typical Rear Floor Layouts Charlton & Chilgrove.


ARUN DISTRICT COUNCIL	
No.	LU/355/PAT
Received	

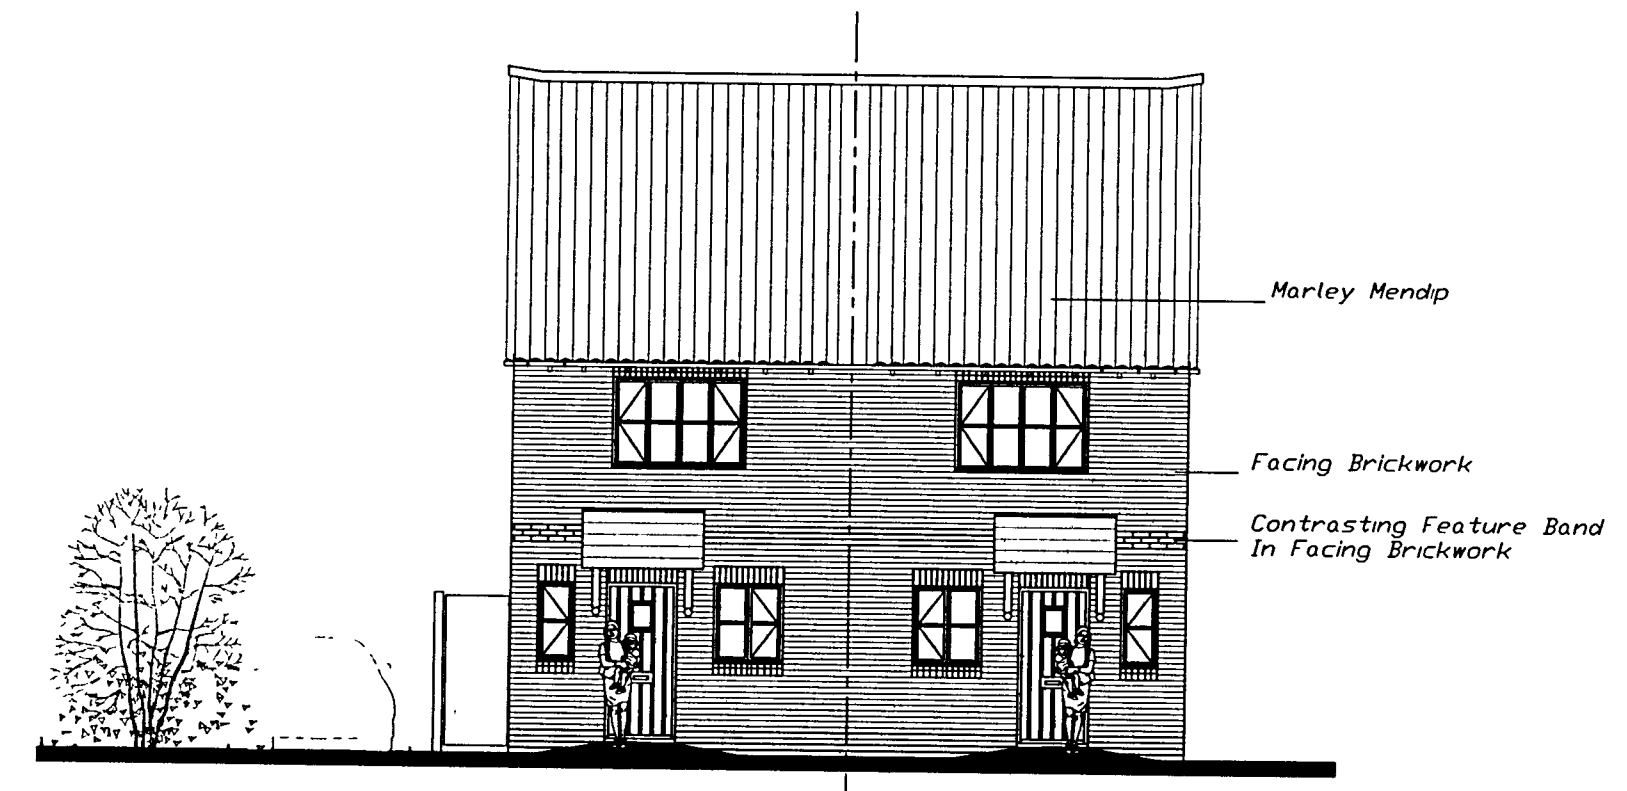


Front Elevation Plots 187-188 Slindon

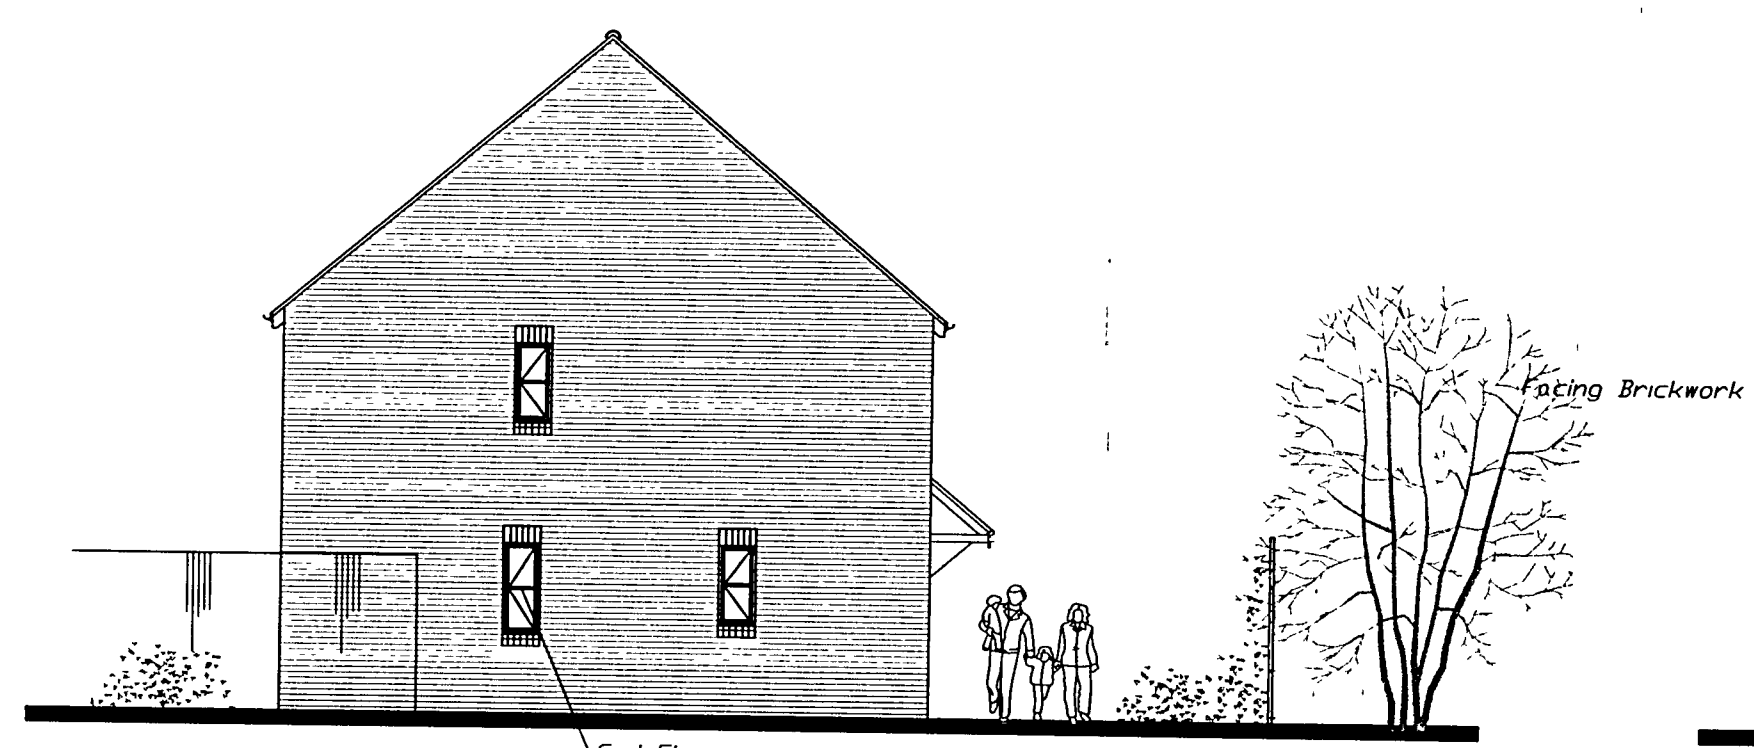


Typical Side Elevation For Slindon

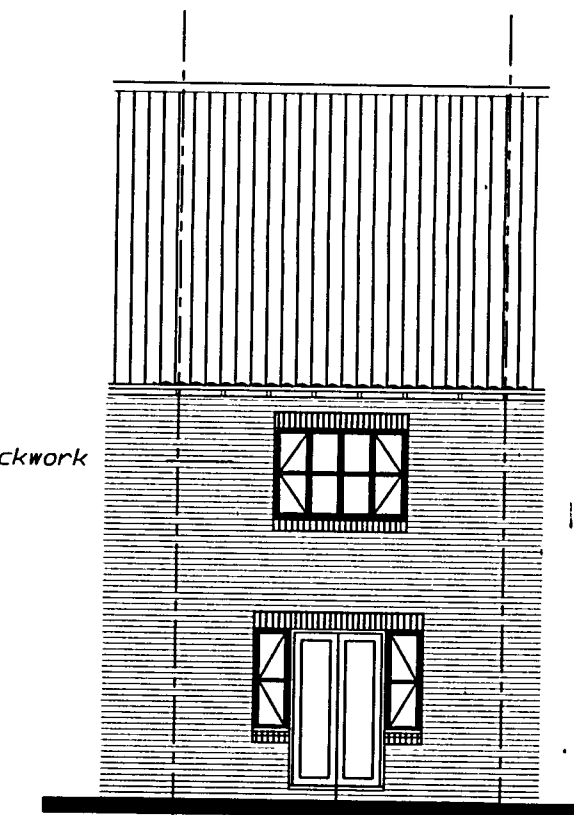

Typical Rear Elevation of Slindon

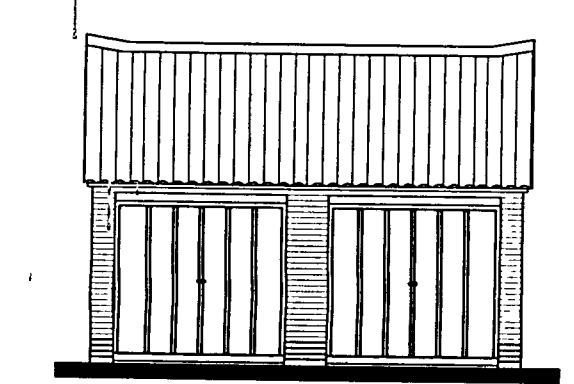


Typical Front Elevation Garage Block


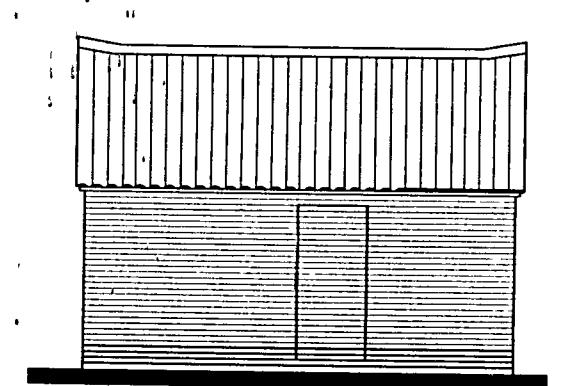


Typical Rear Elevation

Garages Plts 176 & 177

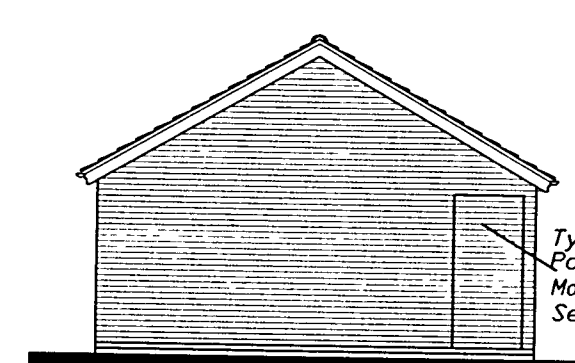

Typical Side Elevation

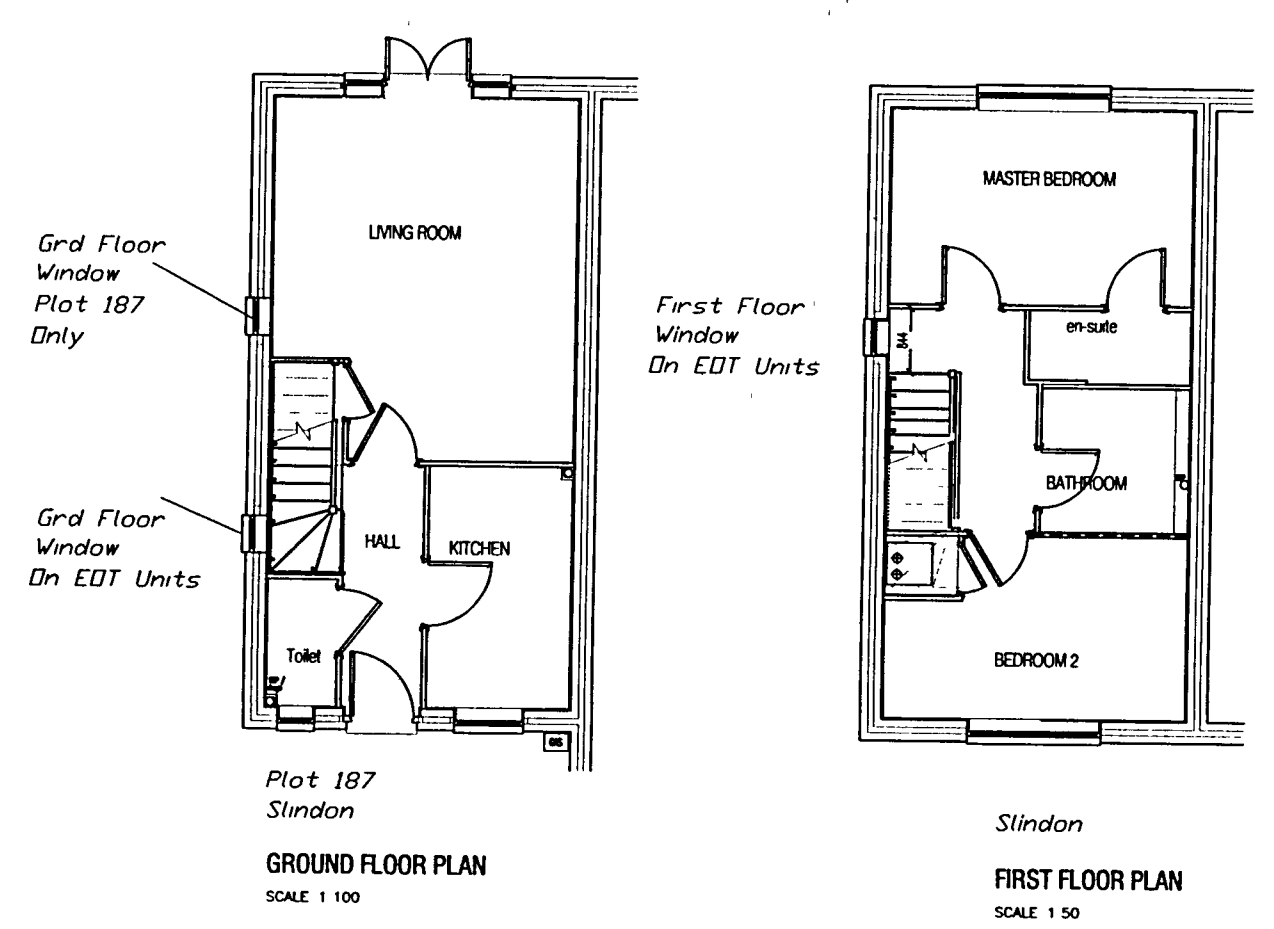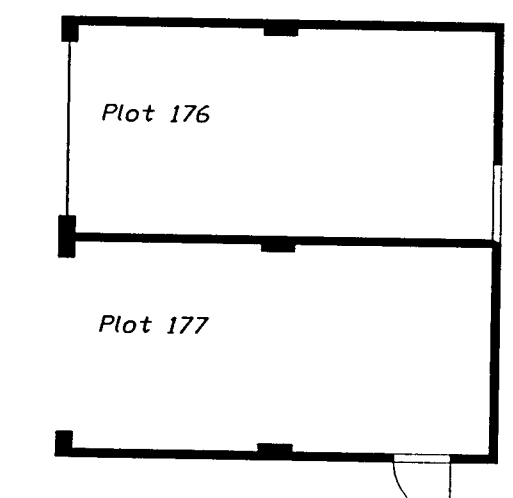

Typical Floor Layouts (And Handed) Slindon House Types

REV	DESCRIPTION	DATE
REVISION		
job no	drawing no	rev
023 999	327	
scale	drawn by	date
1:100@A1	ALP	19/09/07
CAD File: v\		

Residential Development
Former HRI Site
Worthing Road, Littlehampton.
West Sussex.
Revised House Types Following Full Planning
Plans & Elevations Plots 187-192



Rustington House, Worthing Road, Rustington, West Sussex, BN16 3PS
Tel No: (01903) 777777 Fax No: (01903) 777700