
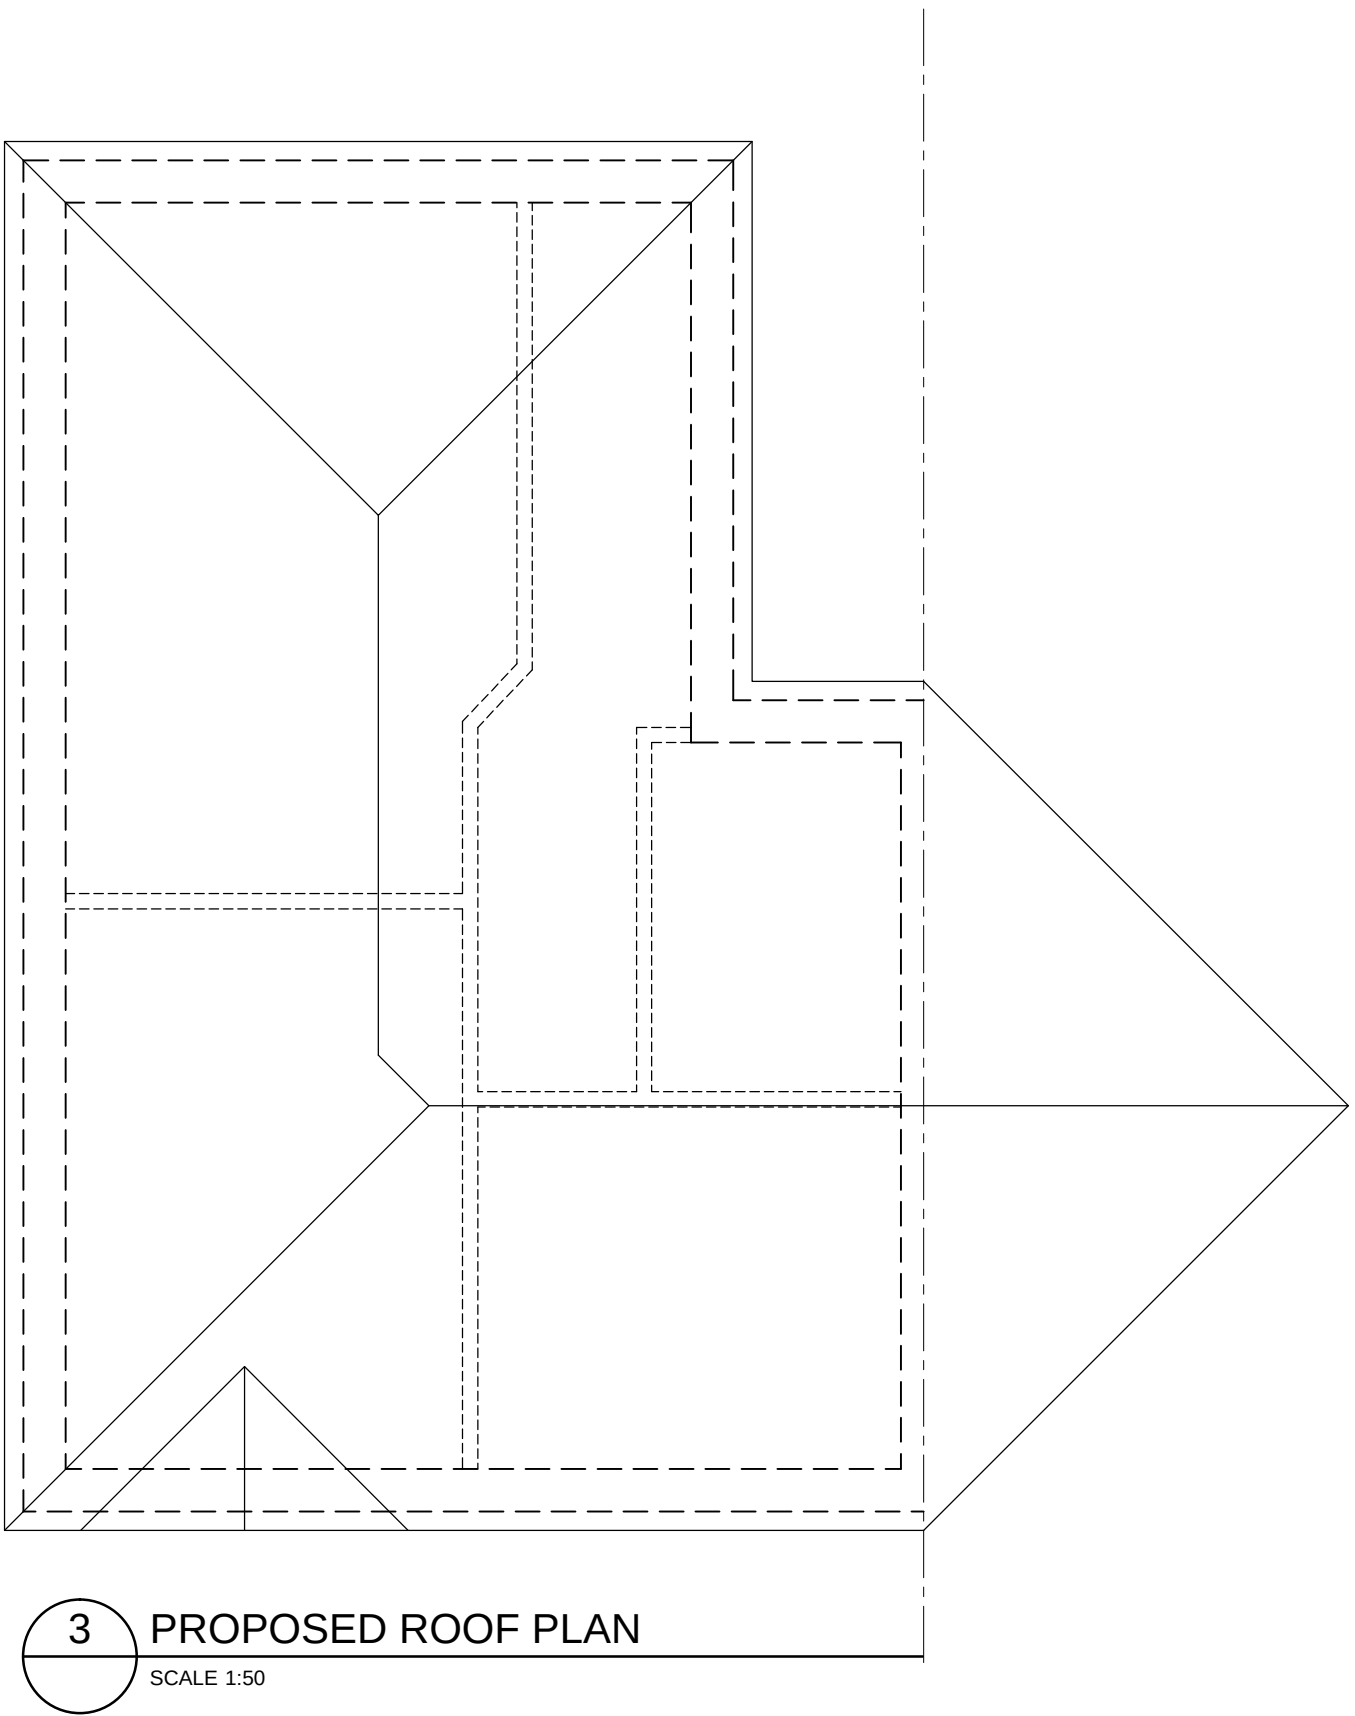
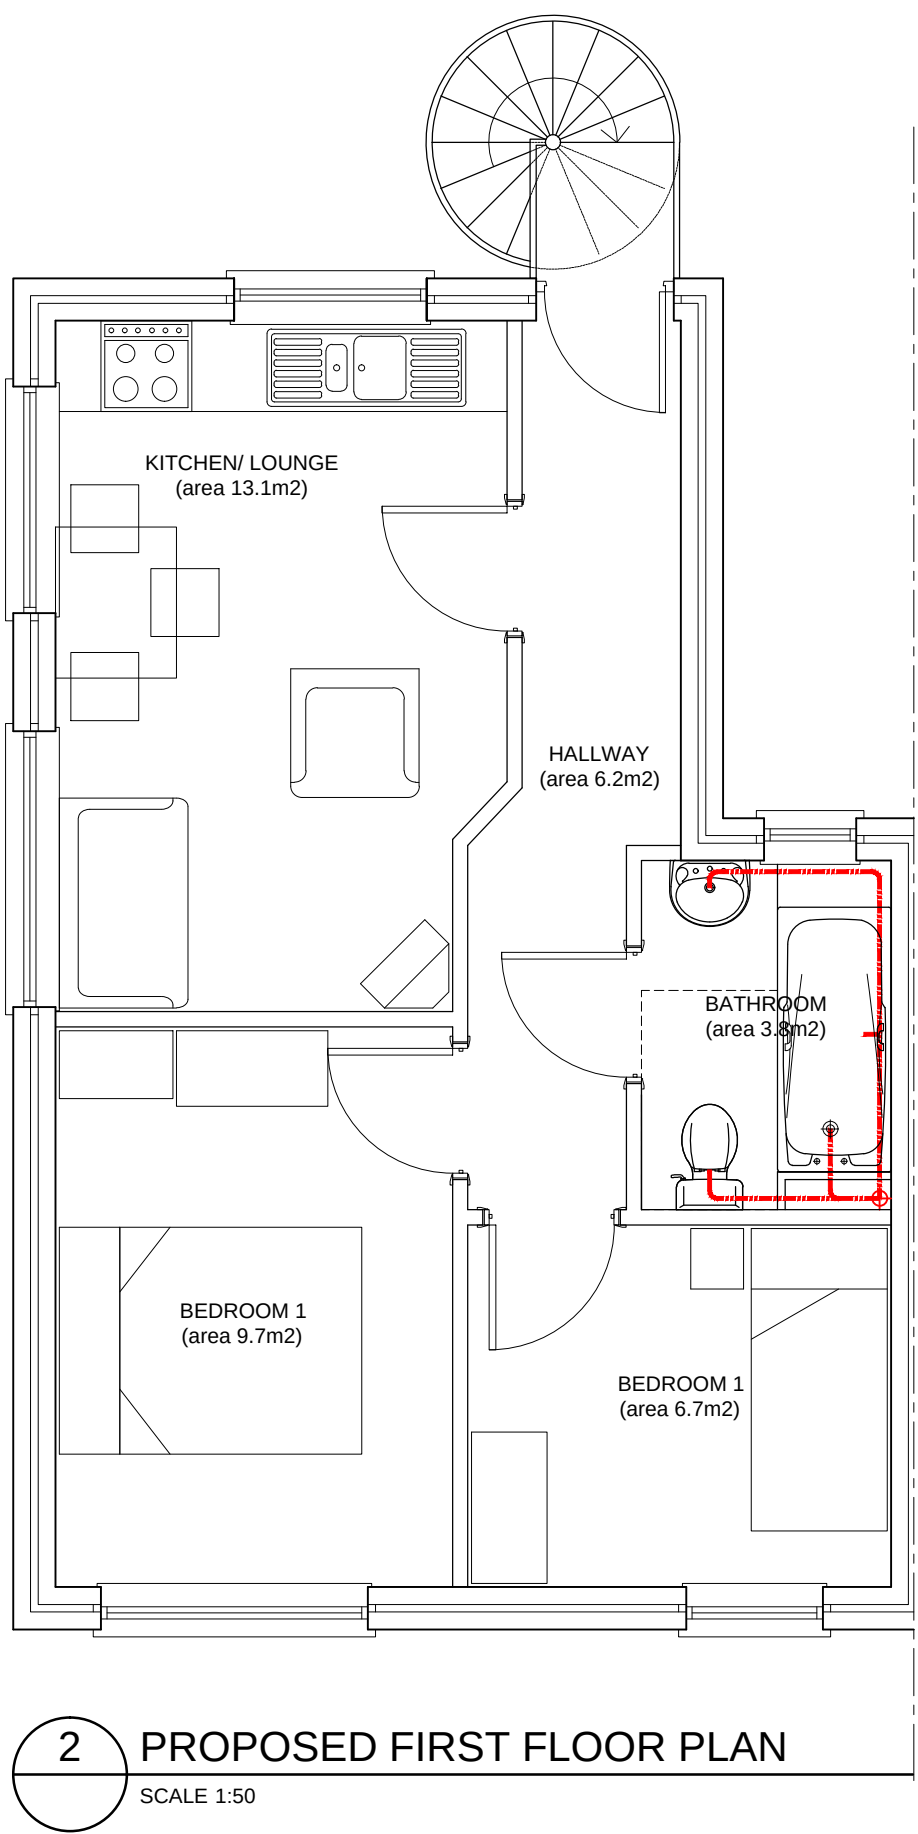


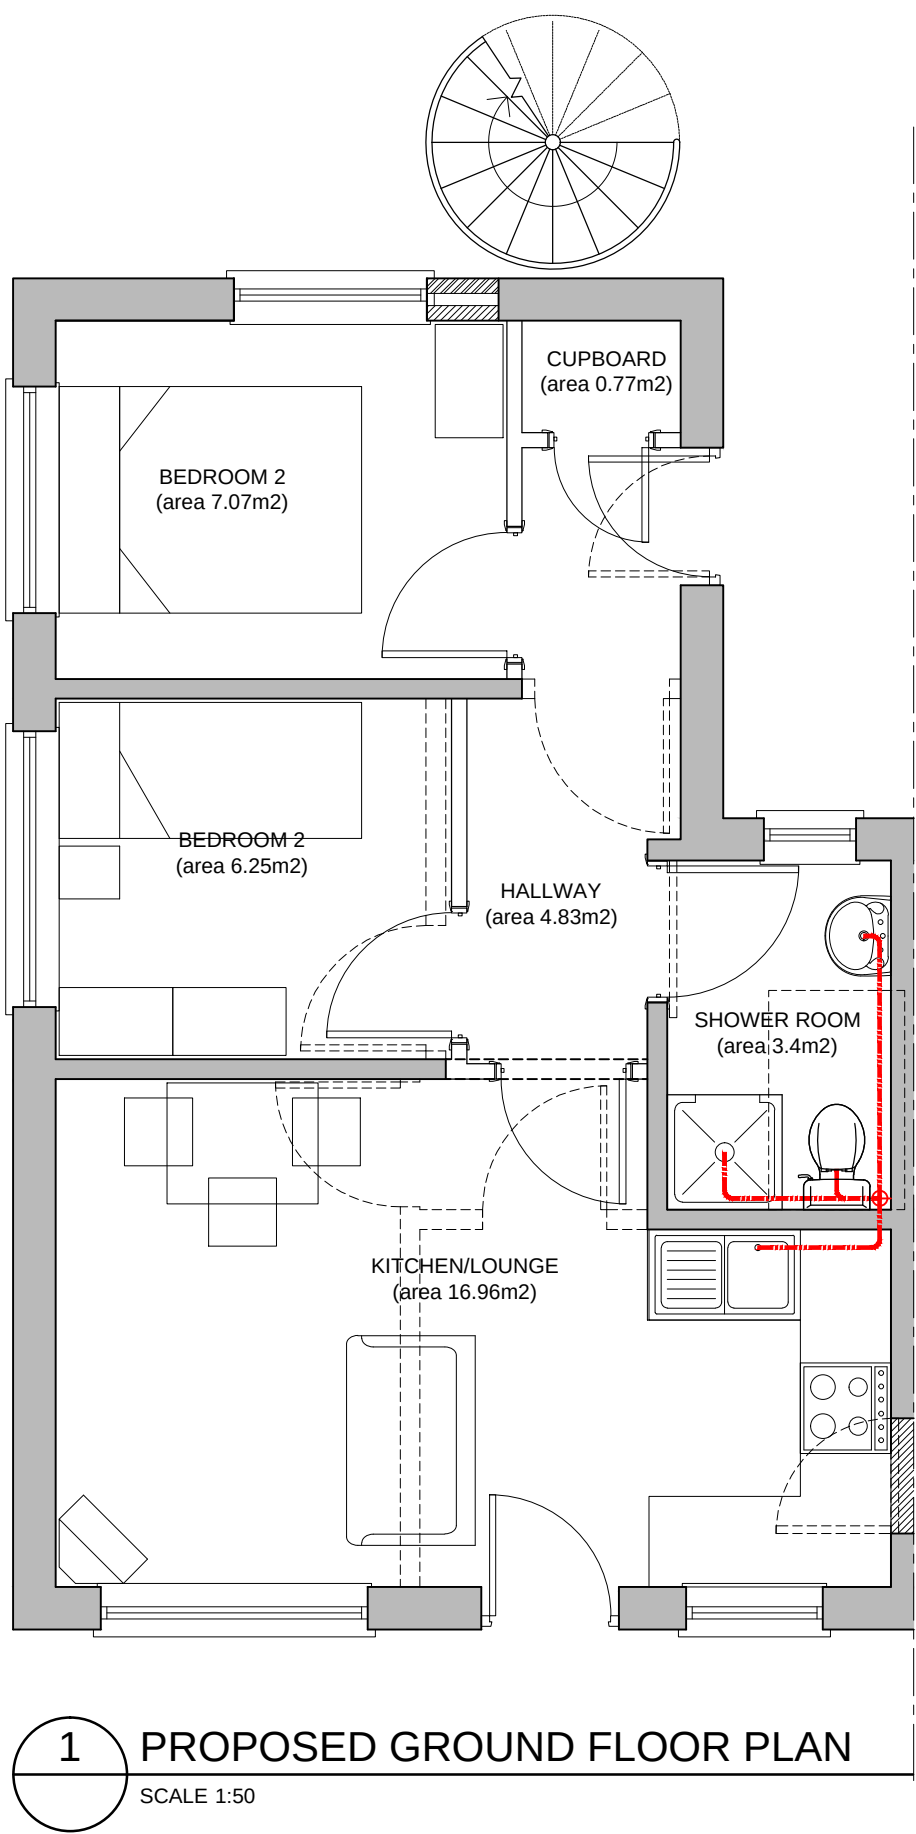

P4	08.10.13	Amended to LPA comments	cb	cb
P3	18.06.13	Planning Approval Issue	cb	cb
P2	19.05.13	Updated to Clients comments. Roof Plan added	cb	cb
P1	09.04.13	Preliminary Issue	cb	cb

Rev	Date	Revision Details	Dr	Ch
-----	------	------------------	----	----

Client's Name

Mr Wayne Orr

Job Title
Wick Street
Wick, West Sussex

Drawing Title
Extension Scheme
Proposed Plans

Scale
1:50 @ A1 / 1:100 @ A3



Drawn	Checked	Date
cb	cb	09.04.13

Job No	Drawing No	Rev
1010	021	P4

Status

APPROVAL