

Details of this drawing are the copyright of MBH Partnership and must not be reproduced or copied without prior written consent. Do not scale from this drawing

Any errors or omissions are to be reported to the Architect immediately


All proposed road and junction alterations subject to highways engineers detailed design, and other statutory controls

Removal of any existing tree and landscaped areas subject negotiations with Local Authority Planning Dept.

All drawings to be used in conjunction with structural engineers drawings and all related Architects and consultant drawings and other relevant information

KEY:

- WAITROSE DEMISE LINE
- SITE FOR HORTI UNIT

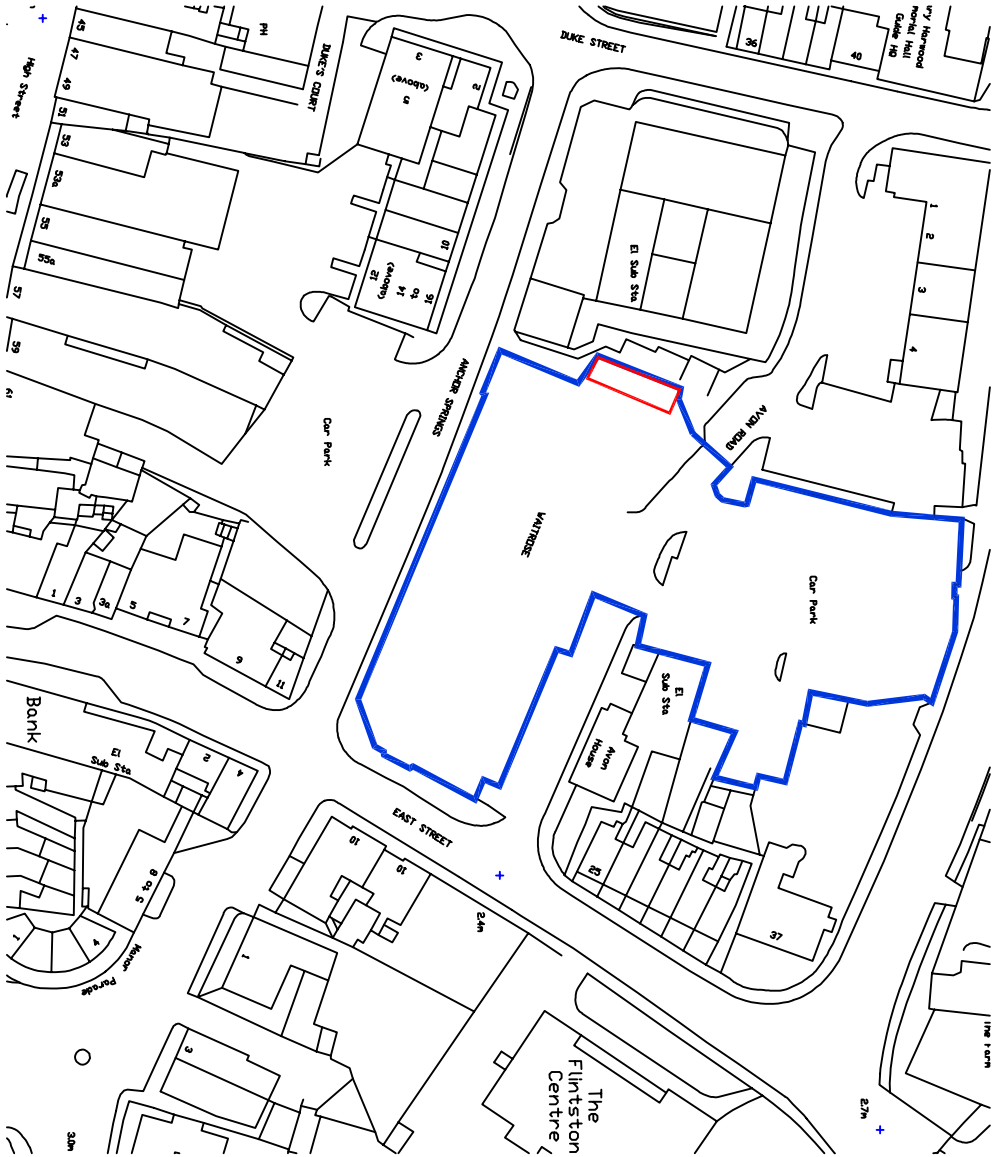

LOCATION PLAN



SCALE 1:1250@A3



SITE PLAN

SCALE 1:500@A3

PLANNING

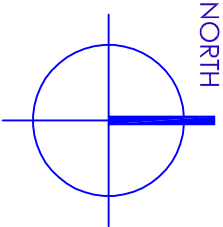 

REV. NO.	DATE	DESCRIPTION	BY	CHECKED BY

mbh

PARTNERSHIP

ARCHITECTURE SURVEYING PROJECT MANAGEMENT

ROSBAMOUNT HOUSE

ROSBAMOUNT AVENUE

WEST BYTLETT

SURREY

KT14 6LB

01832 352727

01832 351545

PROJECT

PROPOSED HORTICULTURE UNIT

WAITROSE, LITTLEHAMPTON

AVON ROAD, WEST SUSSEX

BN17 6AT

DRAWING TITLE

LOCATION & SITE PLAN

DRAWING NO.	CHECKED BY	DATE	SCALE
VI	MBH	DEC. 2013	1:1250@A3