





REAR SOUTH ELEVATION
PROPOSED ELEVATIONS
Scale 1:100

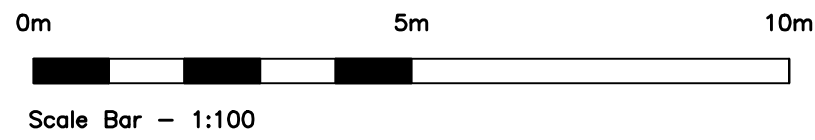


SIDE EAST ELEVATION


SCHEDULE OF MATERIALS TO REAR EXTENSION ONLY
WALLS - FACING BRICKWORK TO MATCH EXISTING
ROOF - CONCRETE ROOF TILES TO MATCH EXISTING
WINDOWS - NEW PVCu WINDOWS COLOUR WHITE
BI-FOLDING DOORS - ALUMINIUM COLOUR WHITE
ROOFLIGHTS - VELUX TYPE
RAINWATER GOODS - NEW PVCu COLOUR WHITE

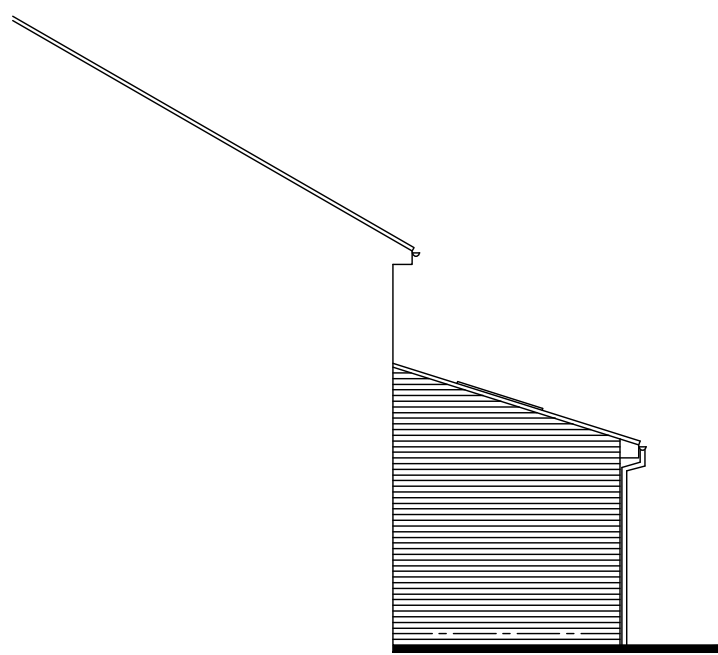



SIDE WEST ELEVATION

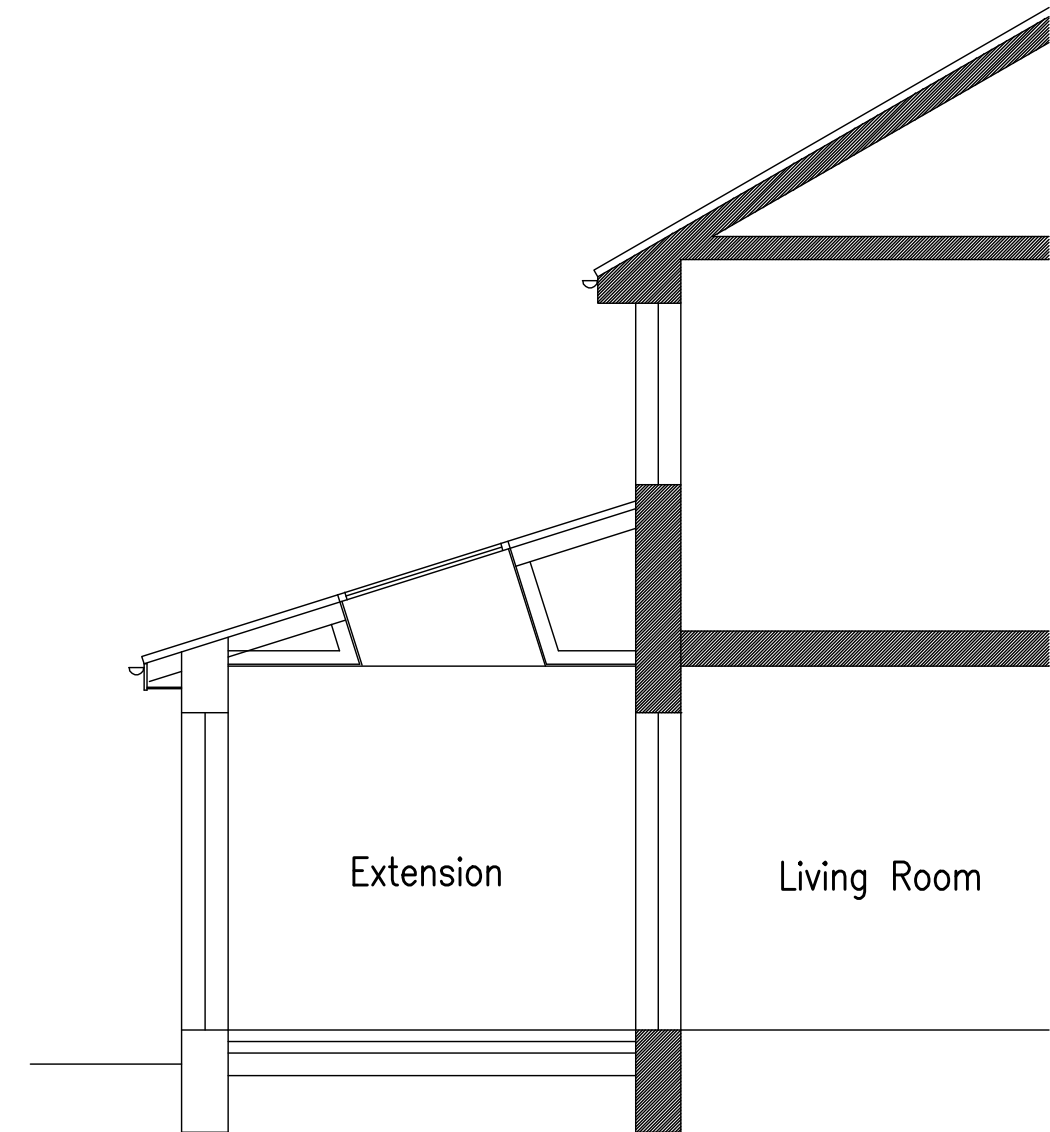

TYPICAL SECTION
Scale 1:50

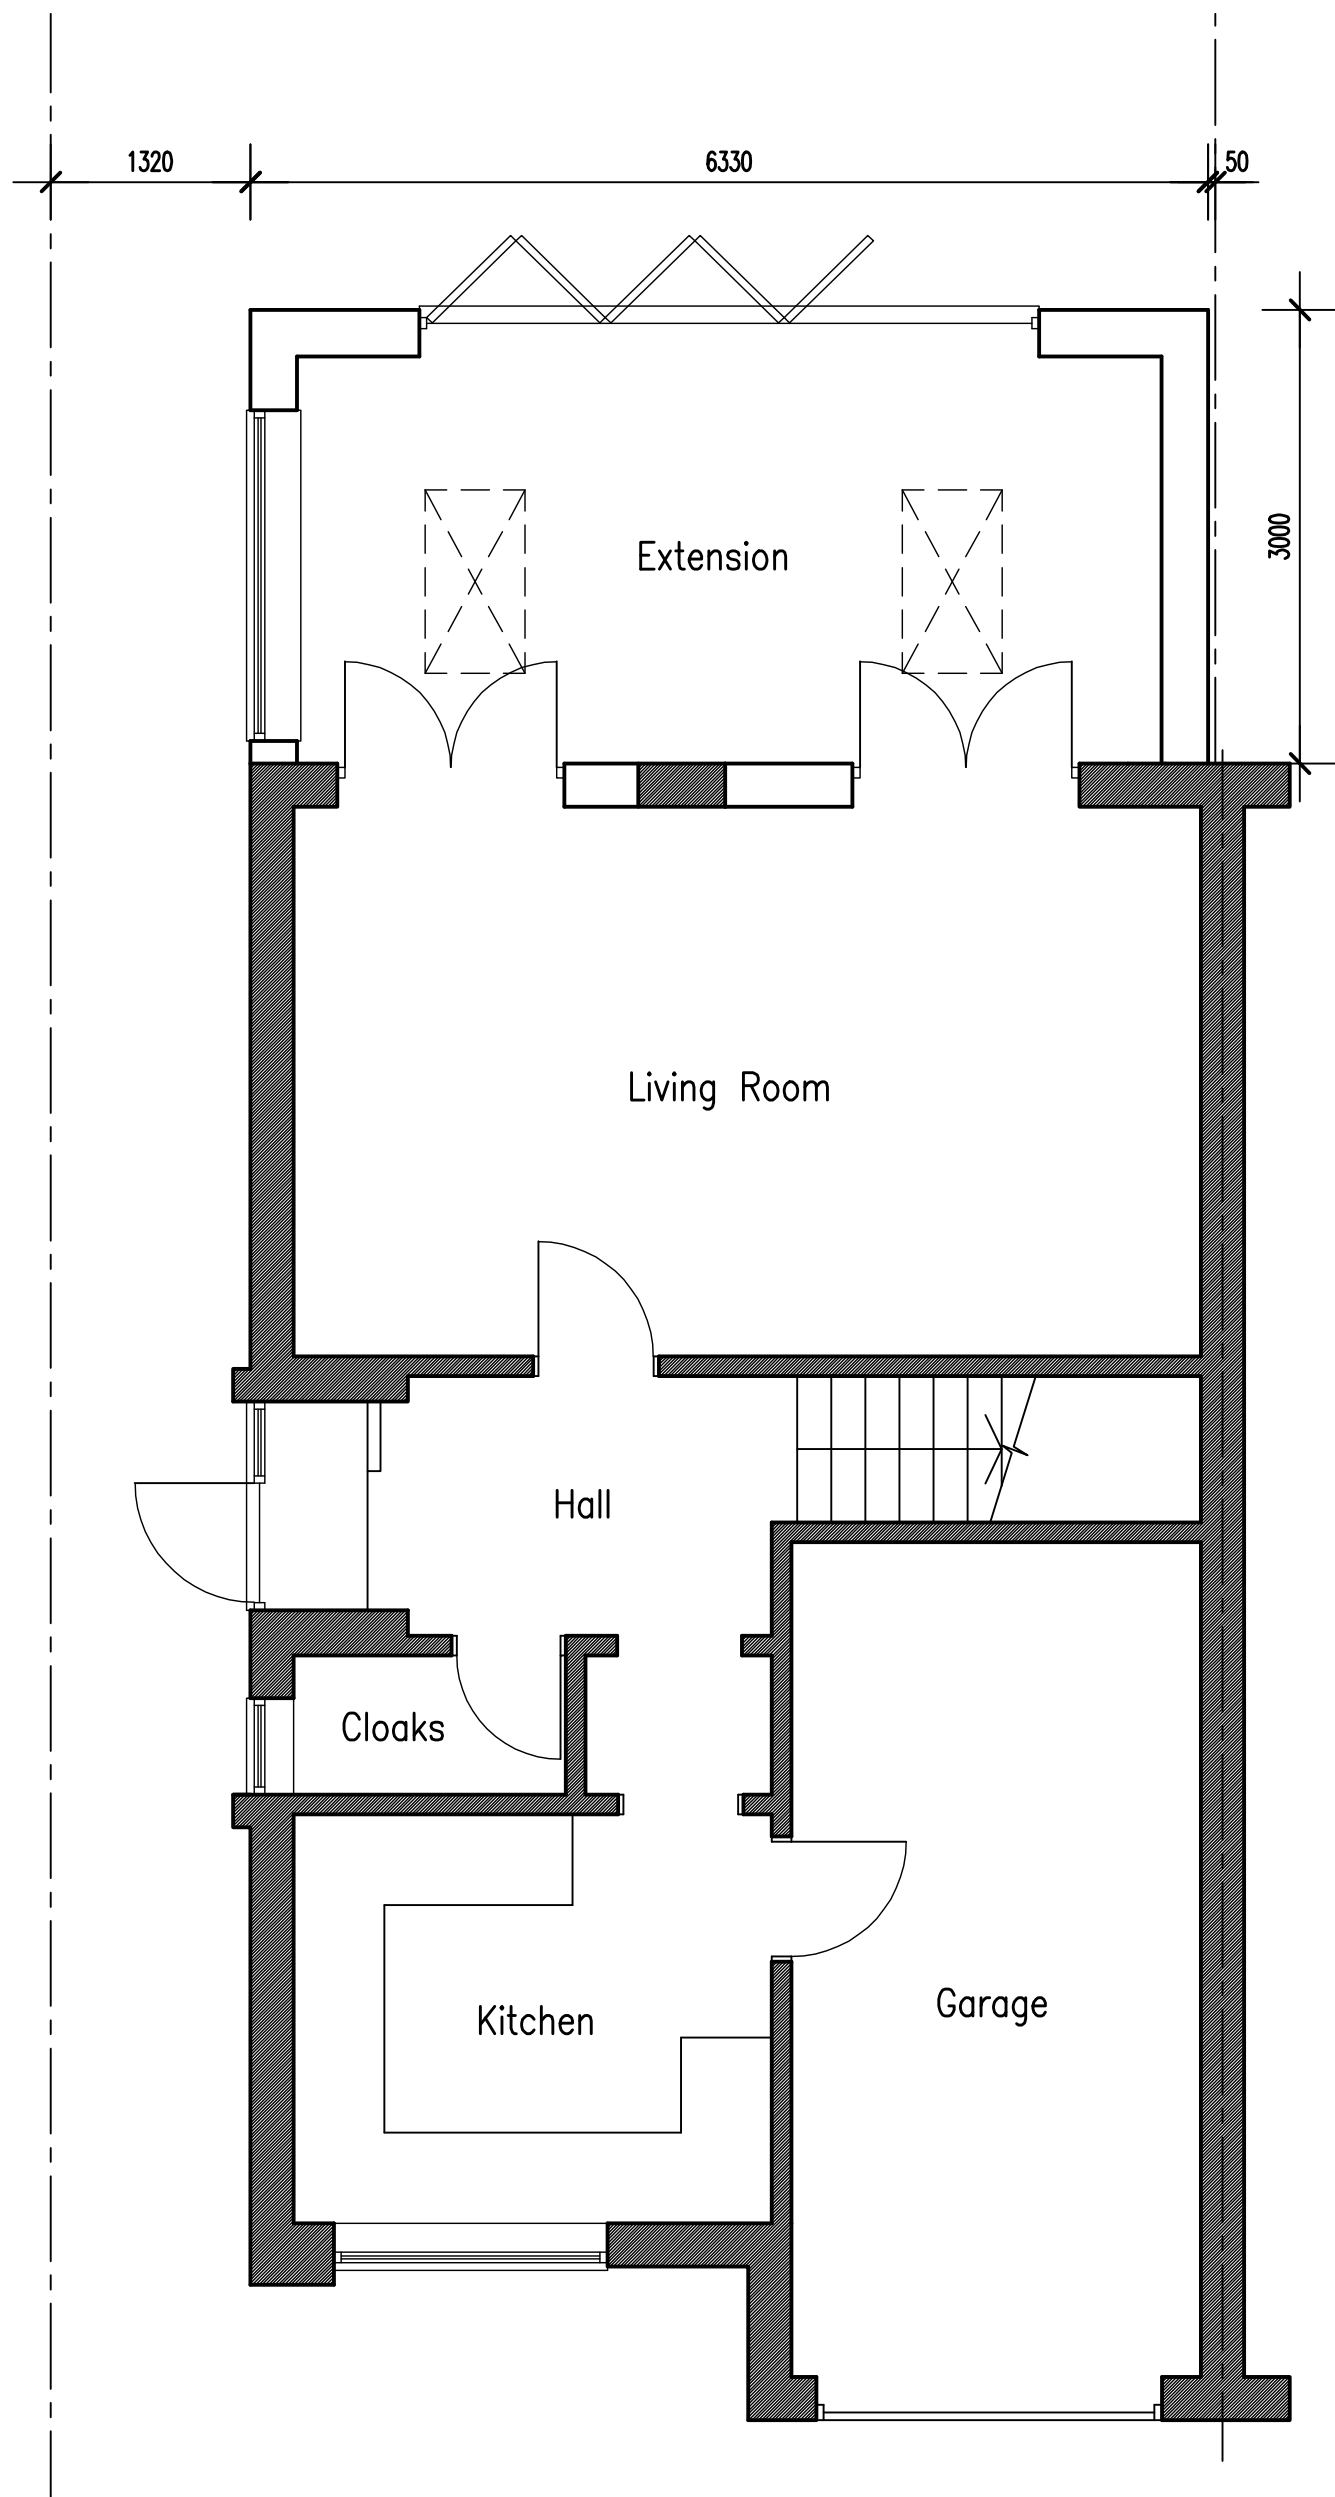

PROPOSED GROUND FLOOR PLAN
Scale 1:50

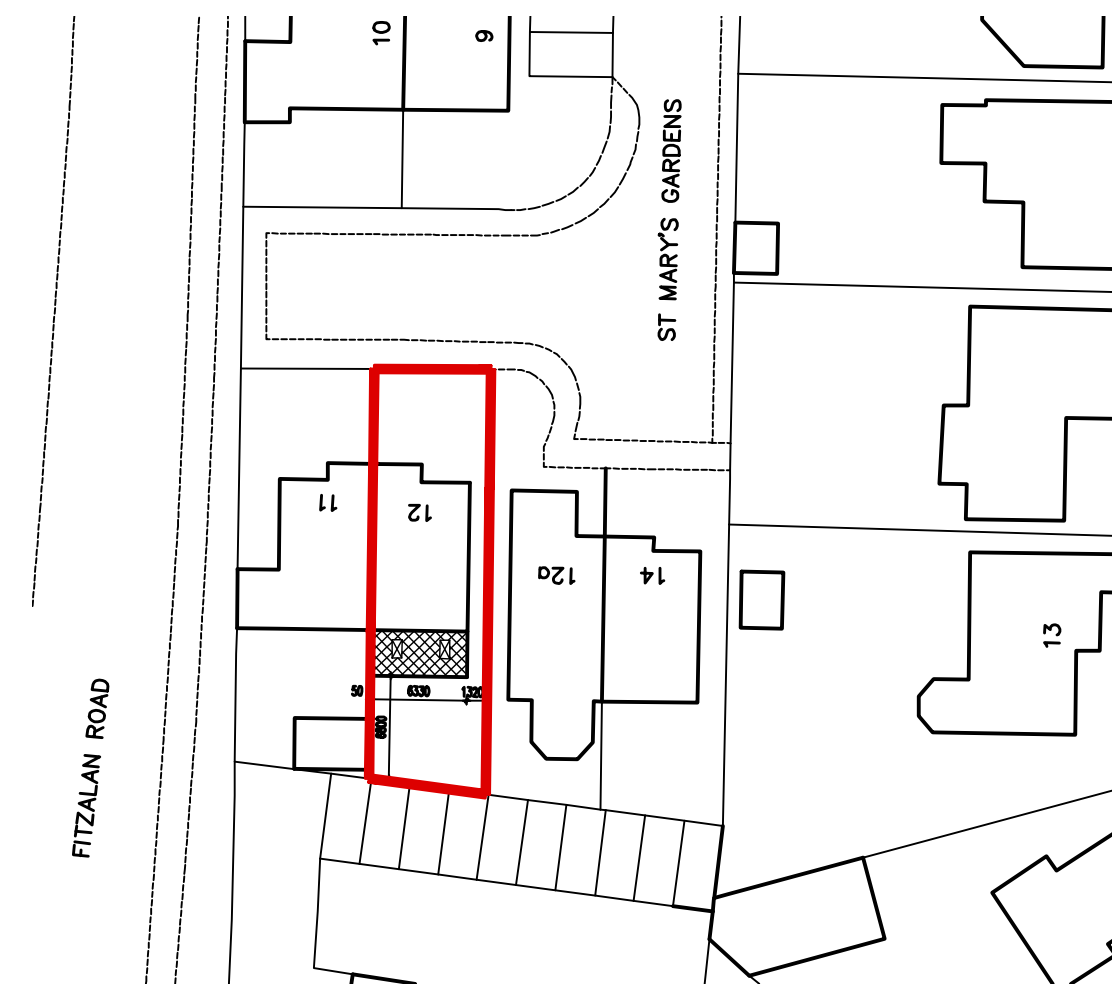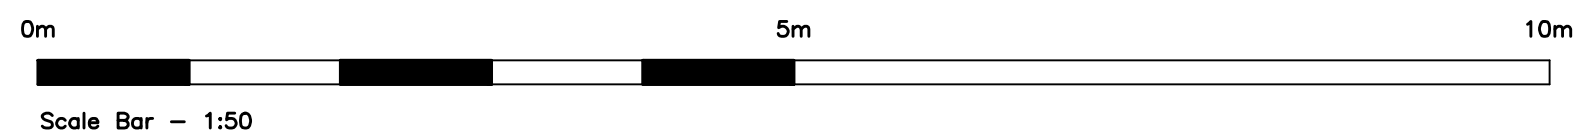

BLOCK PLAN
Scale 1:500



No dimensions to be scaled from drawing except for planning purposes.
The contractor should check all dimensions on site.
It is the contractors responsibility to ensure compliance with Building Regulations.
C.D.M. Regs. 2015. The Client is advised of his responsibilities to appoint a Planning Supervisor under these Regs.
All works to comply with the C.D.M. Regs. 2015.
The Party Wall Act. 1996 The property owner is advised of the requirements of the Act, & the requirement to serve a Party Wall Notice on any adjoining owners as required under the act.

REVISIONS:

ADCS

Architectural Design

Computer Services

30 Foxley Lane
Worthing
West Sussex
BN13 3AD
Tel: 01903 280701
E-mail:
adcs@sky.com

Client	MR R. & MRS E. VOICE		
Project	PROPOSED REAR EXTENSION 12 ST. MARY'S GARDENS LITTLEHAMPTON WEST SUSSEX BN17 5QA		
Drawing	PROPOSED GROUND FLOOR PLAN & ELEVATIONS		
Scale	Date	Drawn	
1:50 & 1:100 @ A1	02.11.21	TP	
Drawing No.	Revision		

1509/P02