



NOTES
SURVEY IS BASED ON OS GRID SYSTEM
ORIGINATING FROM STATION 1
@ E 503026.482, N 102253.806, RL 4.210

LAYER INFORMATION

0	Empty
1	Downed bank arrows
2	Downed bank arrows
Line types and Symbols

Building Lines	100.40
Rooflines	100.40
Top & Back of Kerb	100.40
Edge of Surface / Footpath	100.40
Edge of Road	100.40
Edge of Concrete	100.40
Top of bank	100.40
Bottom of bank	100.40
Fence / Handrail	100.40
Overhead Cables	100.40

Control Stations

Point Number	Eastings	Northings	Elevations	Description
101	503026.482	102253.806	4.210	HB nail
102	503026.482	102253.806	4.210	HB nail
103	503026.482	102253.806	4.210	HB nail

Orientation

North

Rev.	Date	Description
1	02/02/17	DM/JO
2	02/02/17	CH

Client

OM Architectural Design

Drawing Title


Topographical Survey P1

Job Title


East Street, Littlehampton

Scale	Date	Drawn	Job No.	Drawing No.	Rev.
1/100 @ A1	02/02/17	DM/JO	019 01 17	001	
	Surveyed by	Checked			
	UG/CH	CH			

ARUN DISTRICT COUNCIL LUR50234PL

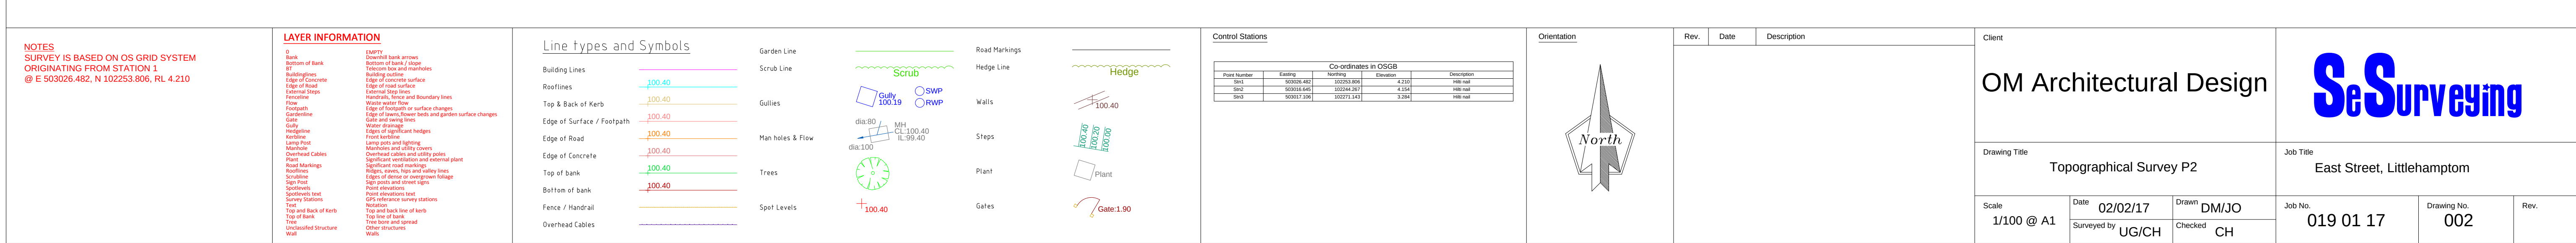


Basement Floor Plan Survey

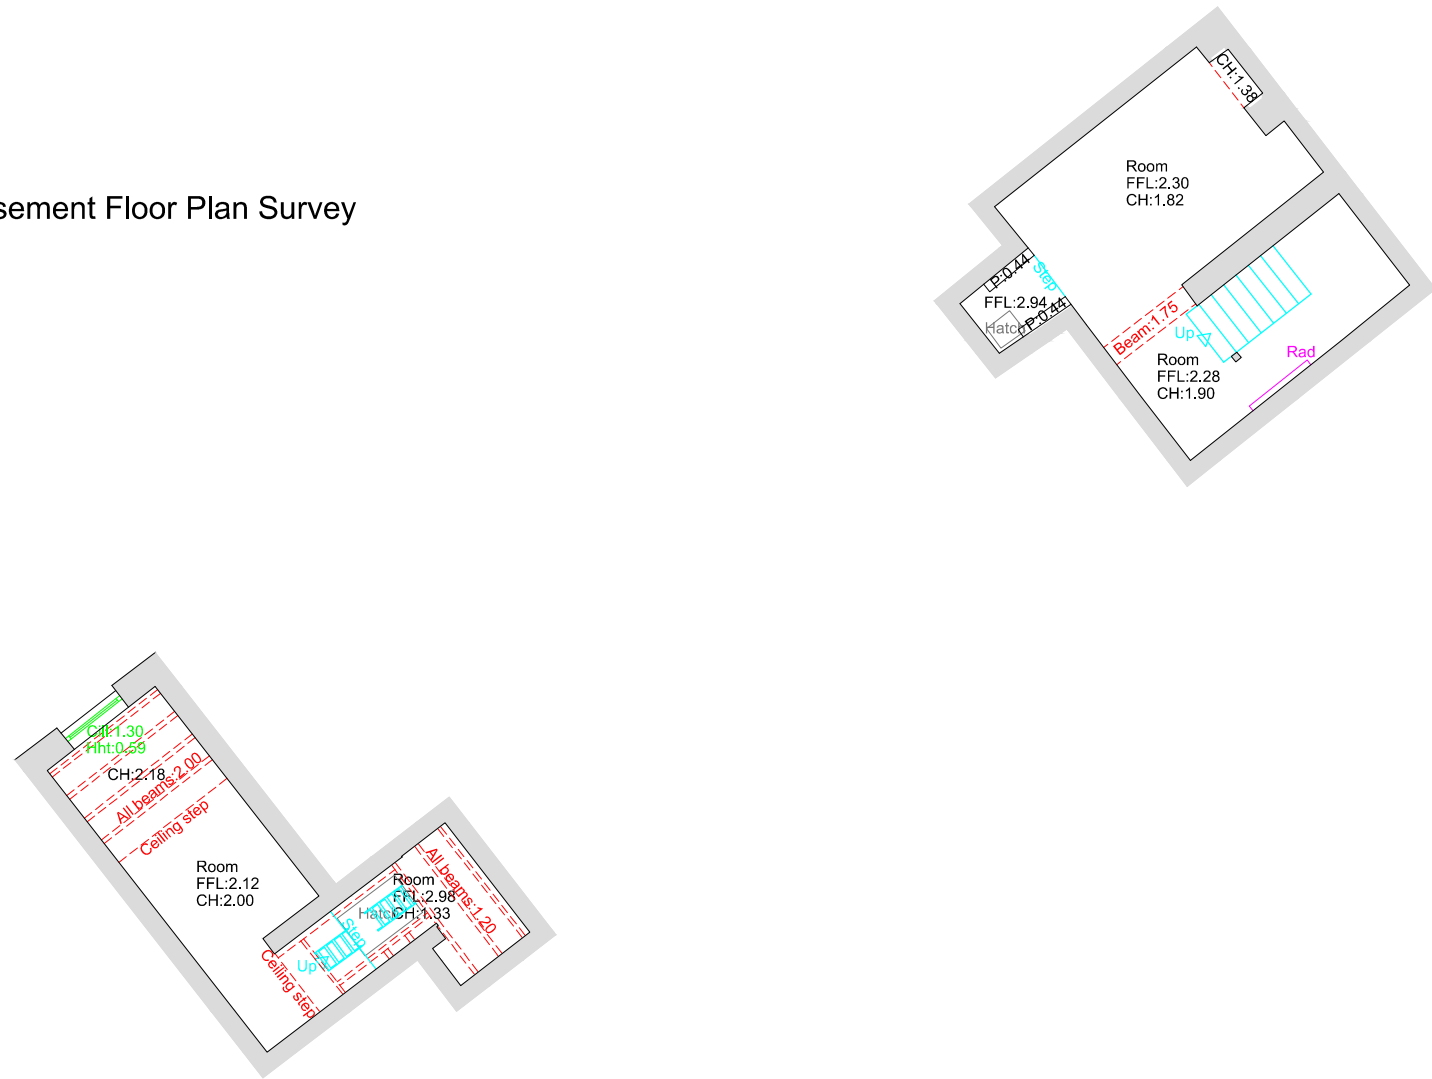

Ground Floor Plan Survey



First Floor Plan Survey

 

NOTES
SURVEY IS BASED ON OS GRID SYSTEM
ORIGINATING FROM STATION 1
@ E 503026.482, N 102253.806, RL 4.210

LAYER INFORMATION

0
Room
Roofline
Doors
Furniture
Gully
Kitchen
Metal
Plant
Radiators
Roofline
Sanitary
Service
Sign Post
Slope
Slope Levels
Stop
Wall Hatch
Wall Hatch
Windows

Line types and Symbols

Building Lines
Rooflines
Wall Lines
Wall Hatching
Furniture
Kitchen Fixtures
Plant
Gully
Fence / Handrail
Steps

Metal

Spotlevel

Windows

Doors


Radiator

Sanitary

Soffit
Beams
Skylights
Ceiling Slope
Plinths / Platforms
Stairs

Control Stations

Orientation

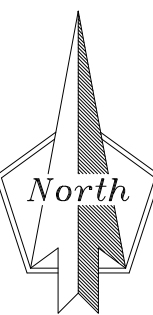

Rev. Date Description

Client

OM Architectural Design

Basement, Ground & First Floor Plans

Scale
1/100 @ A1

Date
02/02/17

Drawn
DM/JO

Checked
CH



Job Title
East Street, Littlehampton

Job No.
019 01 17

Drawing No.
003

Rev.


SeSurveying

  

0	Beam	EMPTY
1	Bulldozing	Overhead beams, joists, roof elements ect.
2	Demo	Exterior Building Outlets
3	Floors	Doors and swing
4	Furniture	Handrails, fences and boundary lines
5	Gully	Fixed furnishings
6	Hall	Drainage and waste water gullies
7	Kitchen	Ceiling or floor hatches
8	Kitchen	Kitchen appliances and fixtures
9	Plant	Metal structure
10	Radiators	Significant ventilation and plant installation
11	Sanitary	Fixed plumbed or electric radiators
12	Sanitary	Ridges, eaves, hips and valley lines
13	Sign Post	Plumbed sanitary fixtures
14	Soils	Significant utility supplies
15	Soils Levels	Significant signage
16	Soils	Roof surface line
17	Wall	Building external face roof levels
18	Wall Hatching	Stairs, steps or changes in floor levels
19	Wall Section	Notation
20	Window	Grid used in plan view
		Wall extents line
		Cutted windows in wall section

Item	Quantity
Building Lines	100.40
Rooflines	
Wall Lines	
Wall Hatching	
Furniture	
Kitchen Fixtures	
Plant	
Gully	
Fence / Handrail	
Stairs	

Metal		Soffit	
Spotlevel		Beams	
Windows		Skylights	
Doors		Ceiling Slope	
Radiator		Plinths / Platforms	
Sanitary		Stairs	

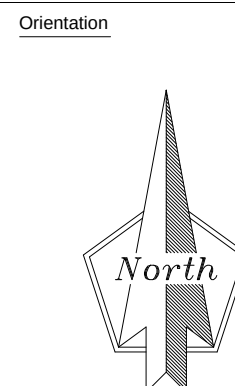Control Stations

Rev.	Date	Description

Client			
OM Architectural Design			
Drawing Title			
Elevations			
Scale 1/100 @ A1	Date 02/02/17	Drawn DM/JO	
	Surveyed by UG/CH	Checked CH	

SeSurveying		
Job Title		
East Street, Littlehampton		
Job No. 019 01 17	Drawing No. 004	Rev.