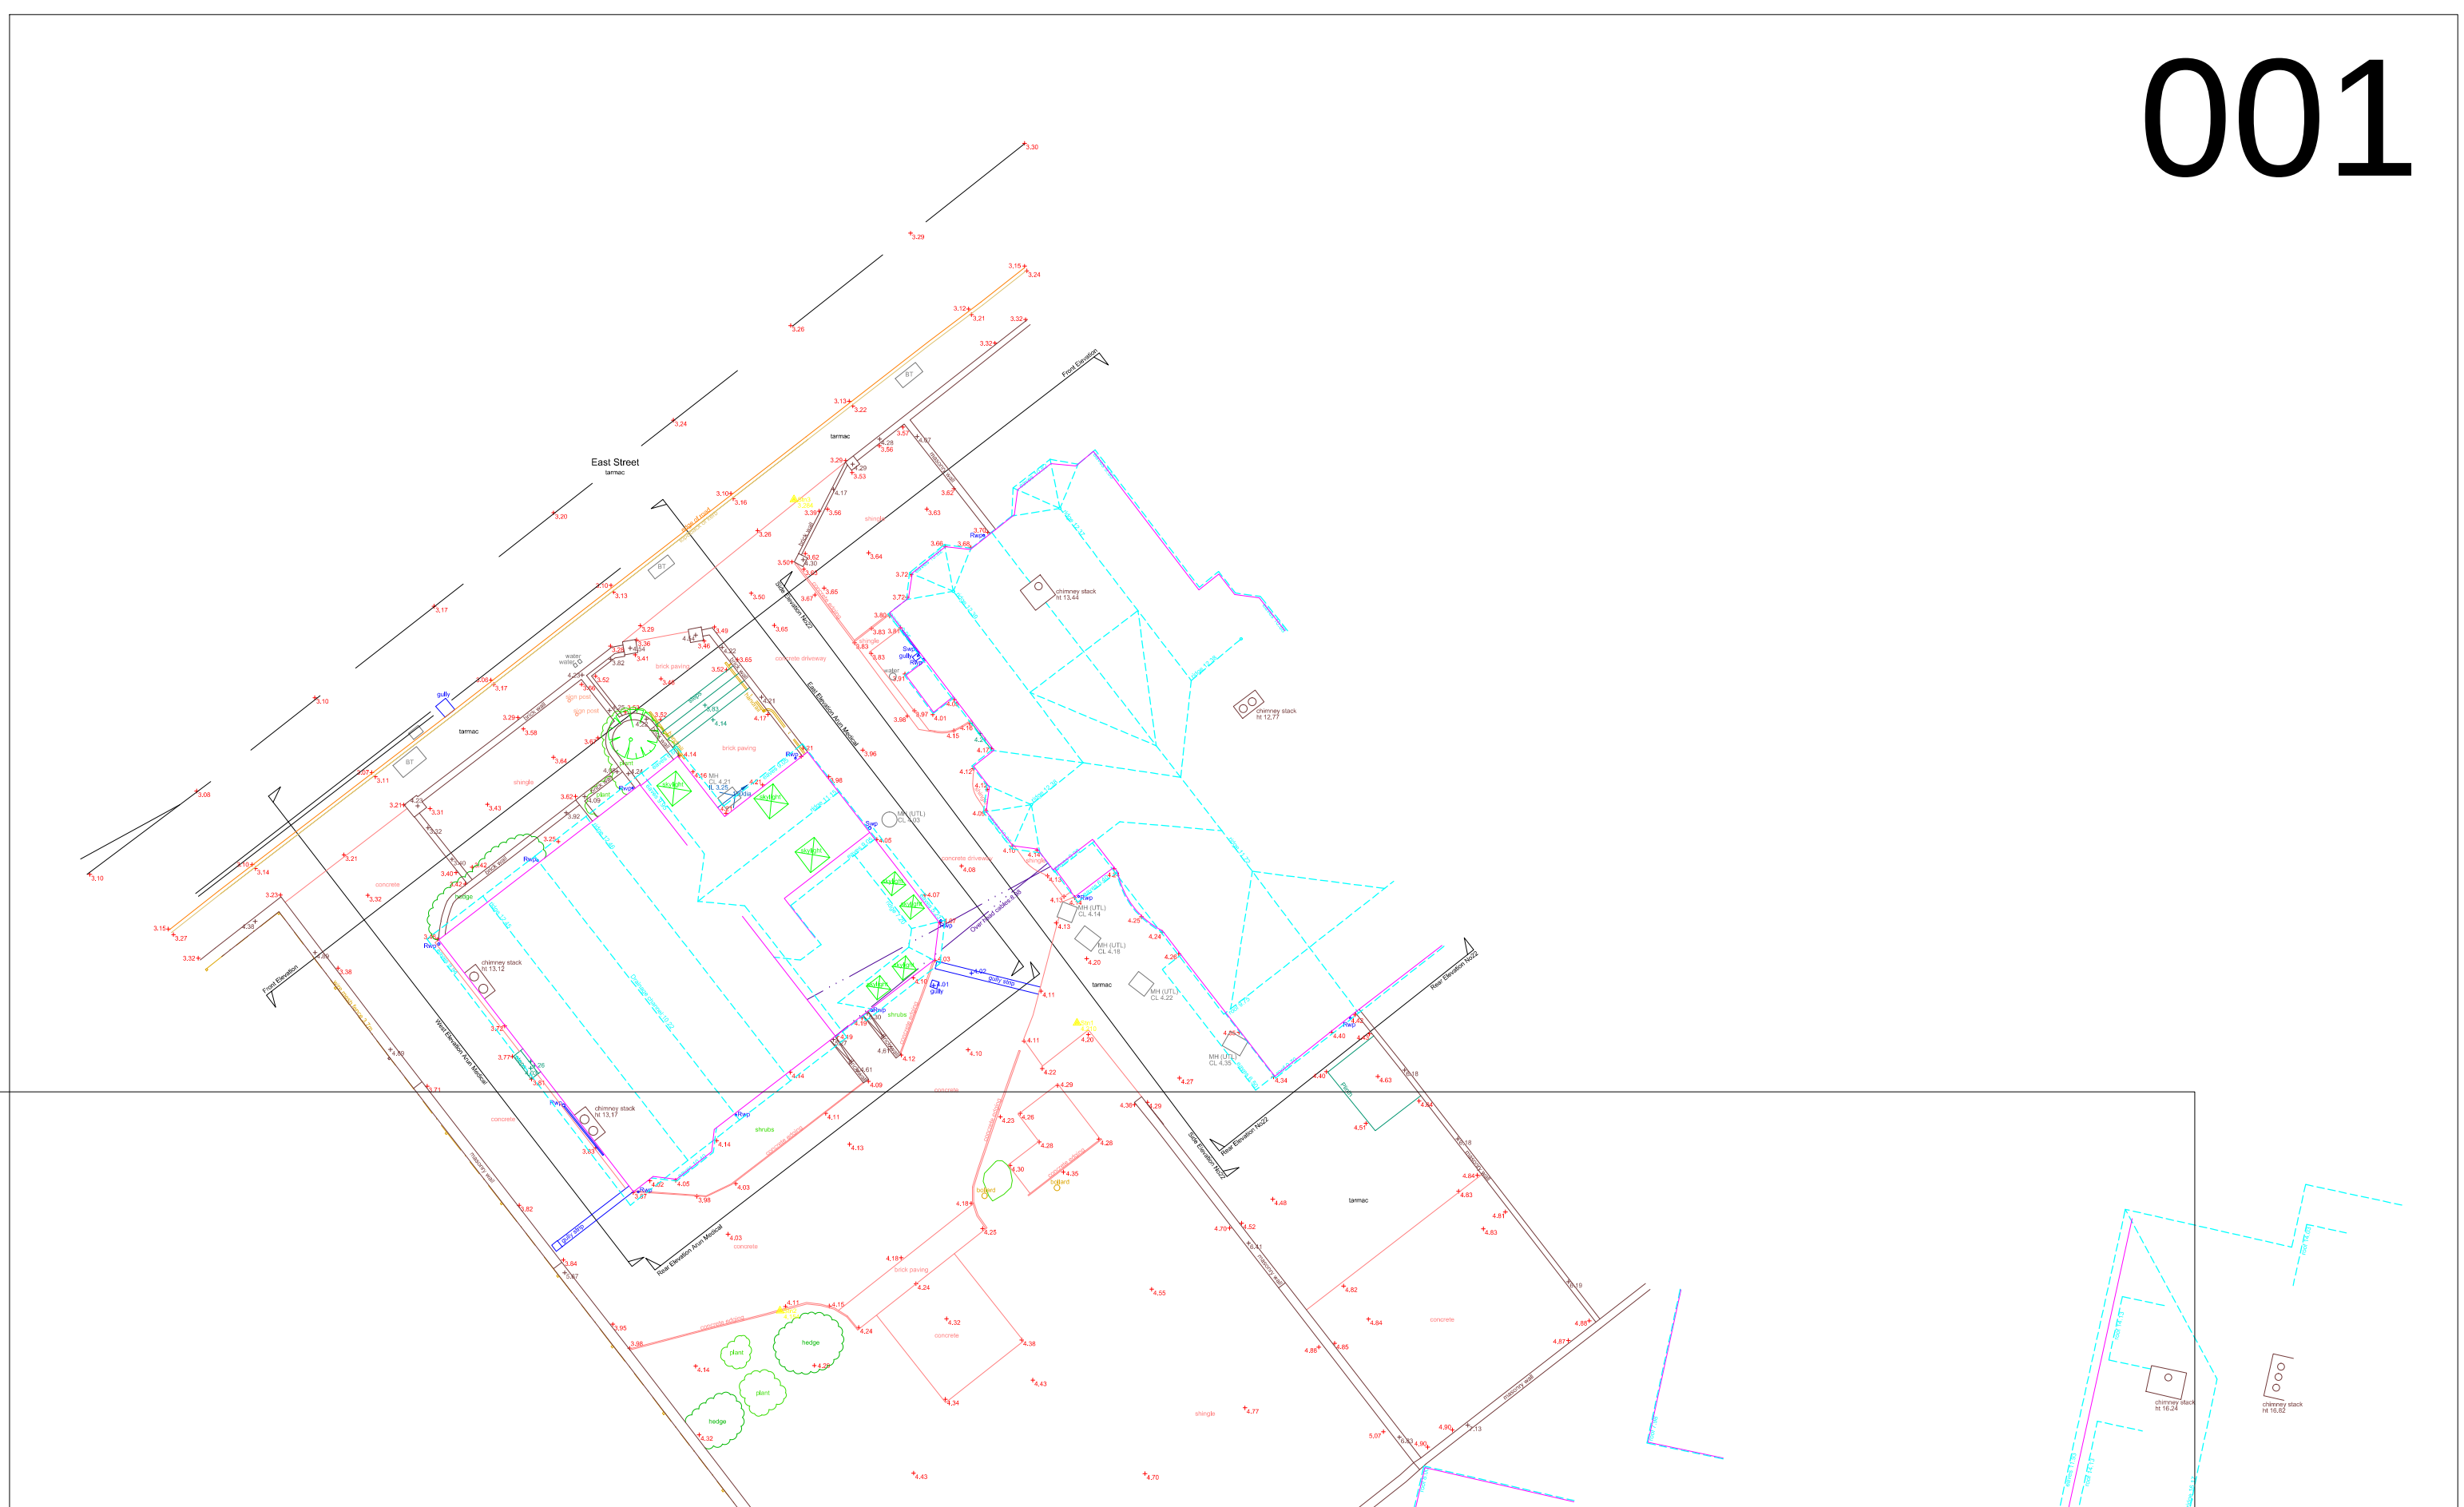


001



002



NOTES
SURVEY IS BASED ON OS GRID SYSTEM
ORIGINATING FROM STATION 1
@ E 503026.482, N 102253.806, RL 4.210

LAYER INFORMATION

0 Bank
1 Bottom of bank
2 Building
3 Edge of concrete
4 Edge of road surface
5 External walls
6 Fences
7 Footpath
8 Garden
9 Gully
10 Hedge
11 Kerbline
12 Lamp post
13 Manhole
14 Overhead cables
15 Plant
16 Road markings
17 Roofline
18 Sign post
19 Spot levels
20 Survey stations
21 Top and back of kerb
22 Top of bank
23 Tree
24 Unfinished structure
25 Wall

EMPTY
Downward bank arrow
Bottom of bank / edge
Topcorn box and manholes
Building outline
External wall line
Kerbs, fence and boundary lines
Water flow
Footpath
Edge of bank, flower beds and garden surface changes
Garden
Gully
Hedge
Kerbs
Lamp post
Manhole and utility poles
Overhead cables and utility poles
Sign post
Spot levels
Survey stations
Top and back of kerb
Top of bank
Tree
Unfinished structure
Wall

Line types and Symbols

Building Lines
Rooflines
Top & Back of Kerb
Edge of Surface / Footpath
Edge of Road
Edge of Concrete
Top of bank
Bottom of bank
Fence / Handrail
Overhead Cables

Garden Line
Scrub Line
Gullies
Man holes & Flow
Trees
Spot Levels

Road Markings
Hedge Line
Walls
Steps
Plant
Gates

Control Stations

Orientation

Rev.	Date	Description

Client
OM Architectural Design

Drawing Title
Topographical Survey

Job Title
East Street, Littlehampton

Scale
1/200 @ A1

Date
02/02/17

Drawn
DM/JO

Surveyed by
UG/CH

 
Checked
CH

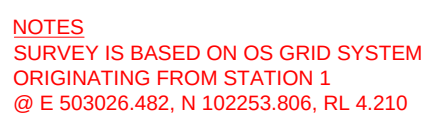
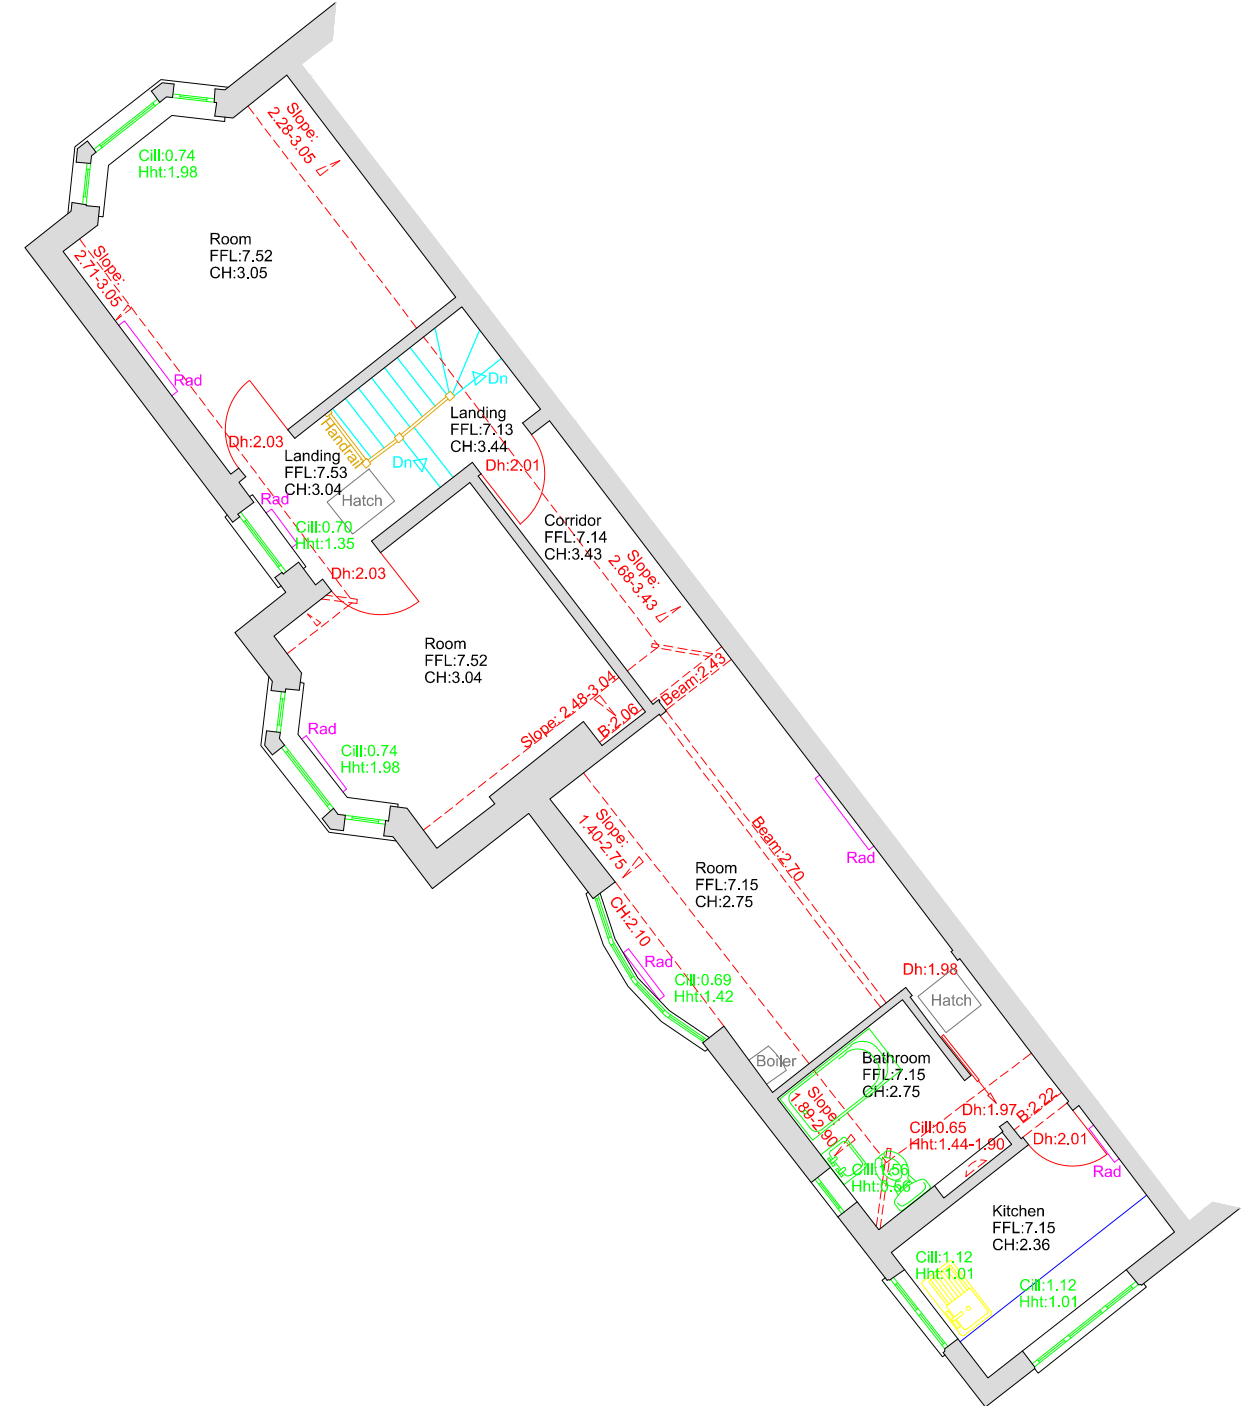
Job No.
019 01 17

Drawing No.
Layout

Rev.

SeSurveying

MURKIN DISTRICT COUNCIL LUX59/21/PL



0 Beam	EMPTY
Buildings	Overhead beams, joists, roof elements ect.
Dance	External Building Outlets
Furniture	Doors and swing
Gully	Handrails, fences and boundary lines
Hall	Fire furnishings
Kitchen	Drainage and waste water gullies
Plant	Celling or floor hatches
Radiators	Kitchen appliances and fixtures
Sanitary	Met. structure
Seating	Significant ventilation and plant installation
Sight Post	Fire plumbed or electric radiators
Spot Levels	Gullies, cones, hips and roof lines
Step	Plumbed sanitary fixtures
Watch	Significant utility supplies
Window	Significant signage
Working	Roof split line
	Building external face spot levels
	Steps, stairs or changes in floor levels
	Notation
	Wall used in plan view
	Wall extends line
	Glazed windows in wall section

 
 
 
Item	Value
Building Lines	100.40
Rooflines	
Wall Lines	
Wall Hatching	
Furniture	
Kitchen Fixtures	
Plant	
Gully	
Fence / Handrail	
Stairs	

Metal		Softfit	
Spotlevel		Beams	
Windows		Skylights	
Doors		Ceiling Slope	
Radiator		Plinths / Platforms	
Sanitary		Stairs	

[illegible]

OM Architectural Design		
Drawing Title Basement, Ground & First Floor Plans		
Scale 1/100 @ A1	Date 02/02/17	Drawn DM/JO

SeSurvey	
Job Title East Street, Littlehampton	
Job No. 019 01 17	Drawing No. 003

[illegible]