




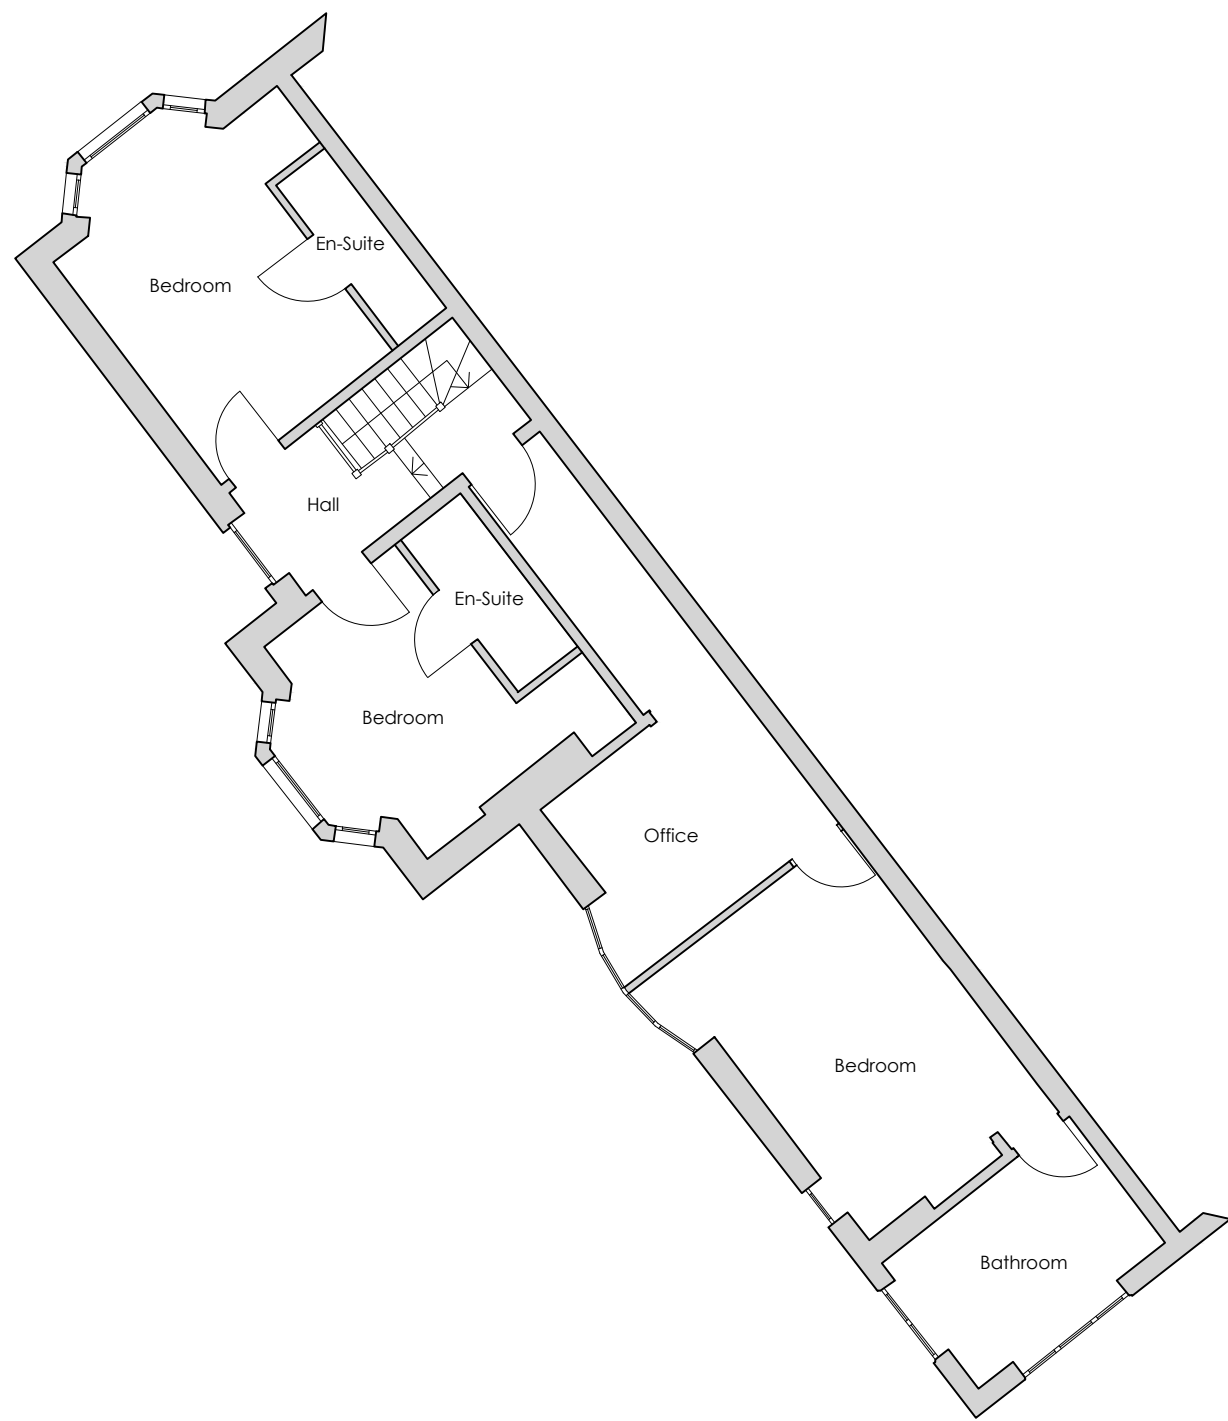

Existing First Floor Plan
1:100 @ A1

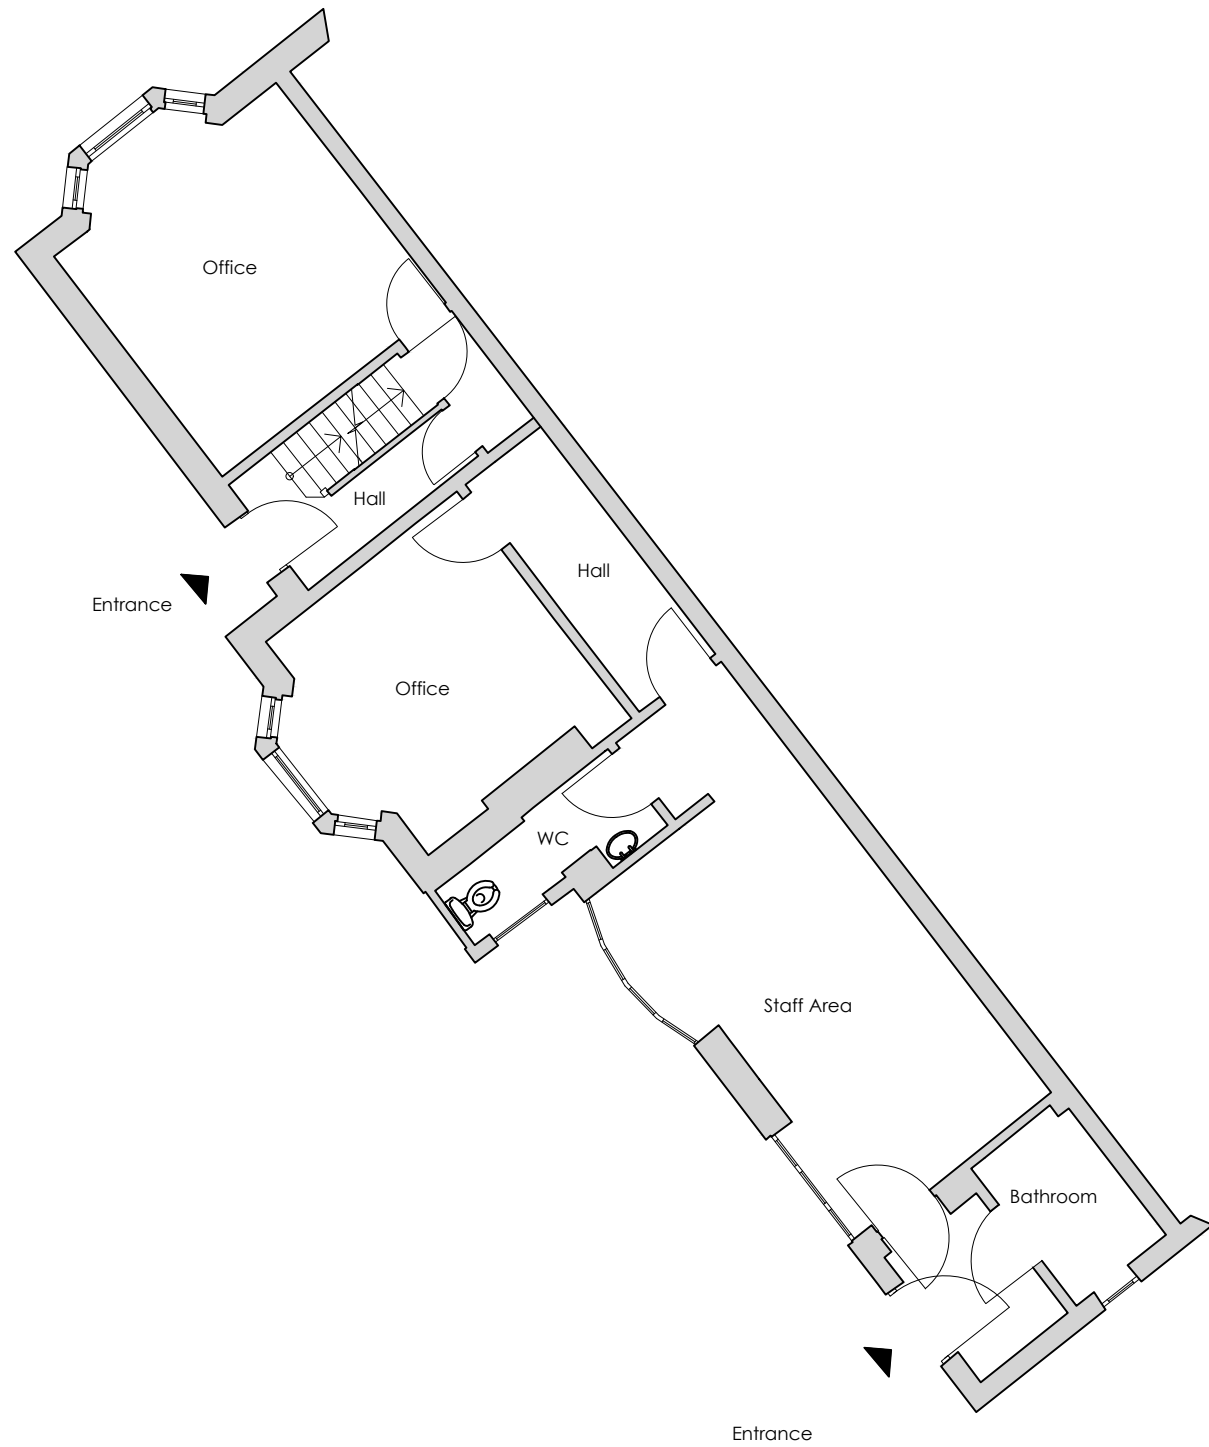

Existing Ground Floor Plan
1:100 @ A1

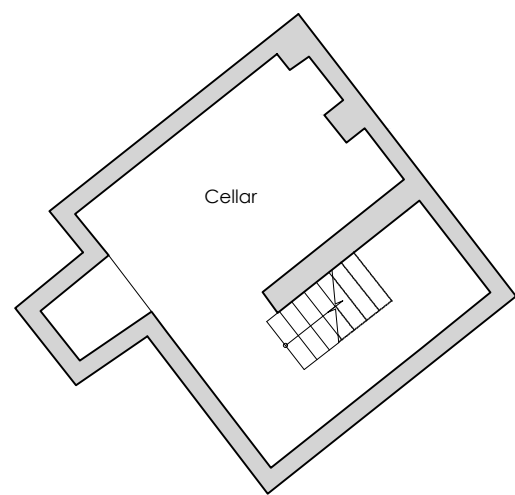

Existing Lower Ground Floor Plan
1:100 @ A1



Front Elevation



Side Elevation No22



Rear Elevation No22


Existing Elevations
1:100 @ A1

Both drawings and designs are the copyright of **CO-ARCH LTD**. This drawing should not be copied or reproduced without written consent.

All dimensions are to be checked on site. **CO-ARCH LTD** should be notified of any discrepancy prior to proceeding further.

Do not scale from this drawing for construction & fabrication purposes, use only the illustrated dimensions herein. Additional dimensions are to be requested and checked directly.

Illustrated information from 3rd party consultants/specialists is shown as indicatively only. See other consultant / specialist drawings for full information and detail.

 

Revision Note & Date			Initial
Rev	Date	Note	
Project Title Proposed Change of Use from C2 to Sui Generis HMO Residential at 18-22 East St, Littlehampton			
Clients Details Jenny Andrew			
Drawing Title Existing Floor Plans and Elevations (21-22)			
Scale 1:100 @A1	Date Dec 20	Drawn AW	
Drawing Status DRAFT			
Project Number 20.173AB	Drawing Number 020.001	Drawing Revision B	
			
www.co-arch.co.uk / ashley@co-arch.co.uk			