





SIDE NORTH ELEVATION
PROPOSED ELEVATIONS


Scale 1:100

 


Scale Bar - 1:100

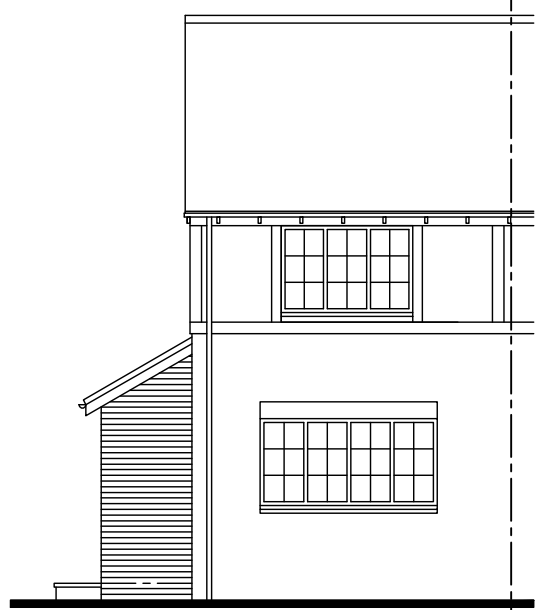

FRONT WEST ELEVATION

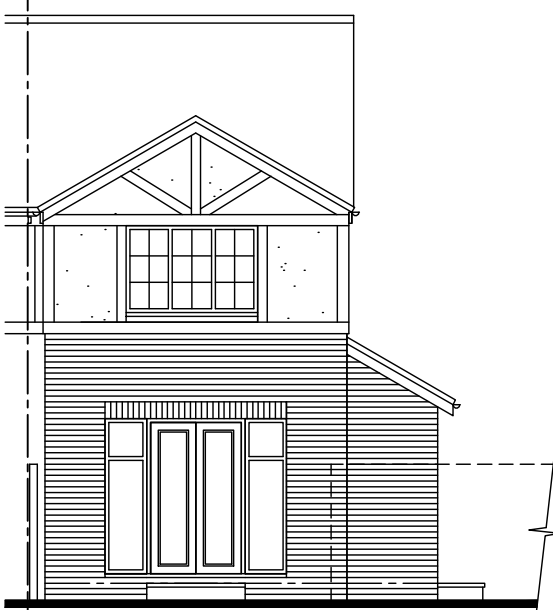


REAR EAST ELEVATION

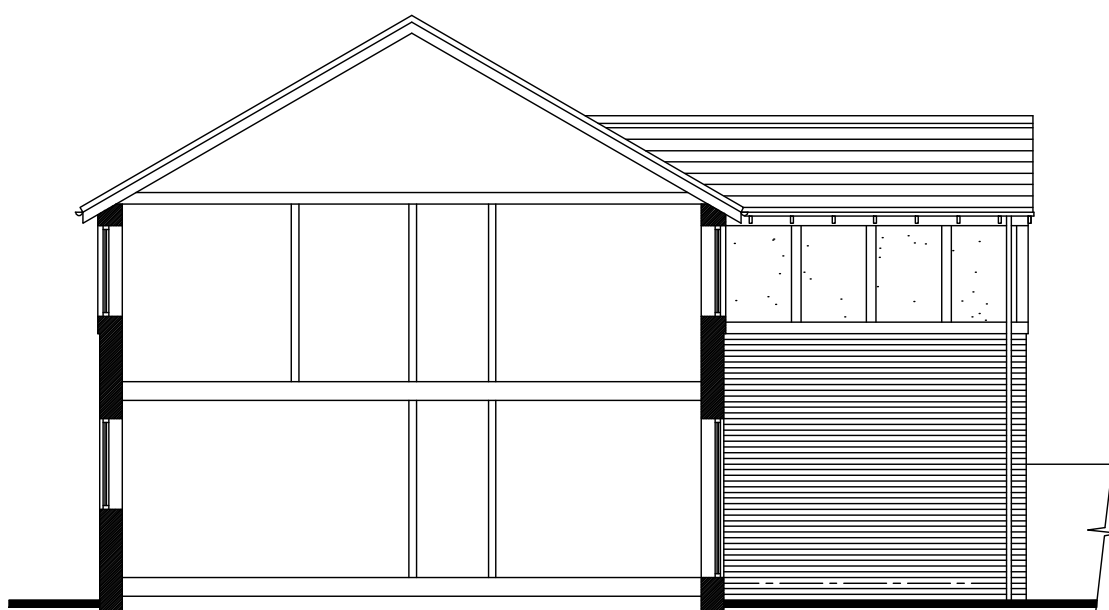


SIDE SOUTH ELEVATION

SCHEDULE OF MATERIALS

WALLS - BRICKWORK & MORTAR TO MATCH EXISTING
WALLS - TIMBER BOARDING AND RENDER AT FIRST FLOOR LEVEL TO MATCH EXISTING
PITCH ROOF - PLAIN CONCRETE ROOF TILES TO MATCH EXISTING
WINDOWS - NEW PVCu WINDOW COLOUR BLACK
EXTERNAL DOORS - NEW PVCu COLOUR BLACK
RAINWATER GOODS - NEW PVCu COLOUR BLACK

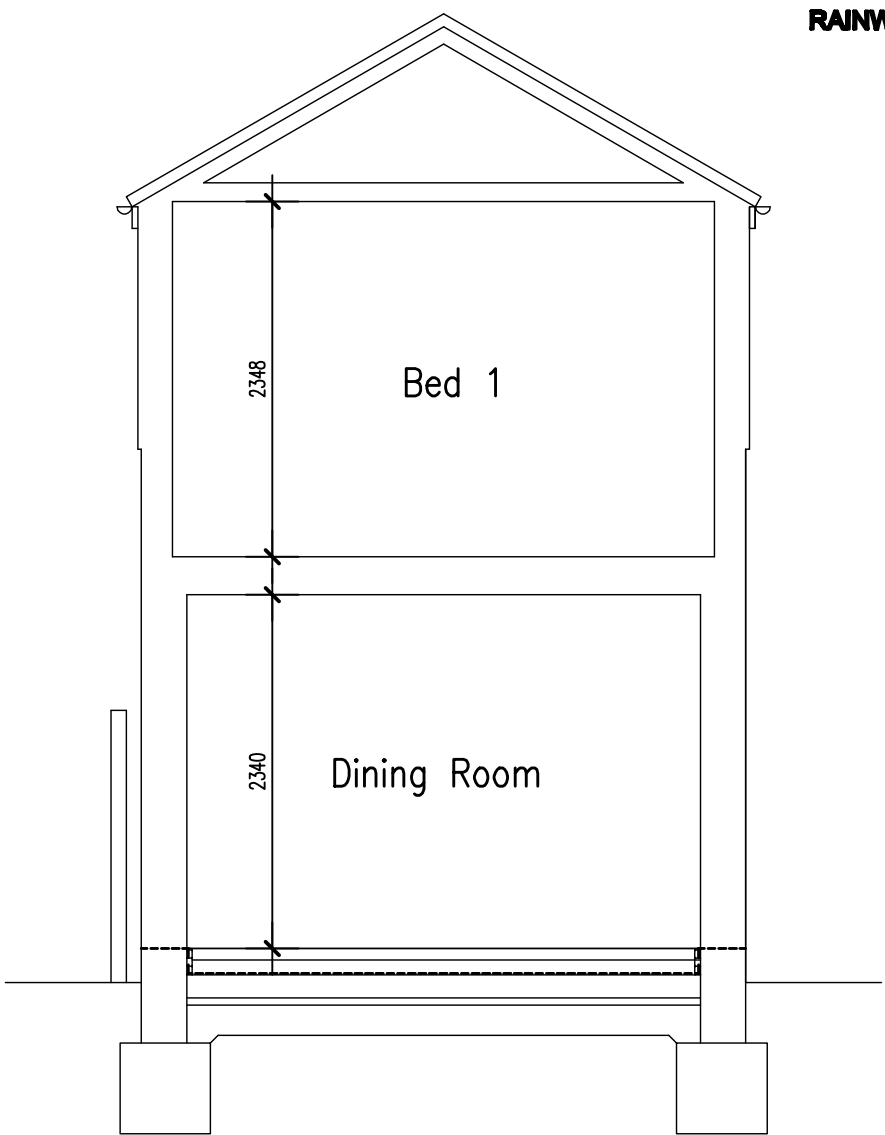


TYPICAL SECTION
Scale 1:50

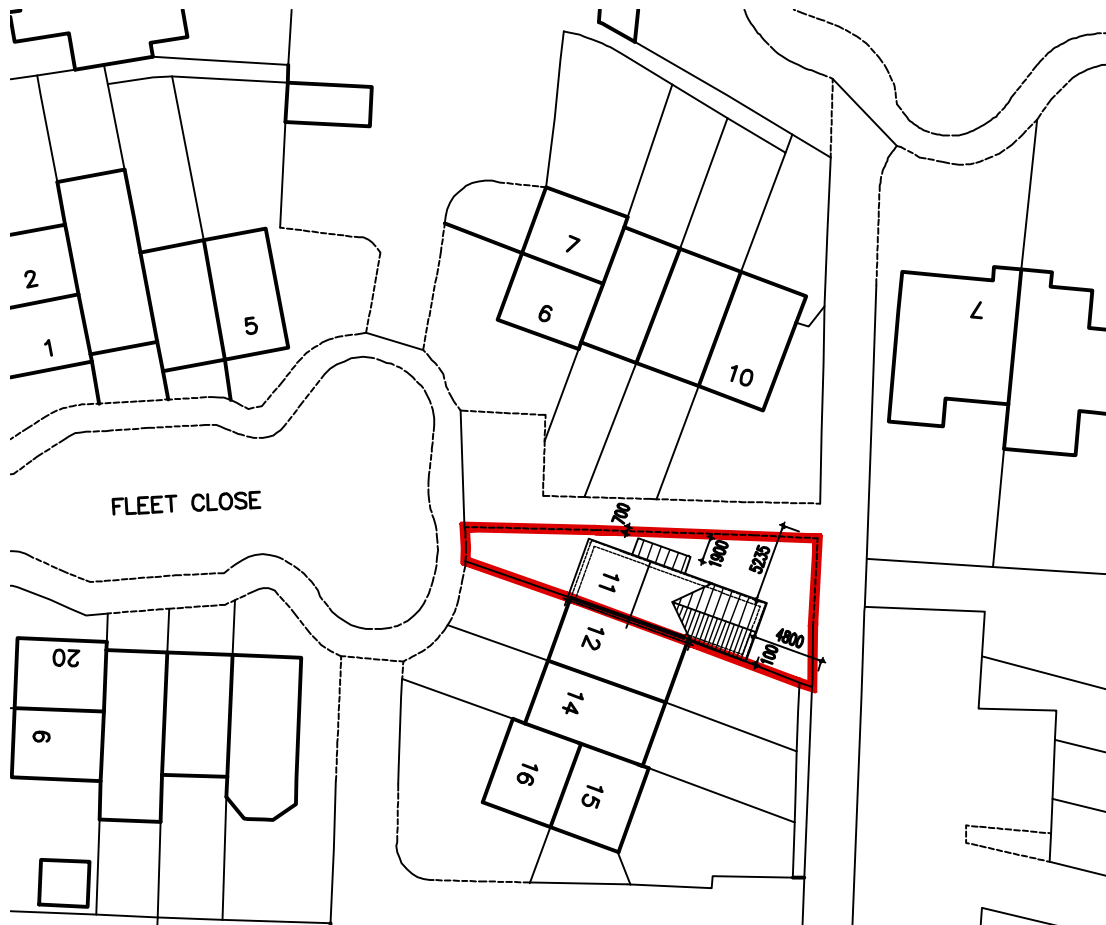


BLOCK PLAN
Scale 1:500




Scale Bar - 1:500

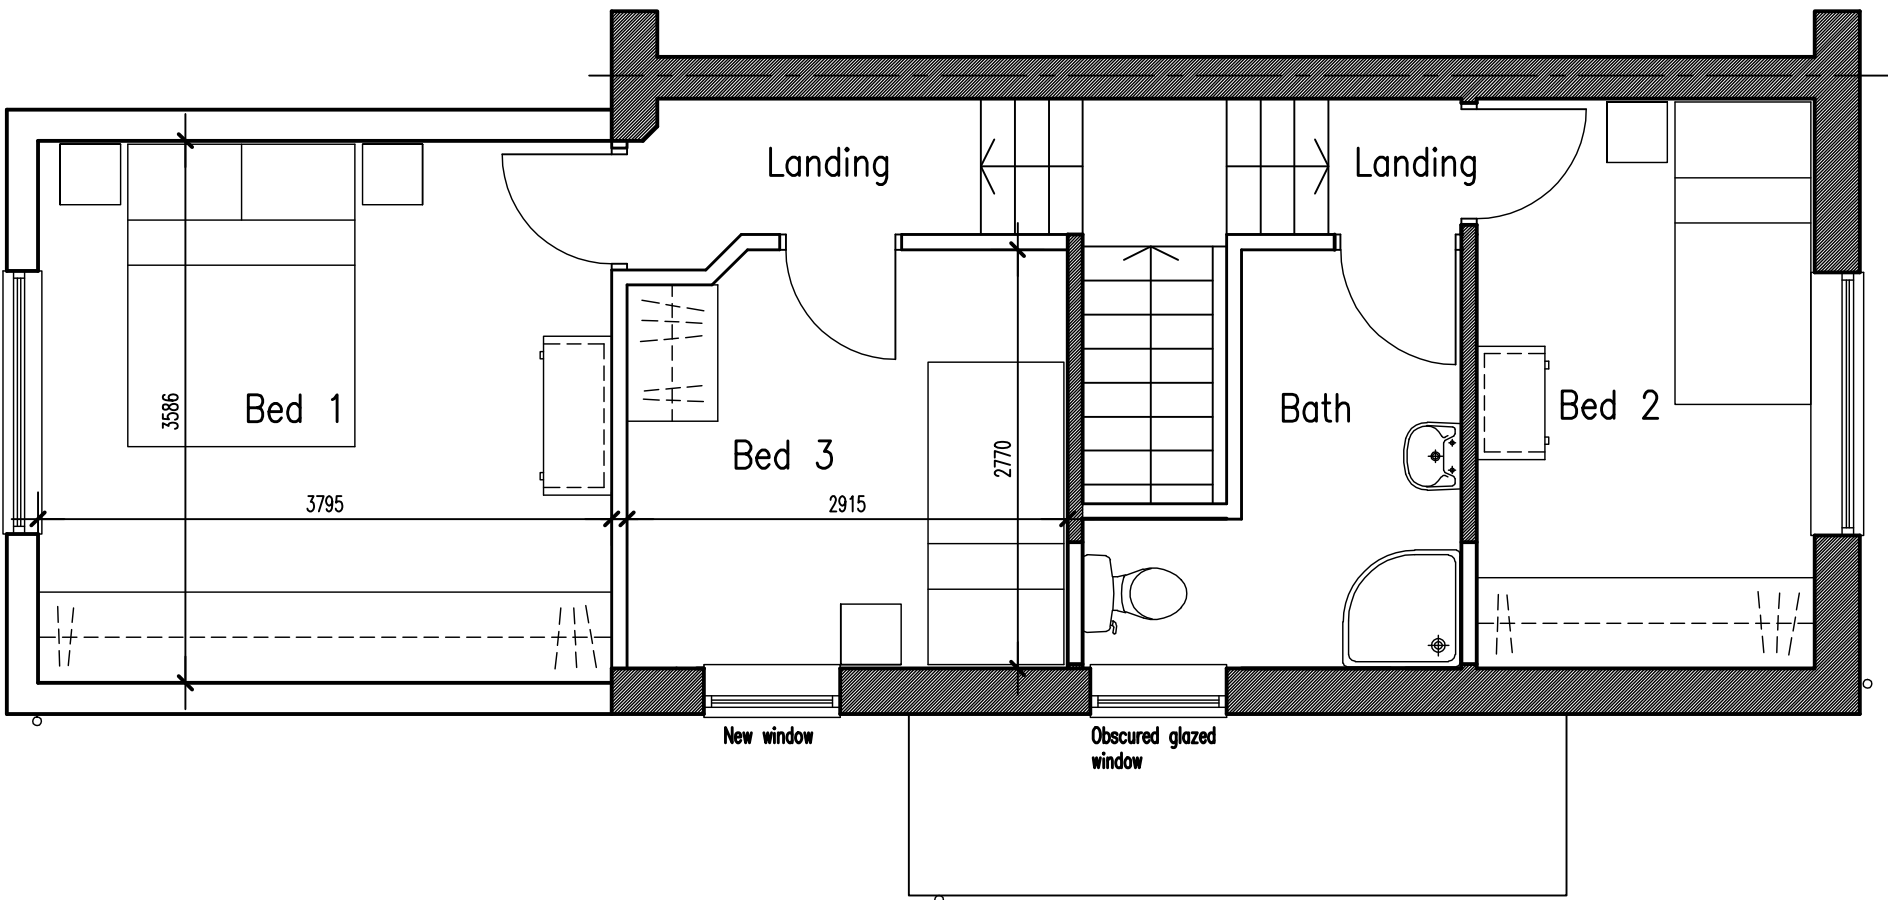


PROPOSED FIRST FLOOR PLAN
Scale 1:50

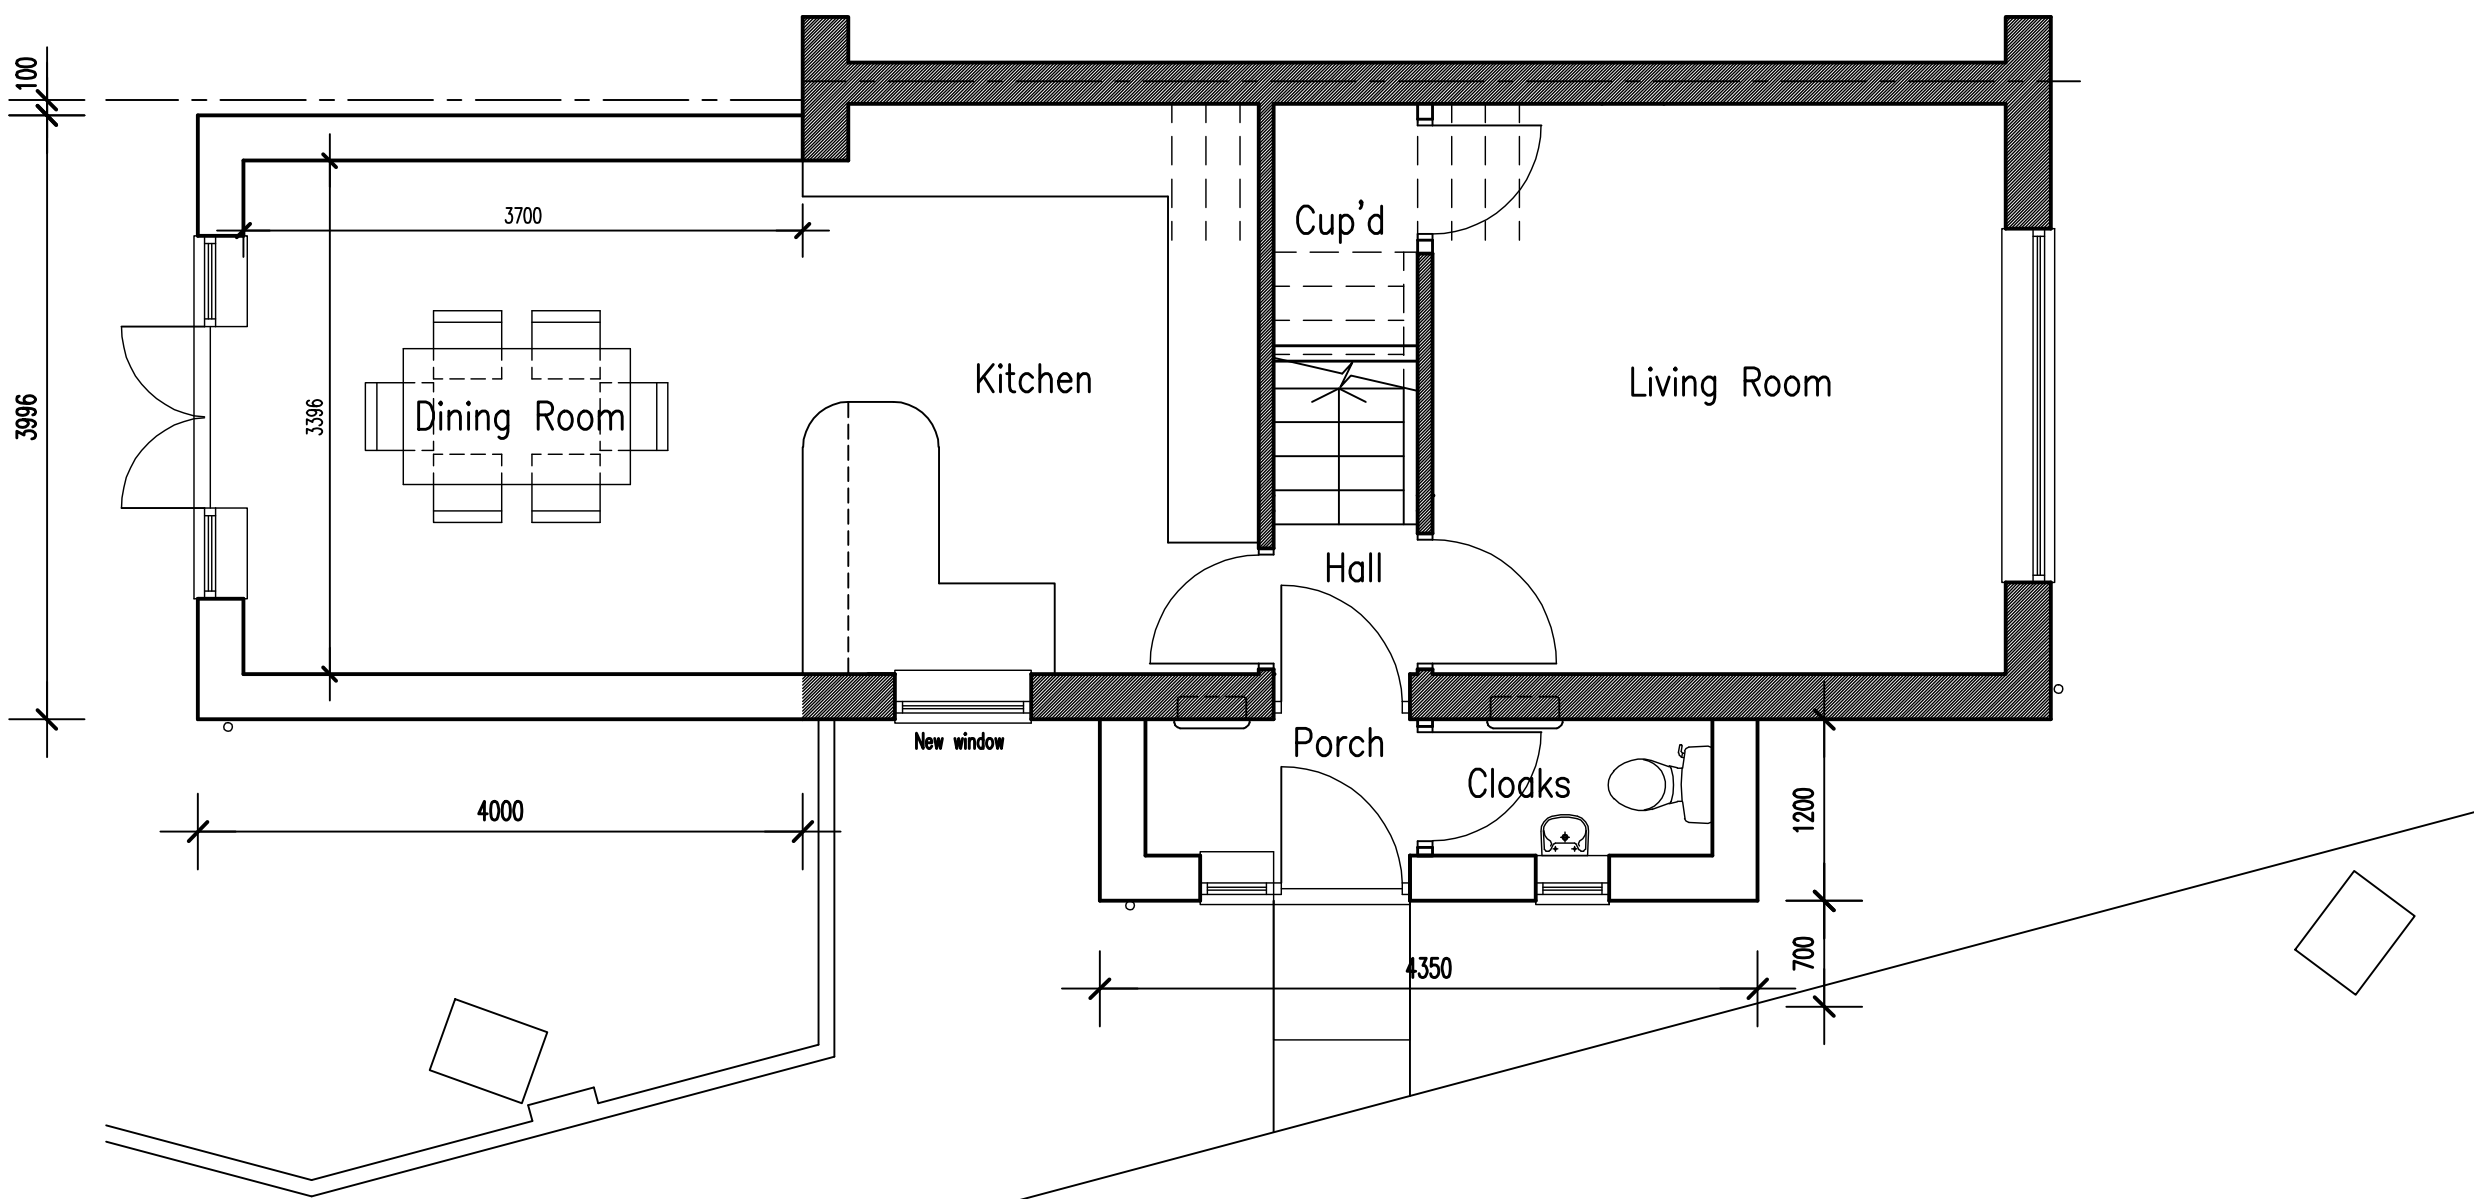

PROPOSED GROUND FLOOR PLAN
Scale 1:50

 

Scale Bar - 1:50

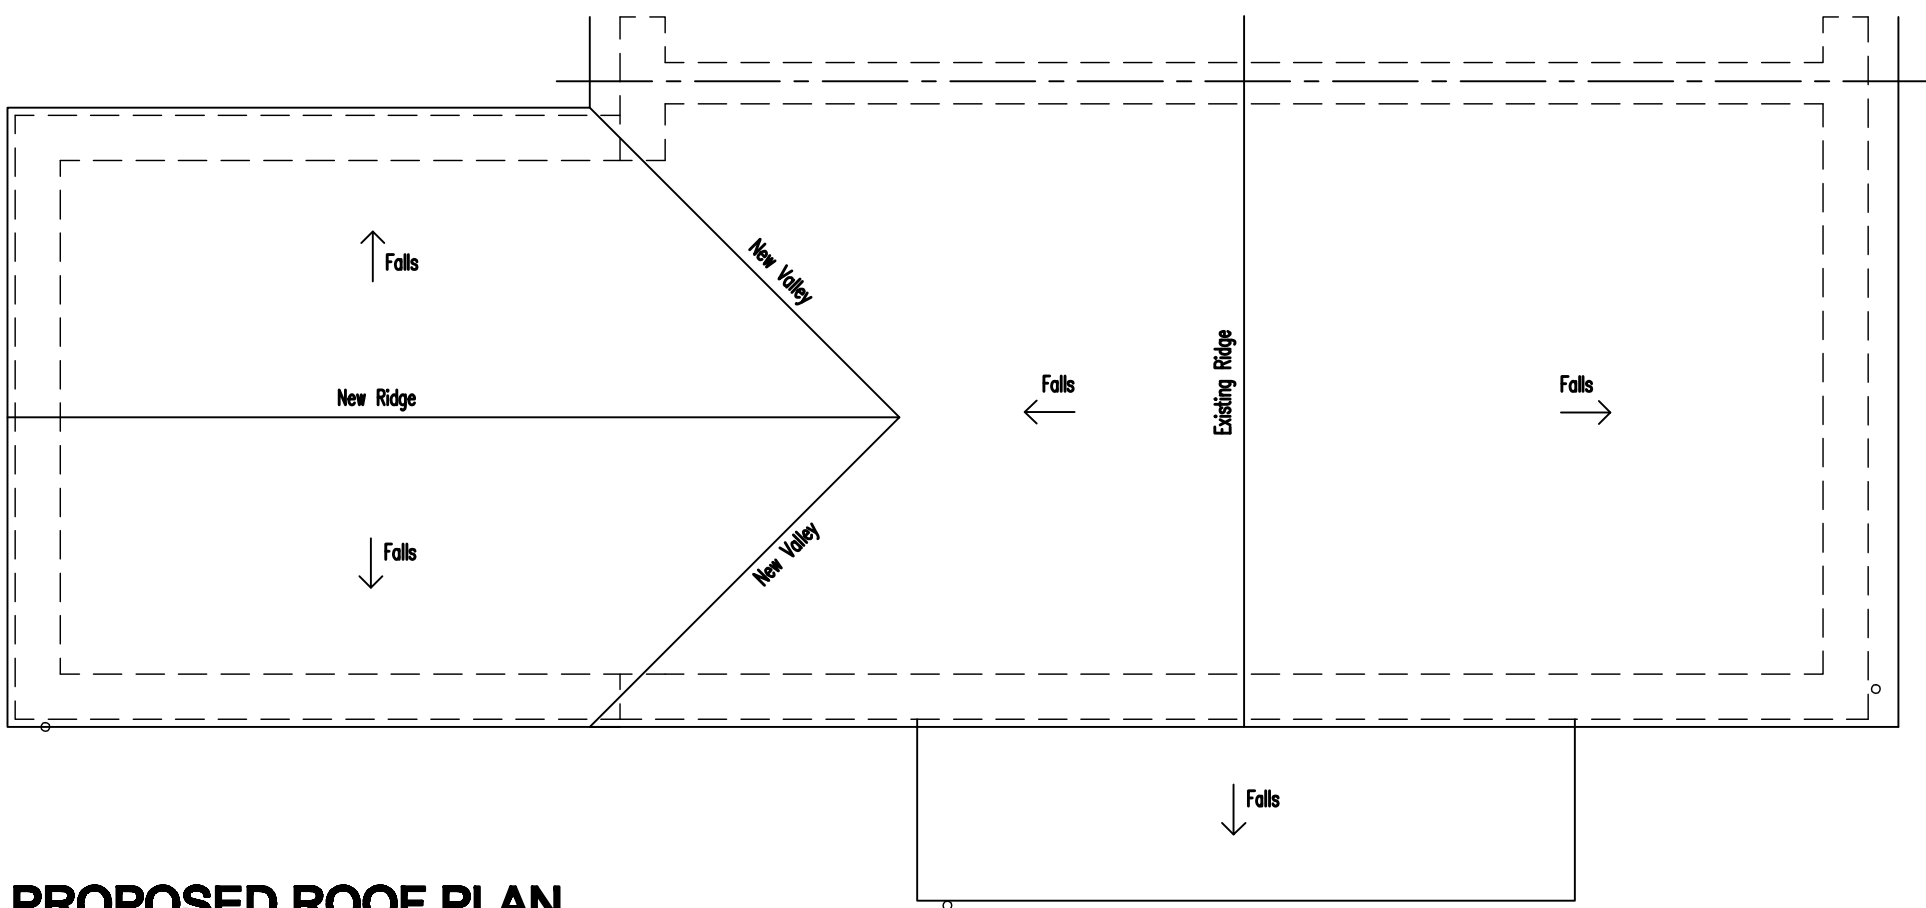

PROPOSED ROOF PLAN
Scale 1:50

No dimensions to be scaled from drawing except for planning purposes.
The contractor should check all dimensions on site.
It is the contractors responsibility to ensure compliance with Building Regulations.
C.D.M. Regs. 2015. The Client is advised of his responsibilities to appoint a Planning Supervisor under these Regs.
All works to comply with the C.D.M. Regs. 2015.
The Party Wall Act. 1996 The property owner is advised of the requirements of the Act, & the requirement to serve a Party Wall Notice on any adjoining owners as required under the act.

REVISIONS:

- A. 06.02.26 Internal layout amended.
B. 07.02.28 Front porch amended.

ADCS

Architectural Design
Computer Services

30 Foxley Lane
Worthing
West Sussex
BN13 3AD
Tel: 01903 280701
E-mail:
adcs@sky.com

Client

MR D. MCKEOWN

Project

PROPOSED REAR EXTENSION
11 FLEET CLOSE
LITTLEHAMPTON
WEST SUSSEX BN17 6SD

Drawing

PROPOSED GROUND FLOOR PLAN
& ROOF PLAN

Scale

1:50 @ A1

Date

30.01.26

Drawn

TP

Drawing No.

1659/P02

Revision

B