



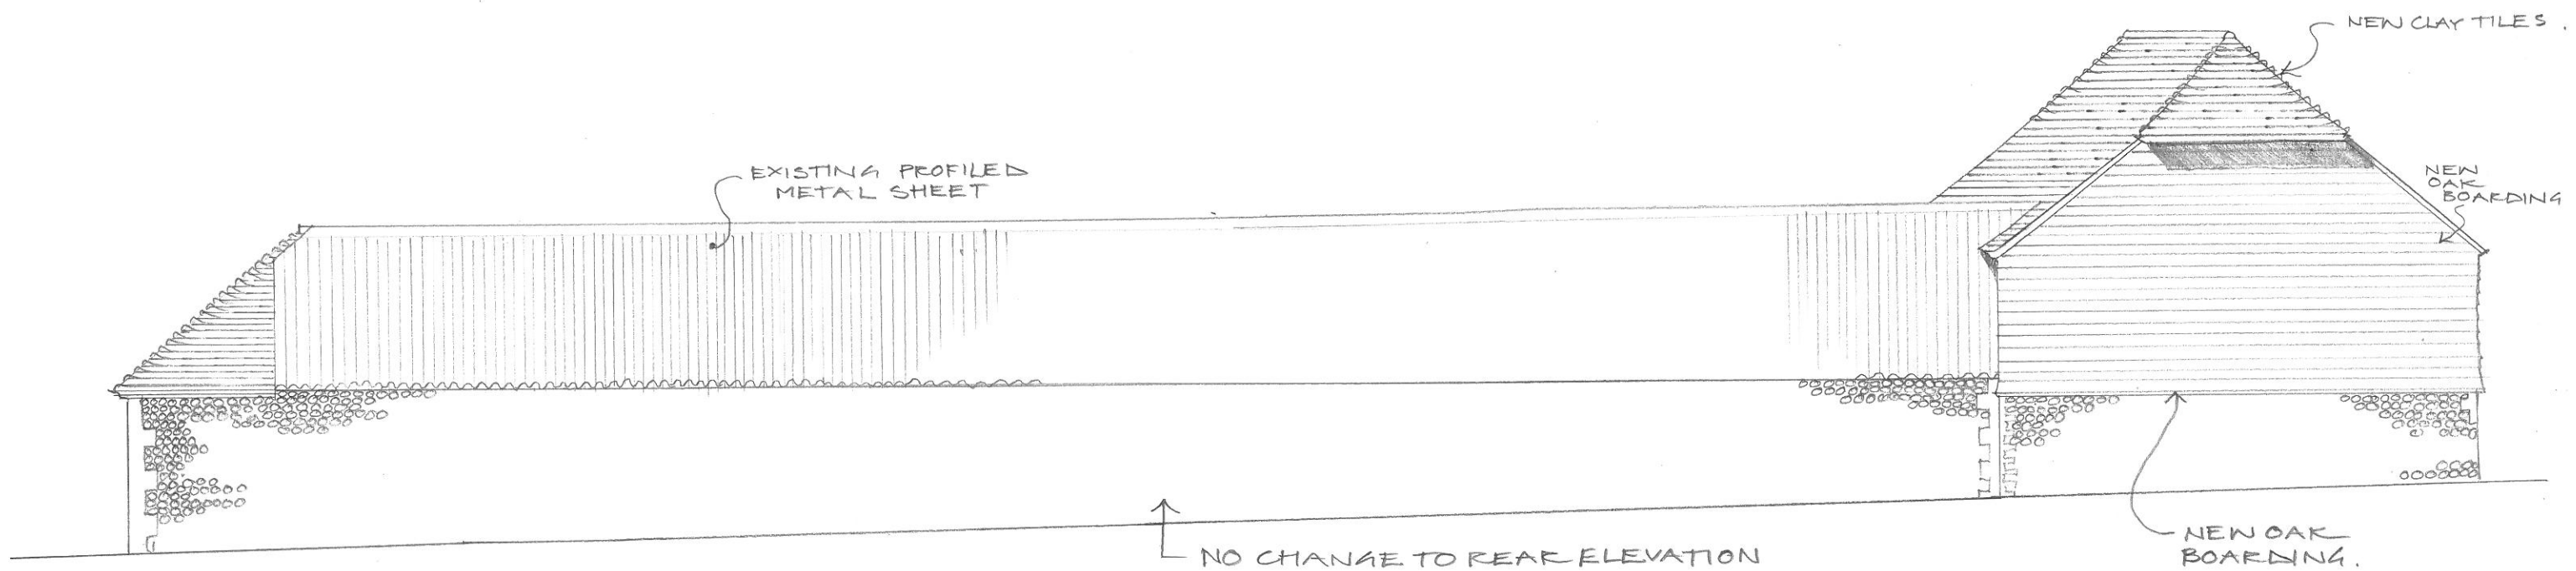

SOUTH WEST ELEVATION

SCALE 1:100

 

This drawing has been prepared for the purpose of gaining planning permission only and does not purport to be a working or contractual drawing and should not be used for any building or contractual purposes. This drawing has been prepared based on survey drawings and information prepared by others. All dimensions and levels on all drawings must be checked and verified on site before commencement of works.

CONVERSION OF BARN TO ADDITIONAL
OFFICE SPACE AT TODDINGTON HOUSE, TODDINGTON LANE,
LYMINSTER. FOR TEMPLE SPA.

PROPOSED SOUTH WEST ELEVATION.
DRAWG. NO. 655/008. SCALE 1:100.
© 14.10.10.

NEIL HOLLAND
ARCHITECTS

7 Maltravers Street · Arundel
West Sussex · BN18 9AP
Tel 01903 882923 · Fax 01903 884202
Email office@neilhollandarchitects.co.uk
www.neilhollandarchitects.co.uk
Registered in England & Wales Number 03232174