




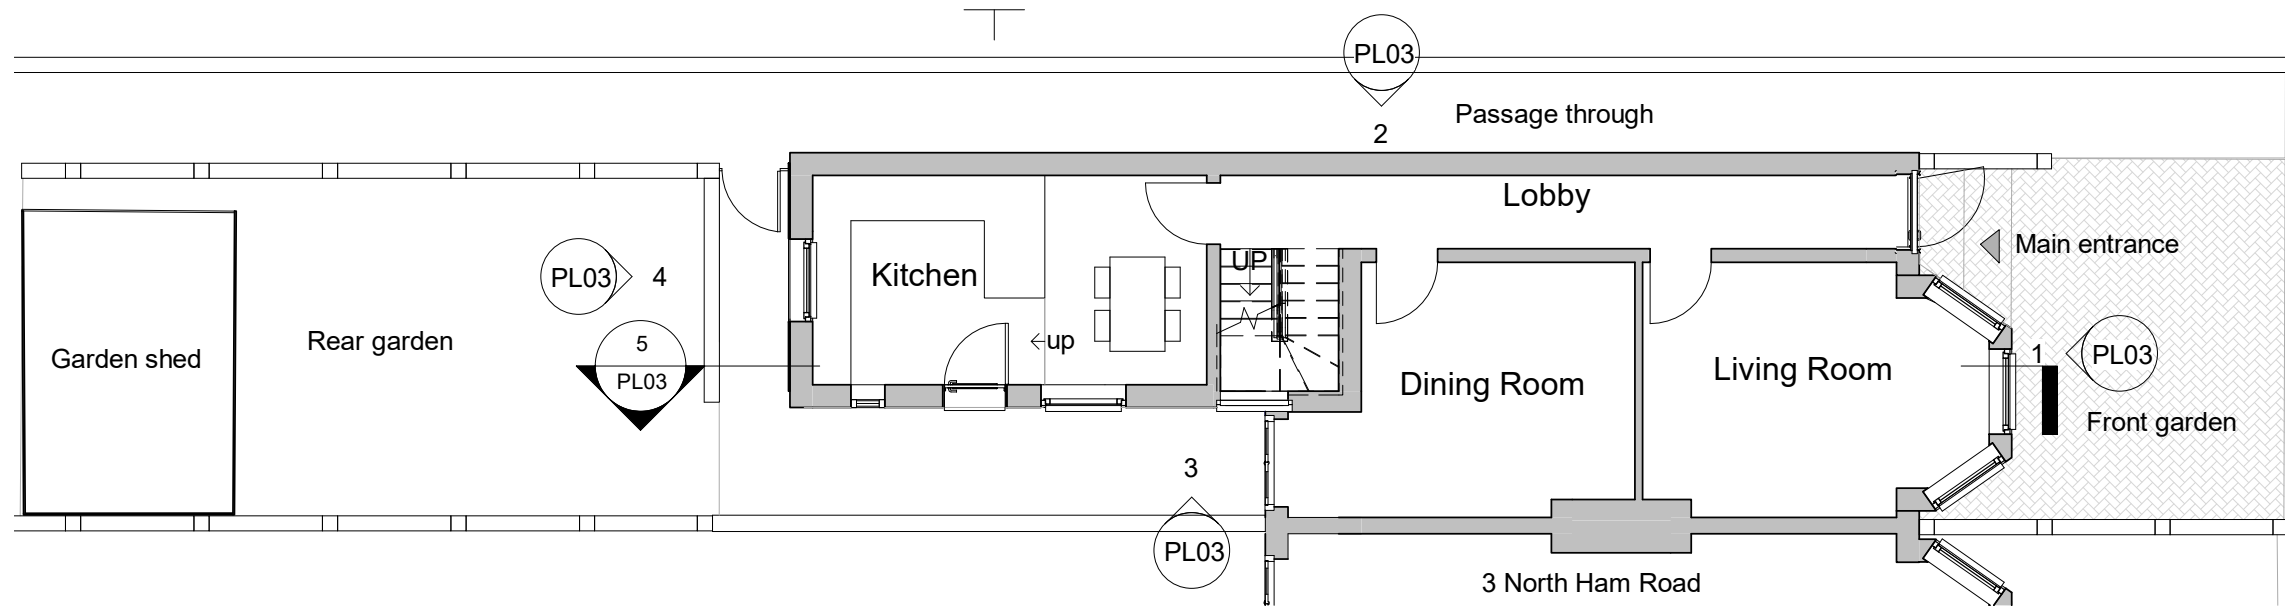


1 Existing Ground Floor Plan
1 : 100

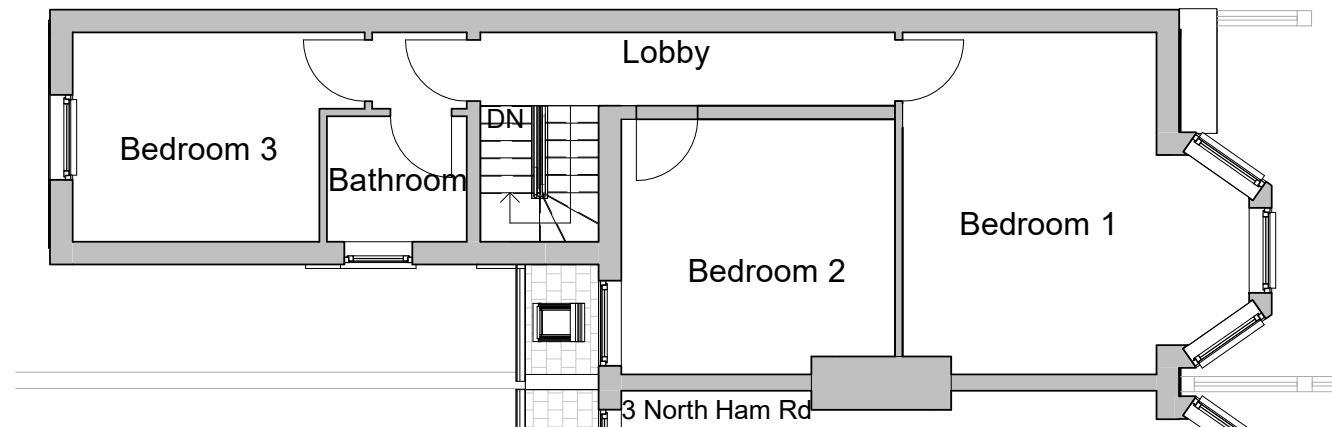

2 Existing 1st Floor Plan
1 : 100

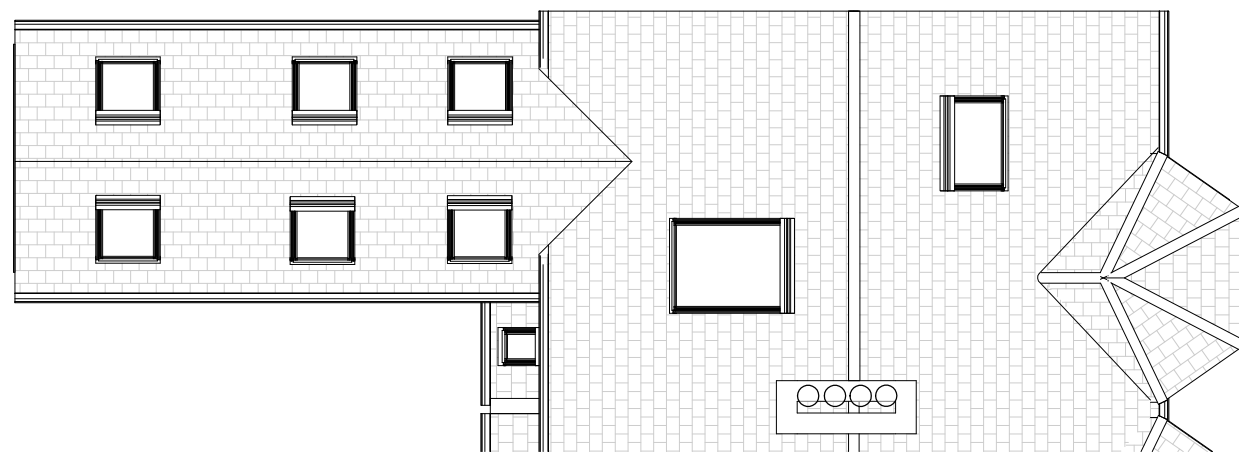

3 Existing Roof
1 : 100

 

Rev Date Description		Drawn	NOTES: All items, notes, dimensions and general design contained on this drawing are shown for guidance proposes. Nominated Builder or person responsible for the project should make a thorough check prior to commencement of works against the site, drainage services drawings, current Building Regulations, British Standards, Codes of Practice and appropriate manufacturers recommendations that from time to time shall apply. The Originator (Brooks Architecture) will not accept any liability for mistakes that could occur. Verify all dimensions on site before commencing any work, preparing shop drawings or before materials are ordered.	BA Brooks Architecture and Interior Design 13 Woodbury Gardens, London SE12 0ED Tel. 07903495352 E-mail: renata@brooksarch.co.uk Web: www.brooksarch.co.uk				
				CLIENT Mr Kestutis Kamarauskas		STAGE PLANNING	REV	STATUS
				PROJECT 1 North Ham Road, Littlehampton, BN17 7AR		DRAWN RB	SCALE @ A3 1 : 100	
				TITLE Existing Ground, 1st and Roof Plans		DRAWING No PL02		DATE 10/11/21