



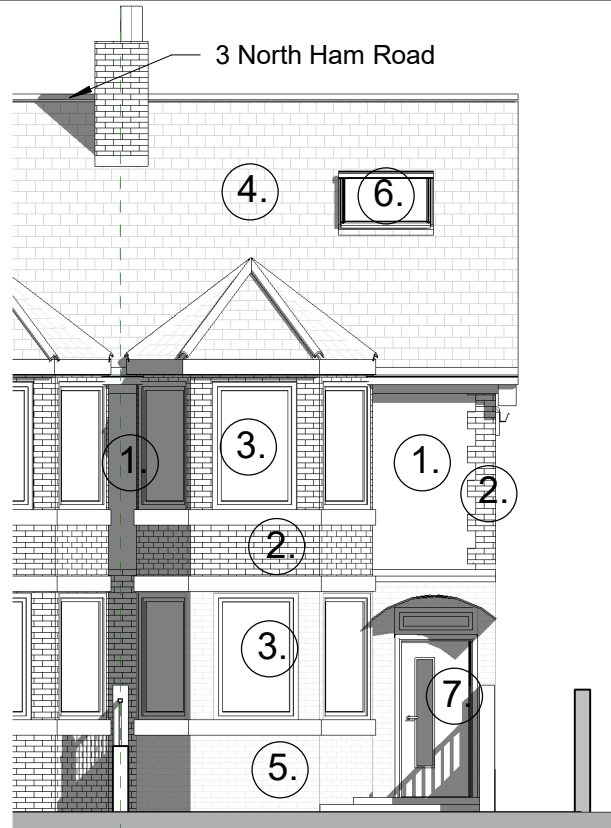

Front Elevation

1


1 : 100

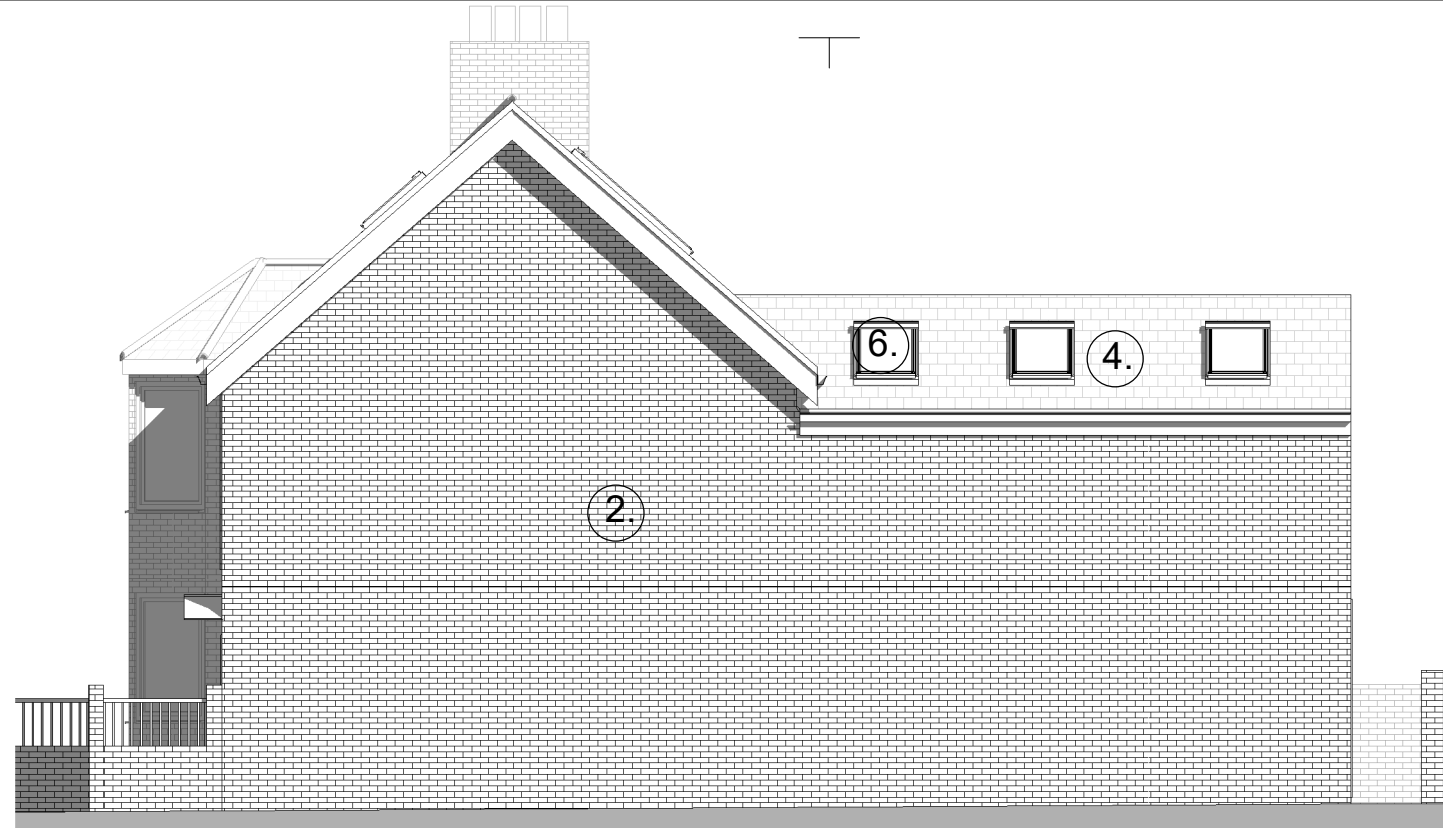

Side Elevation 1

2


1 : 100

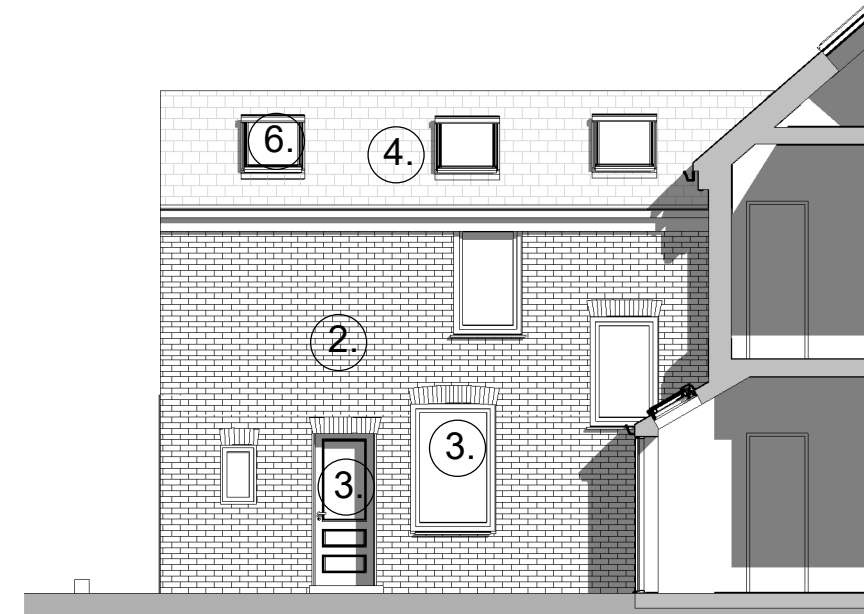

Sectional Elevation

3


1 : 100

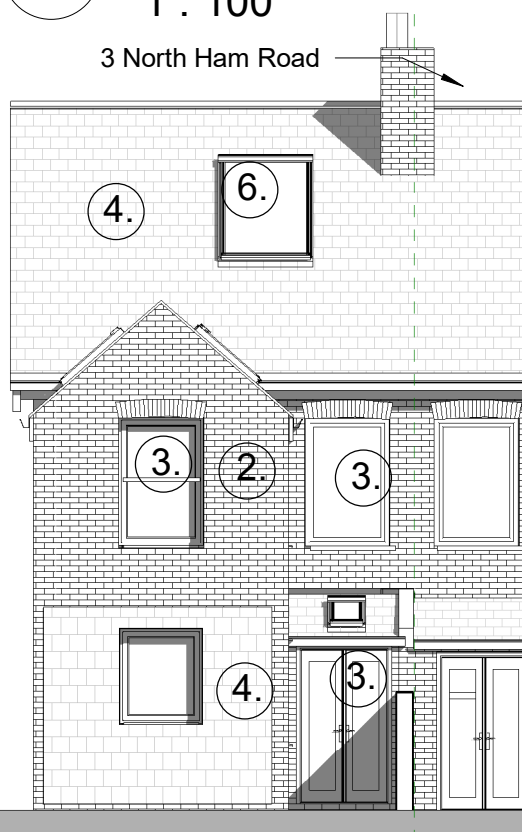

Rear Elevation

4

1 : 100

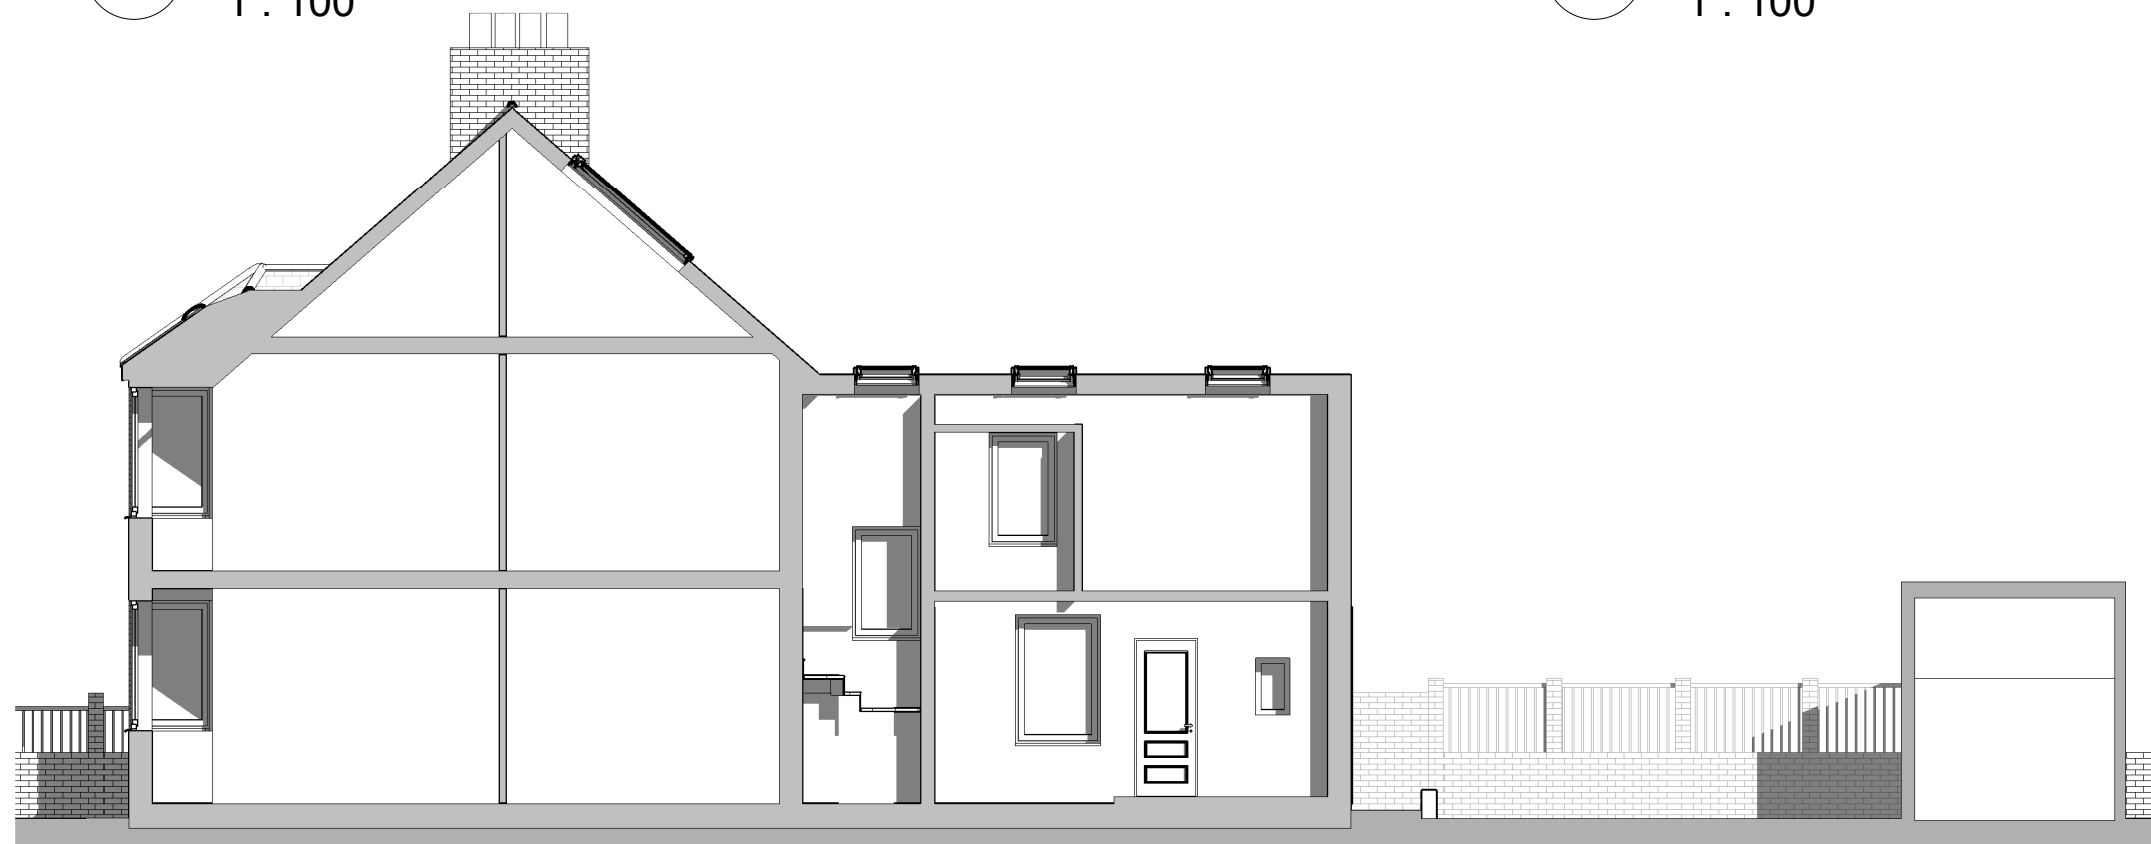


Existing Section

5

1 : 100

MATERIAL KEY:

1. Light brown scratch render wall
2. Red- brown brick wall
3. White UPVC windows and doors
4. Roof tiles
5. White painted brickwork
6. Rooflight
7. Grey composite entrance door

 

NOTES:
All items, notes, dimensions and general design contained on this drawing are shown for guidance proposes.
Nominated Builder or person responsible for the project should make a thorough check prior to commencement of works against the site, drainage services drawings, current Building Regulations, British Standards, Codes of Practice and appropriate manufacturers recommendations that from time to time shall apply. The Originator (Brooks Architecture) will not accept any liability for mistakes that could occur. Verify all dimensions on site before commencing any work, preparing shop drawings or before materials are ordered.



CLIENT
Mr Kestutis Kamarauskas

PROJECT
1 North Ham Road, Littlehampton, BN17 7AR

TITLE
Existing Elevations and Sections

DRAWING No
PL03

13 Woodbury Gardens, London SE12 0ED Tel. 07903495352
E-mail: renata@brooksarch.co.uk Web: www.brooksarch.co.uk

STAGE
PLANNING

REV STATUS
**SCALE @ A3
1 : 100**

DATE
06/11/21

Rev Date Description Drawn