



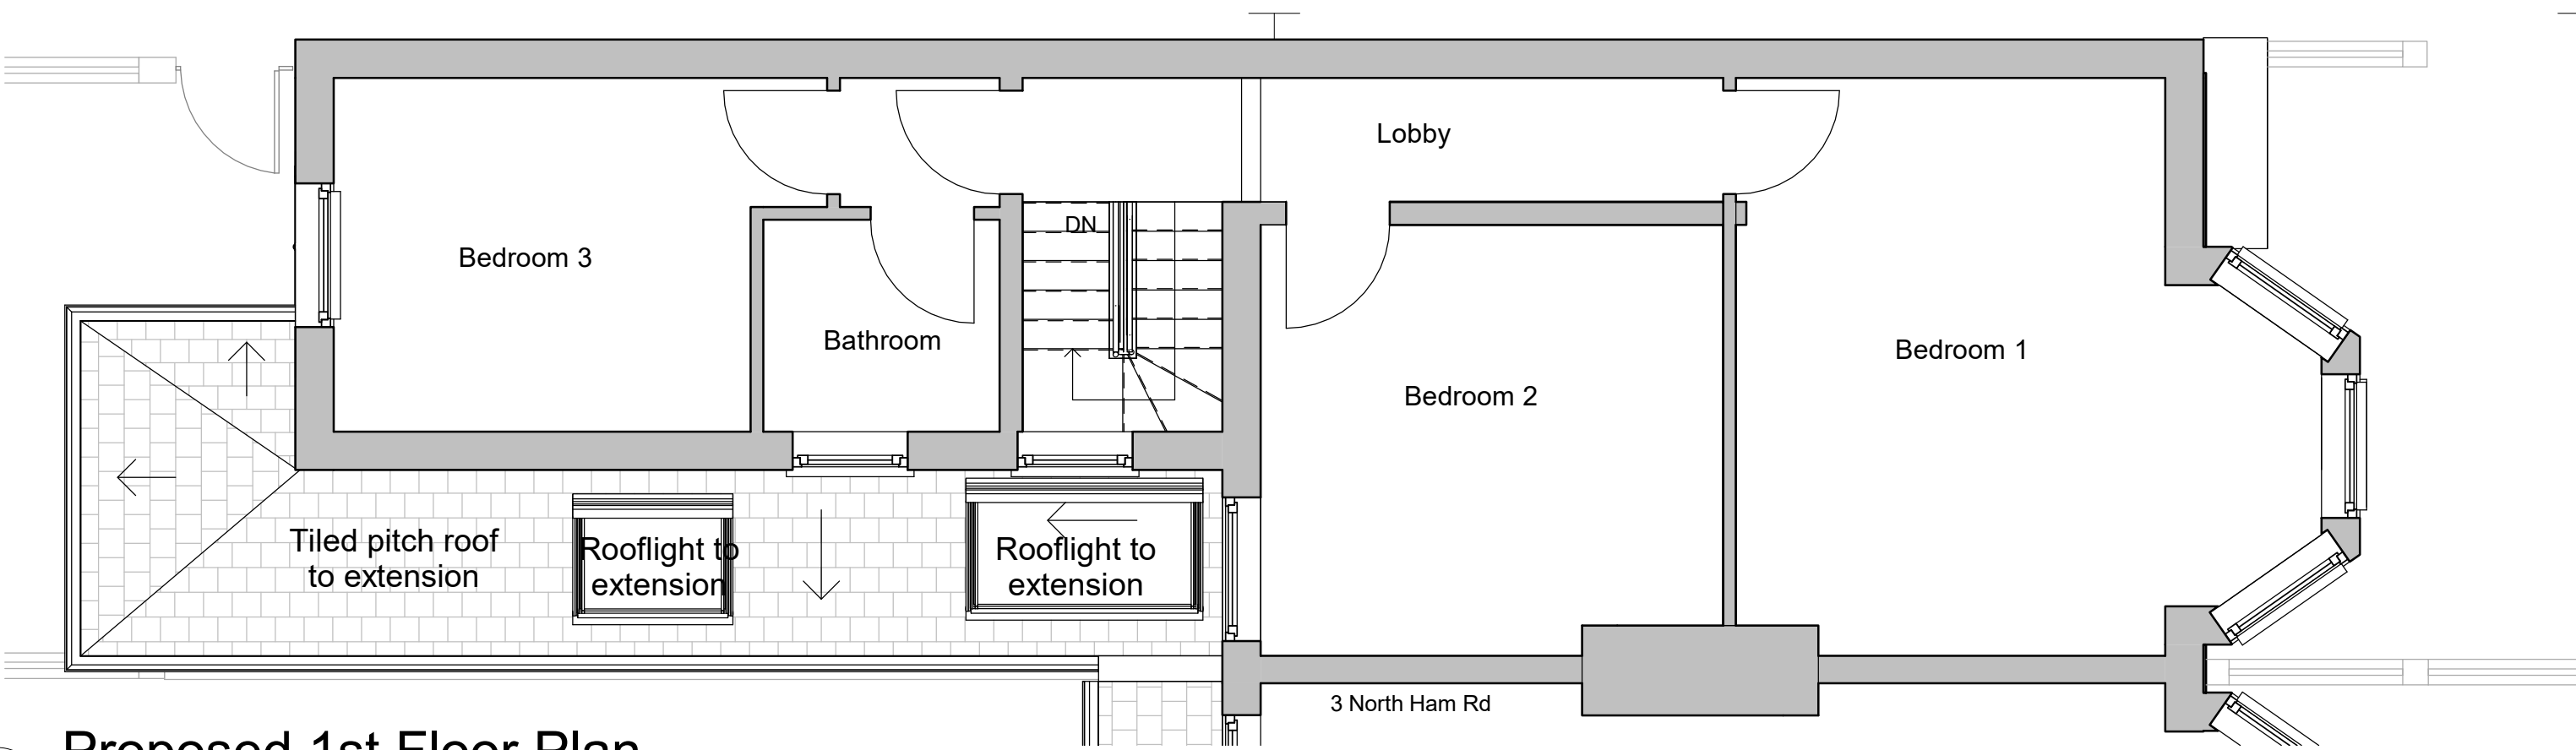

1 Proposed 1st Floor Plan
1 : 50

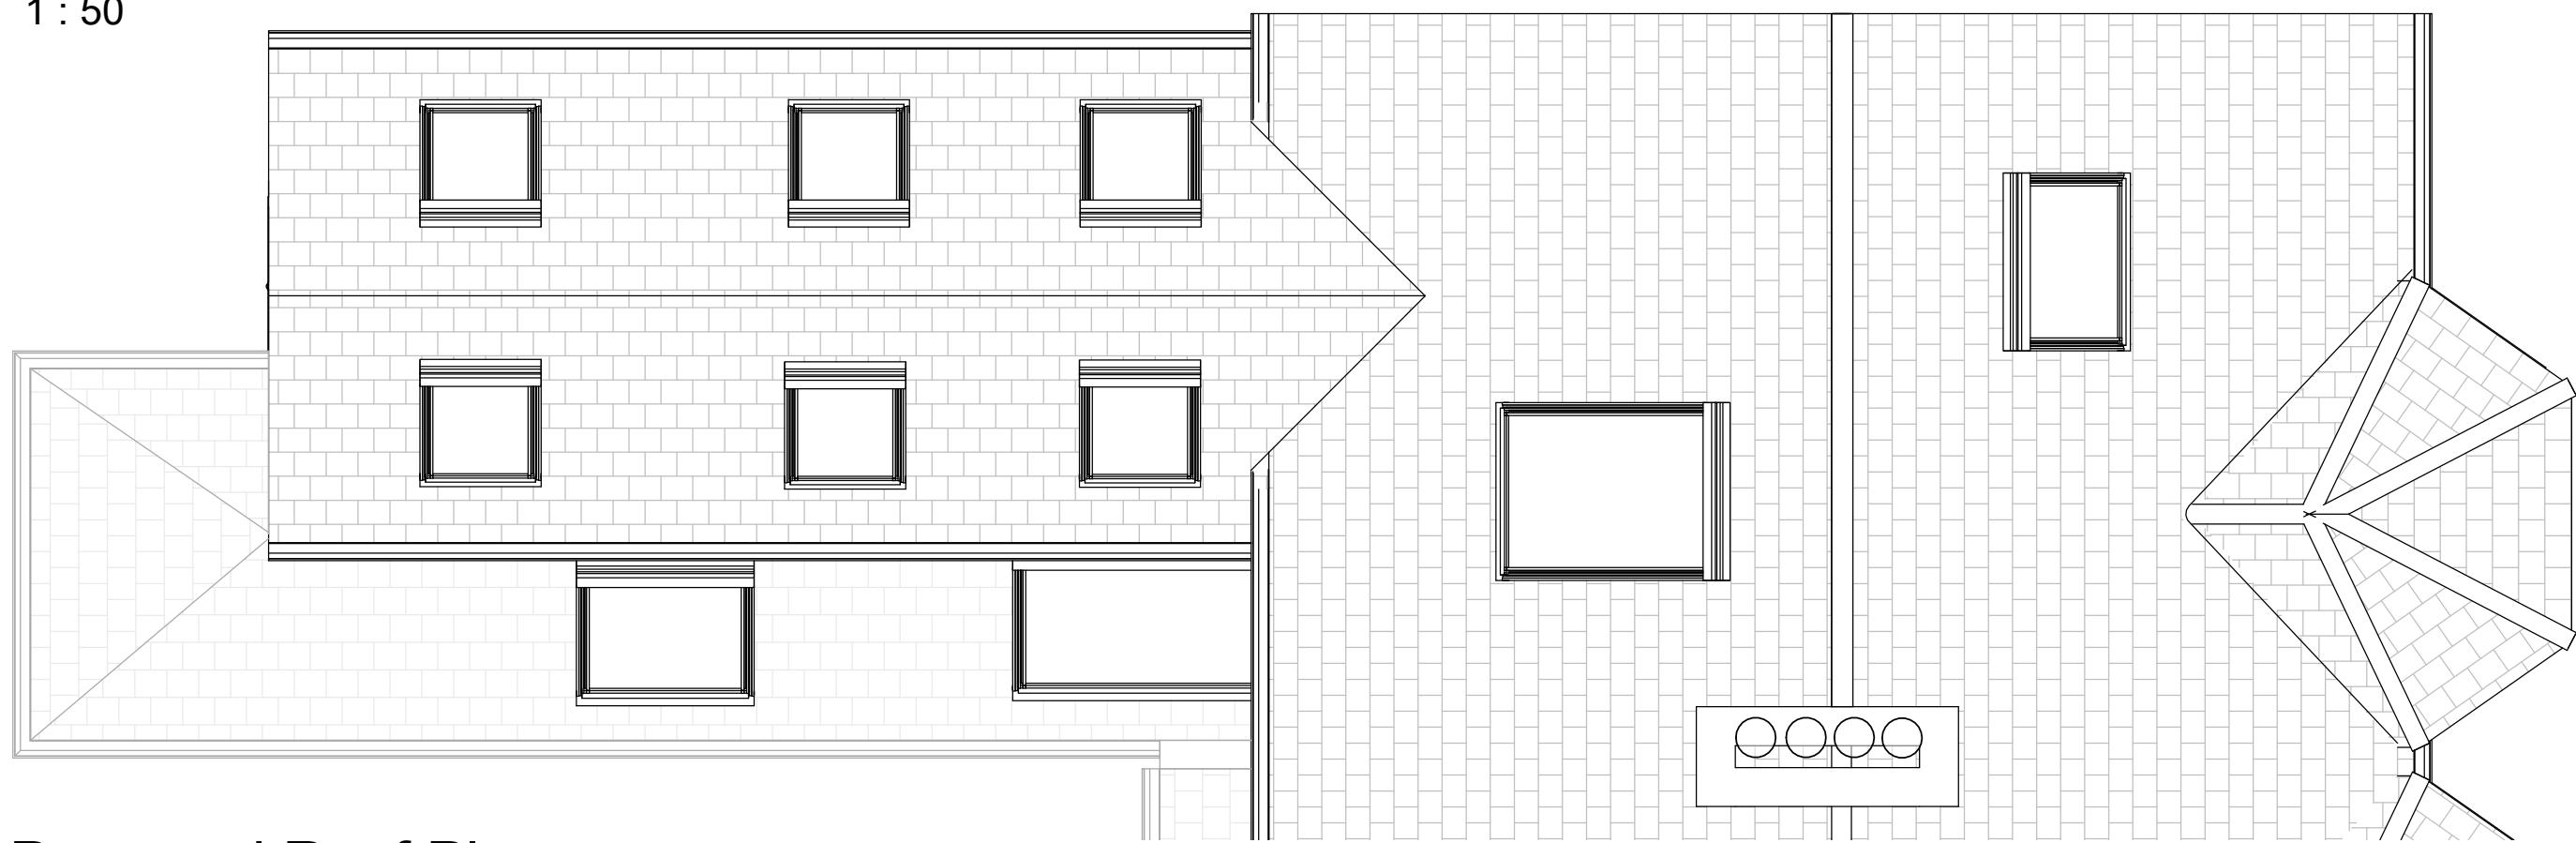

2 Proposed Roof Plan
1 : 50



Rev Date Description	Drawn	NOTES: All items, notes, dimensions and general design contained on this drawing are shown for guidance proposes. Nominated Builder or person responsible for the project should make a thorough check prior to commencement of works against the site, drainage services drawings, current Building Regulations, British Standards, Codes of Practice and appropriate manufacturers recommendations that from time to time shall apply. The Originator (Brooks Architecture) will not accept any liability for mistakes that could occur. Verify all dimensions on site before commencing any work, preparing shop drawings or before materials are ordered.	BA Brooks Architecture and Interior Design 13 Woodbury Gardens, London SE12 0ED Tel. 07903495352 E-mail: renata@brooksarch.co.uk Web: www.brooksarch.co.uk		
			CLIENT Mr Kestutis Kamarauskas	STAGE PLANNING	REV STATUS
			PROJECT 1 North Ham Road, Littlehampton, BN17 7AR	DRAWN RB	SCALE @ A3 1 : 50
			TITLE Proposed 1st Floor and Roof Plan	DRAWING No PL06	DATE 10/11/21