




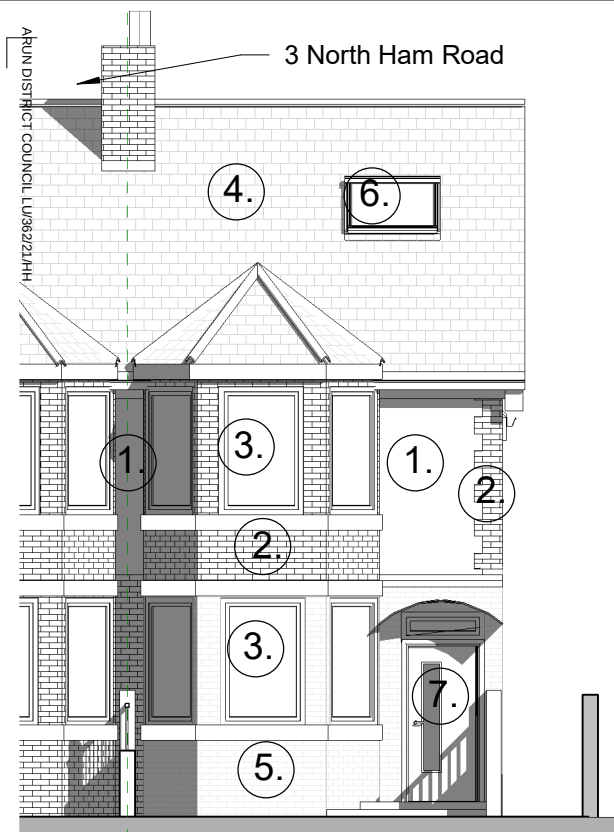


1 Front Elevation.
1 : 100 (as existing)

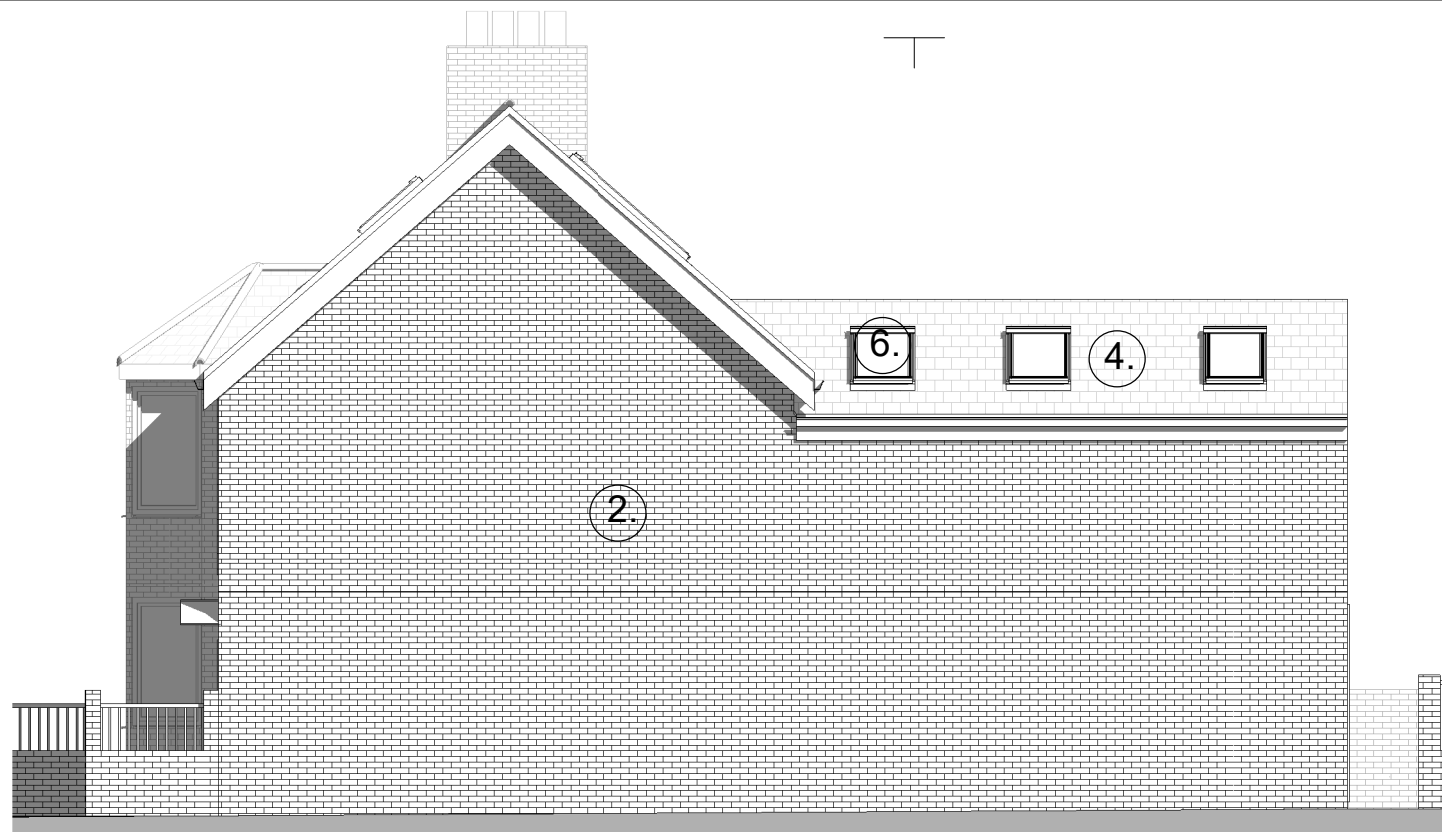


2 Side Elevation.
1 : 100 (as existing)

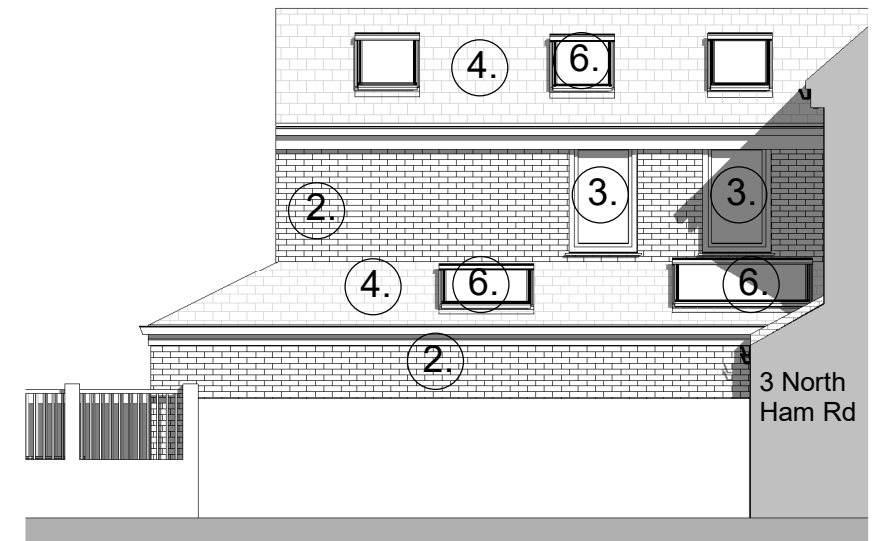


3 Sectional Elevation.
1 : 100

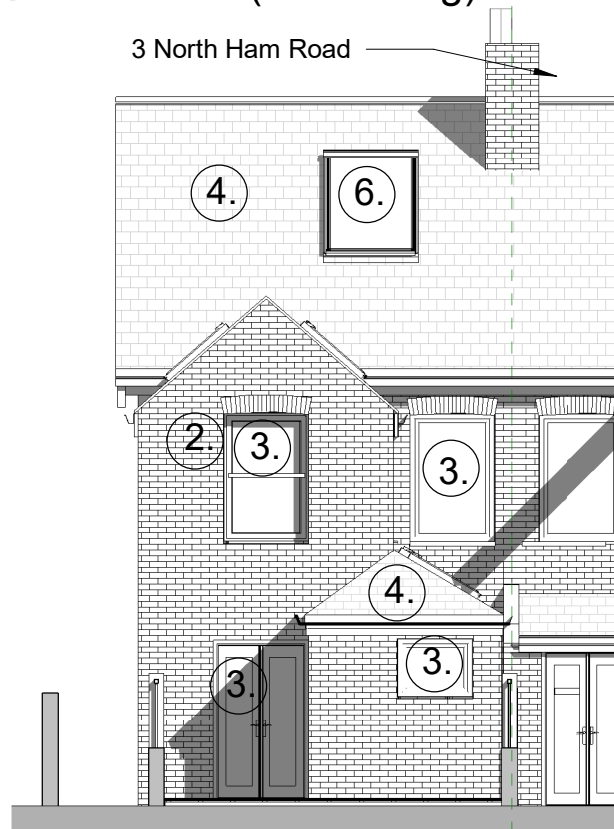

4 Rear Elevation.
1 : 100

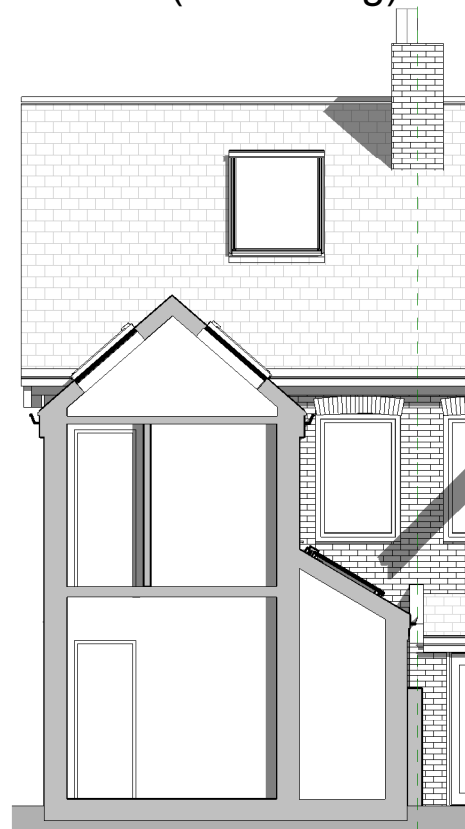


5 Section 2
1 : 100

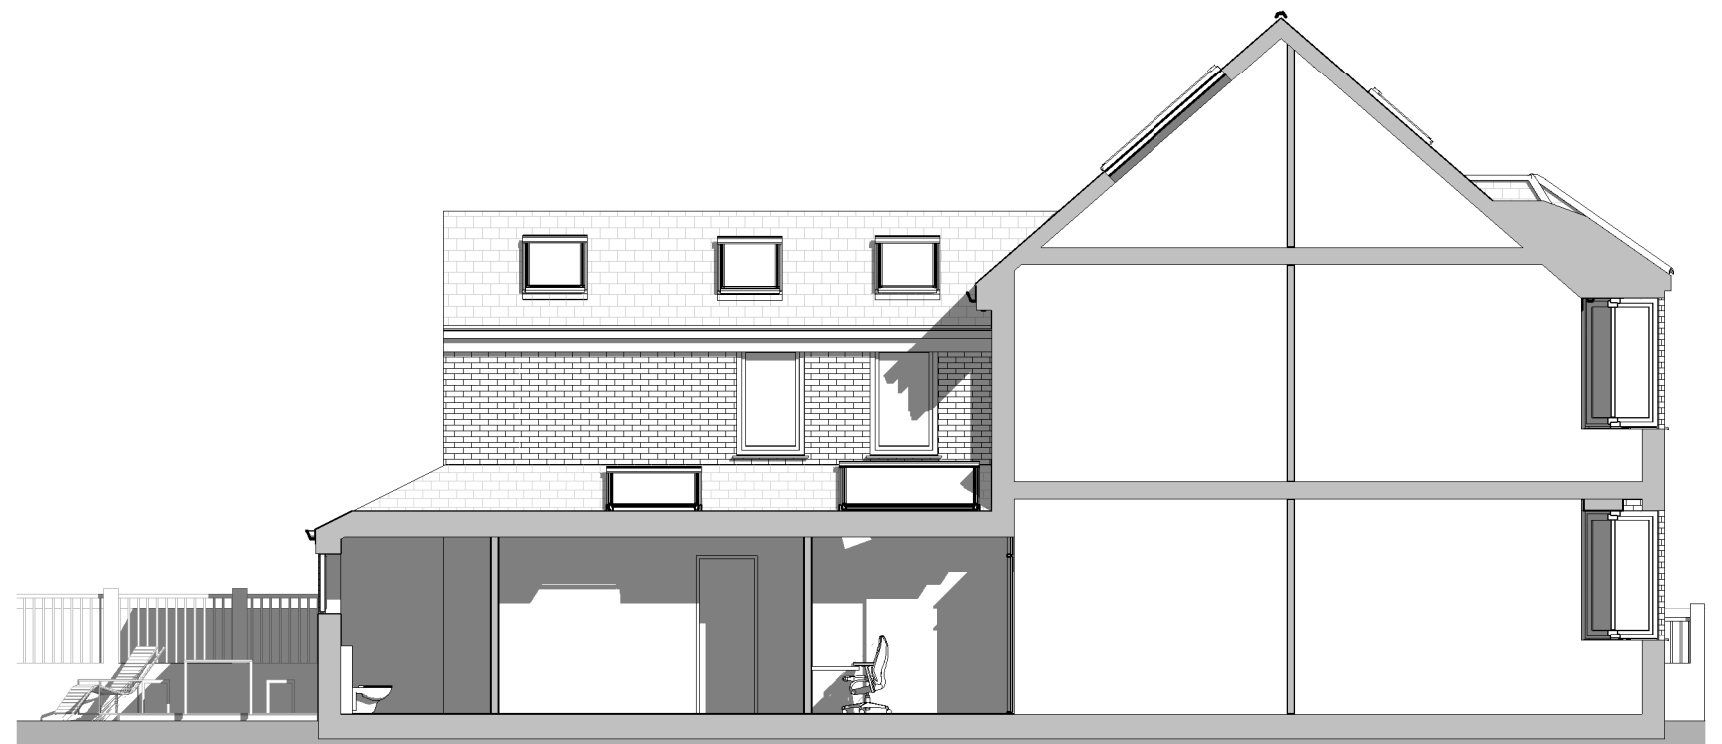

6 Section 3
1 : 100

MATERIAL KEY:

- 1. Light brown scratch render wall
- 2. Red- brown brick wall
- 3. White UPVC windows and doors
- 4. Roof tiles
- 5. White painted brickwork
- 6. Rooflight
- 7. Grey composite entrance door

 

NOTES:
All items, notes, dimensions and general design contained on this drawing are shown for guidance proposes.
Nominated Builder or person responsible for the project should make a thorough check prior to commencement of works against the site, drainage services drawings, current Building Regulations, British Standards, Codes of Practice and appropriate manufacturers recommendations that from time to time shall apply. The Originator (Brooks Architecture) will not accept any liability for mistakes that could occur. Verify all dimensions on site before commencing any work, preparing shop drawings or before materials are ordered.



CLIENT Mr Kestutis Kamarauskas	STAGE PLANNING	REV STATUS
PROJECT 1 North Ham Road, Littlehampton, BN17 7AR	DRAWN RB	SCALE @ A3 1 : 100
TITLE Proposed Elevations and Sections	DRAWING No PL07	DATE 13/11/21

Rev Date Description Drawn

13 Woodbury Gardens, London SE12 0ED Tel. 07903495352
E-mail: renata@brooksarch.co.uk Web: www.brooksarch.co.uk