



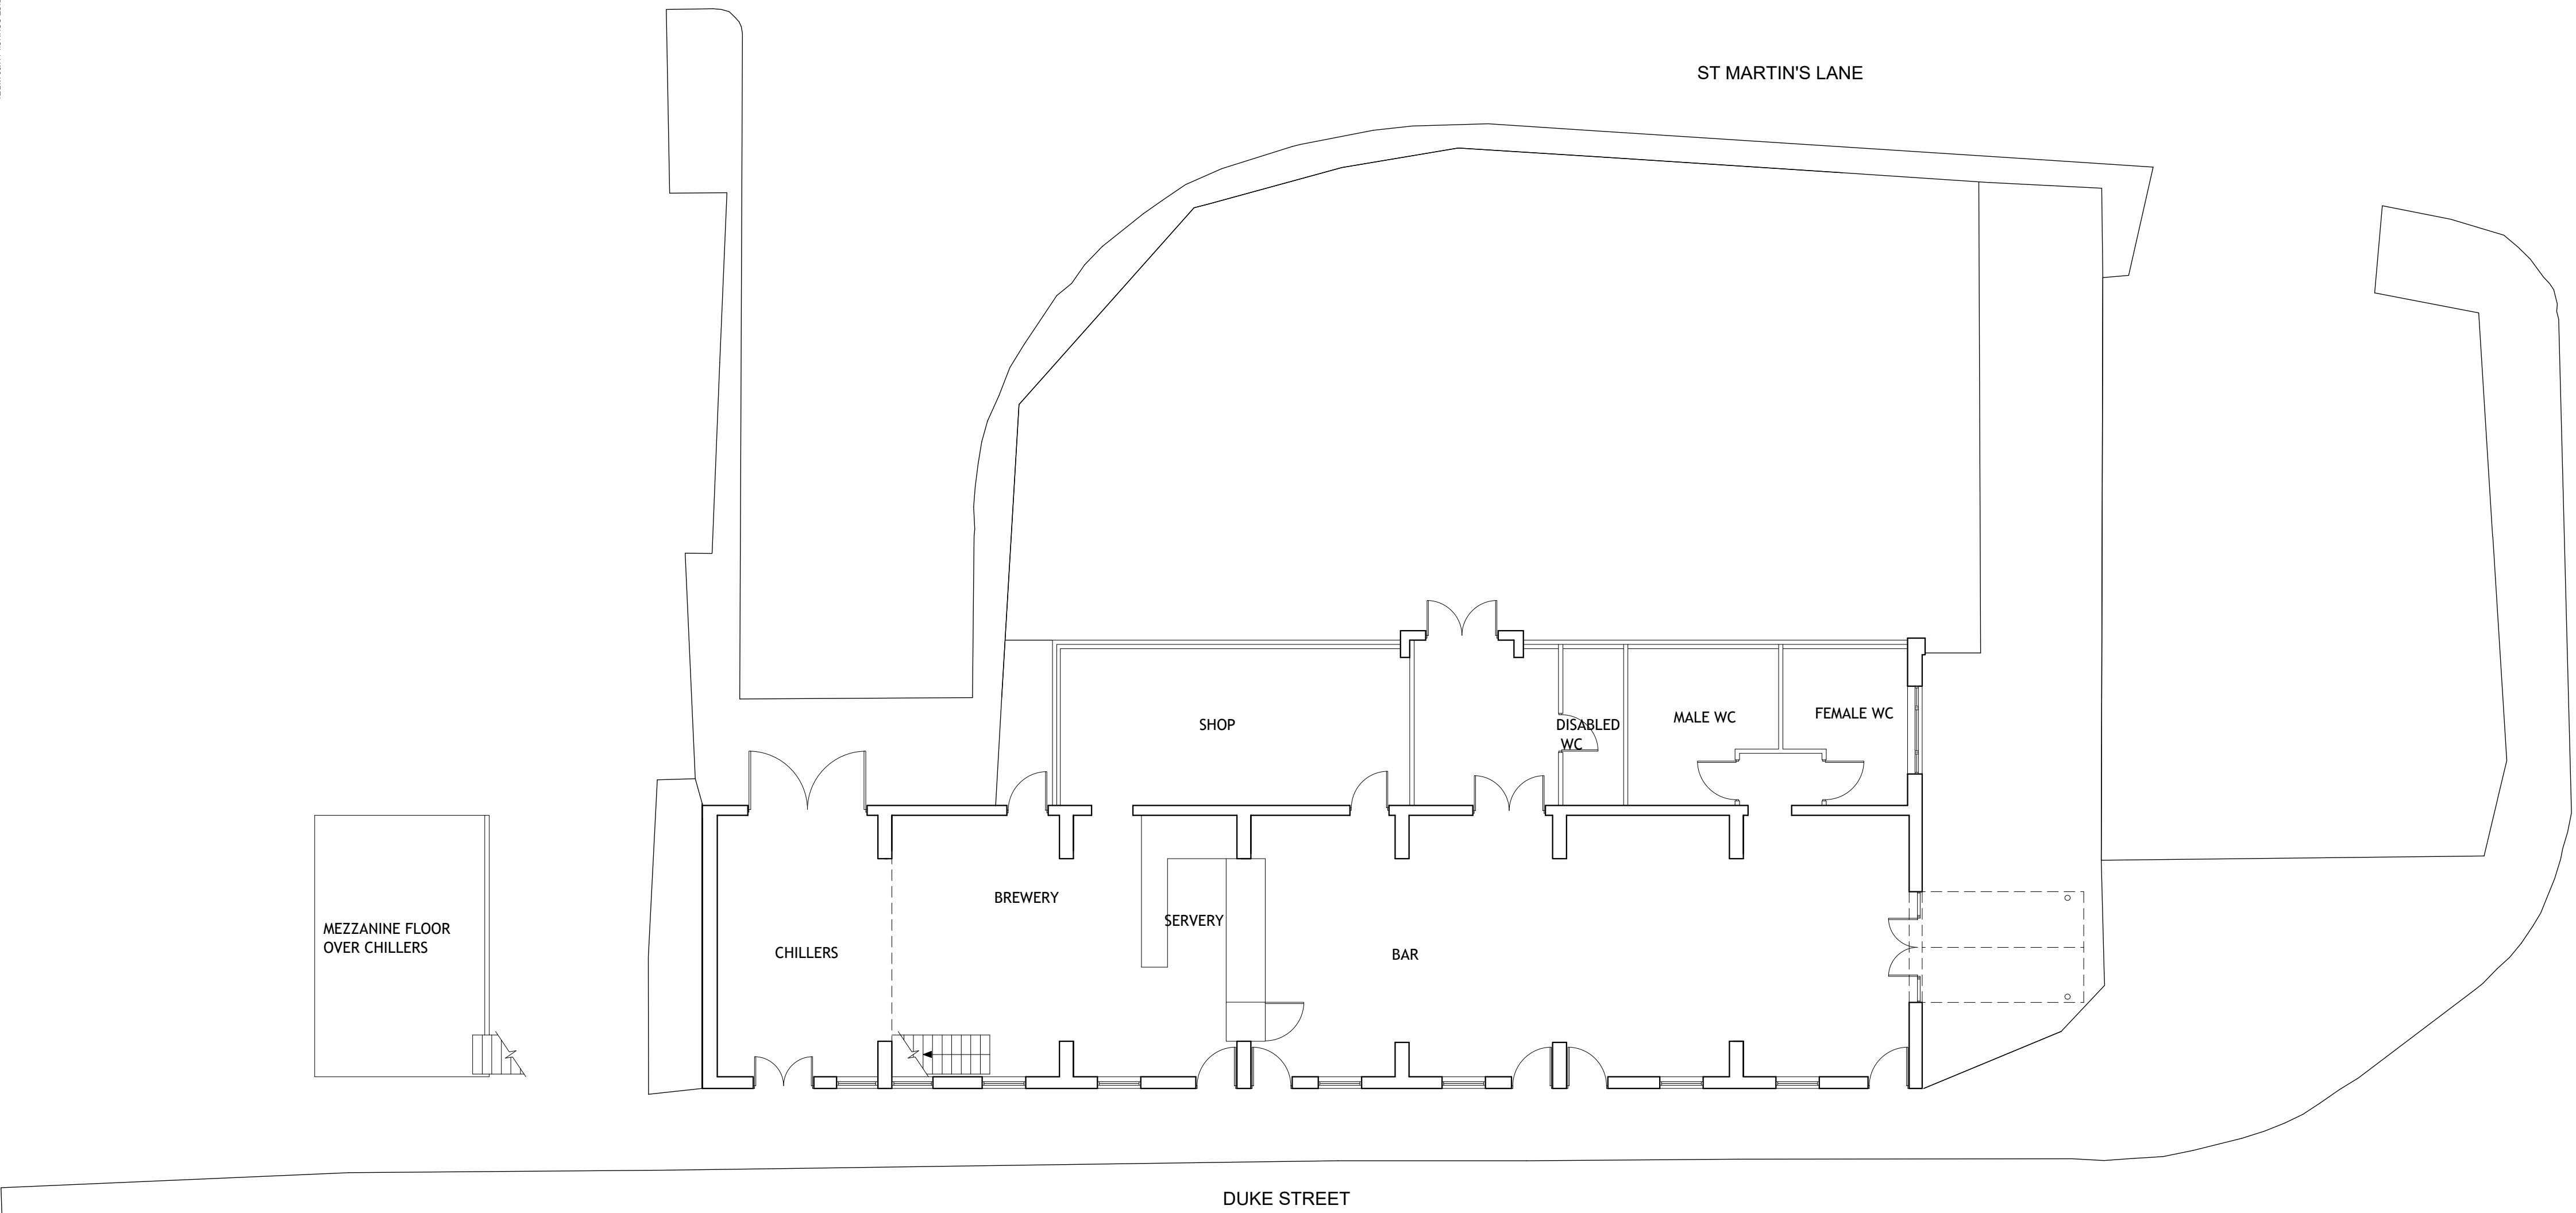


1 LAYOUTS
P03 Scale: 1:100

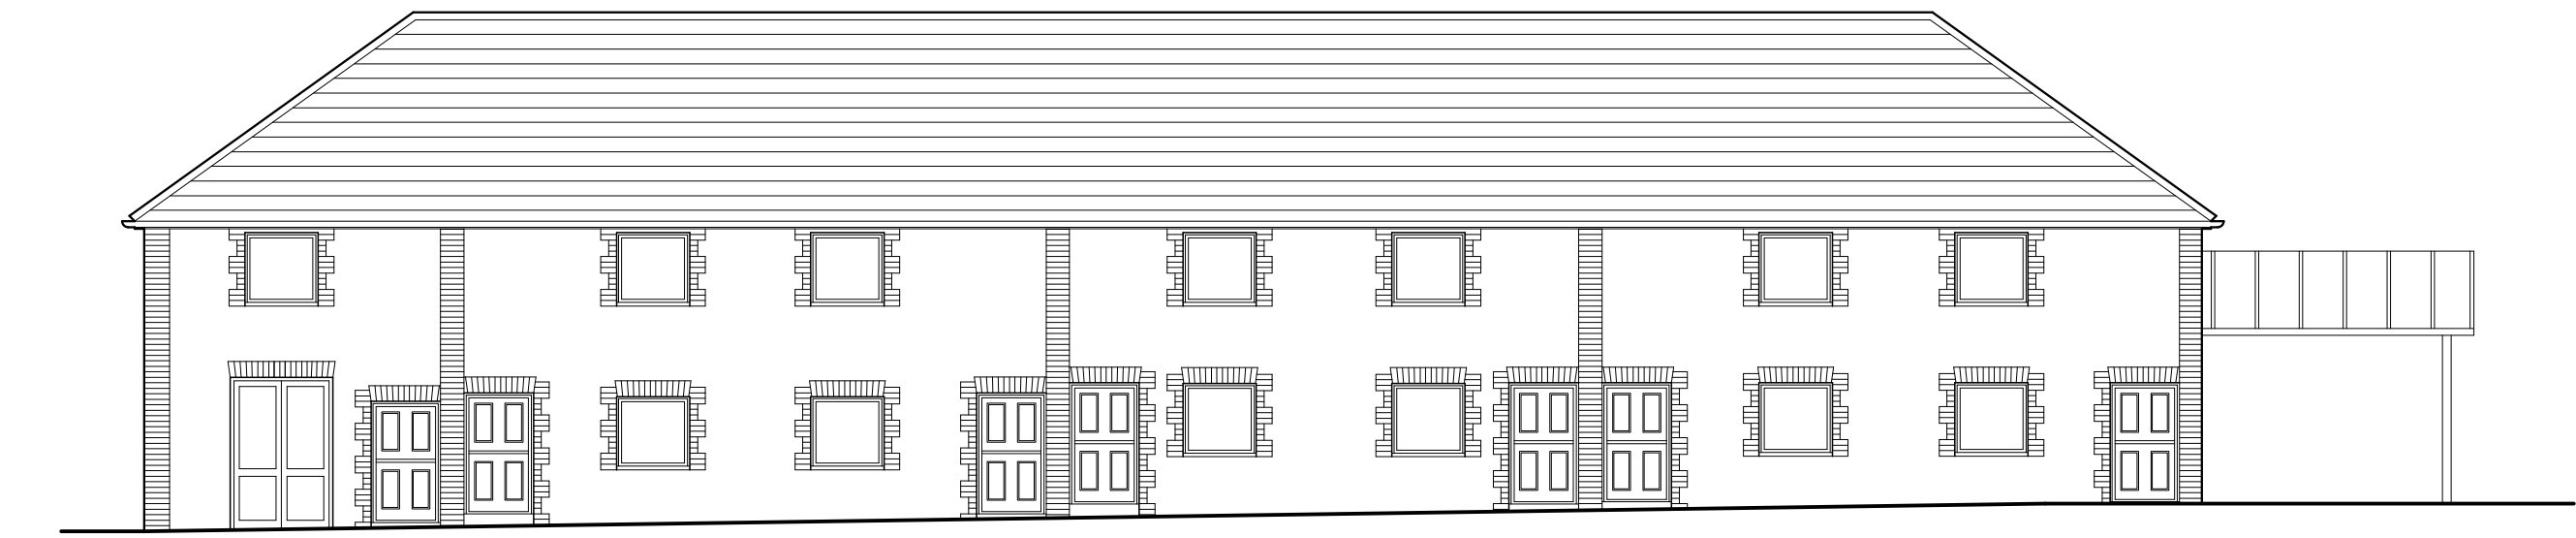


2 EAST ELEVATION
P03 Scale: 1:100




4 NORTH ELEVATION
P03 Scale: 1:100

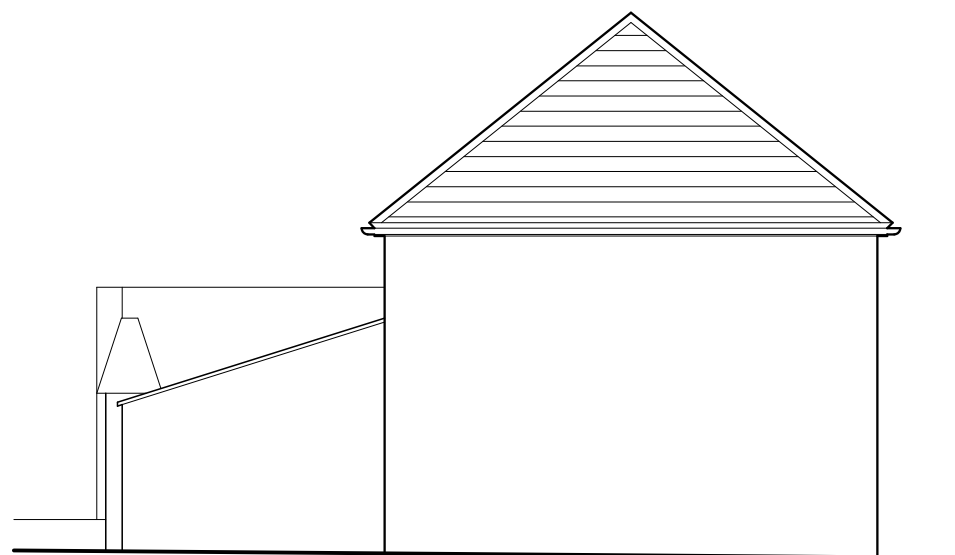

5 SOUTH ELEVATION
P03 Scale: 1:100

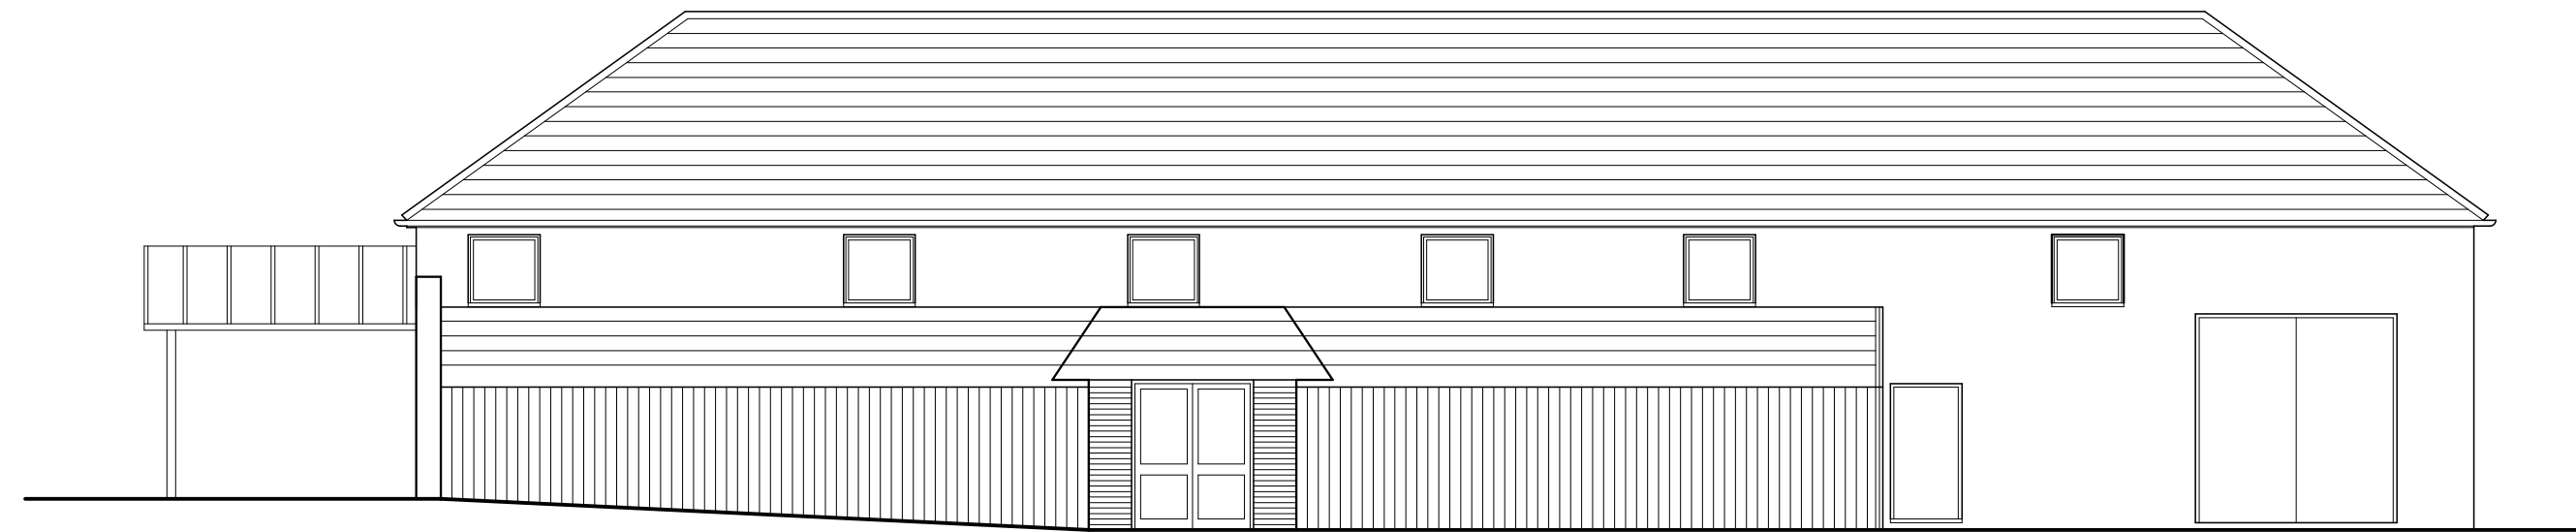

3 WEST ELEVATION
P03 Scale: 1:100

 

Rev	Date	Description	By
-----	------	-------------	----

M H D Architects

Downholm Studio Lewes Road Ringmer East Sussex BN8 5QB
Tel: 01273 814851 Fax: 01273 814884 Email: mhdarchitects@aol.com

Client
Castle Property Developments

Project
**2-13 Duke Street
Littlehampton**

Drawing
Existing Layout & Elevations

Scale	Status	Date	Drawn	Checked
1:100@A1	Planning	December 16	ot	th
Drawing No.				Revision

332_P_03 -