


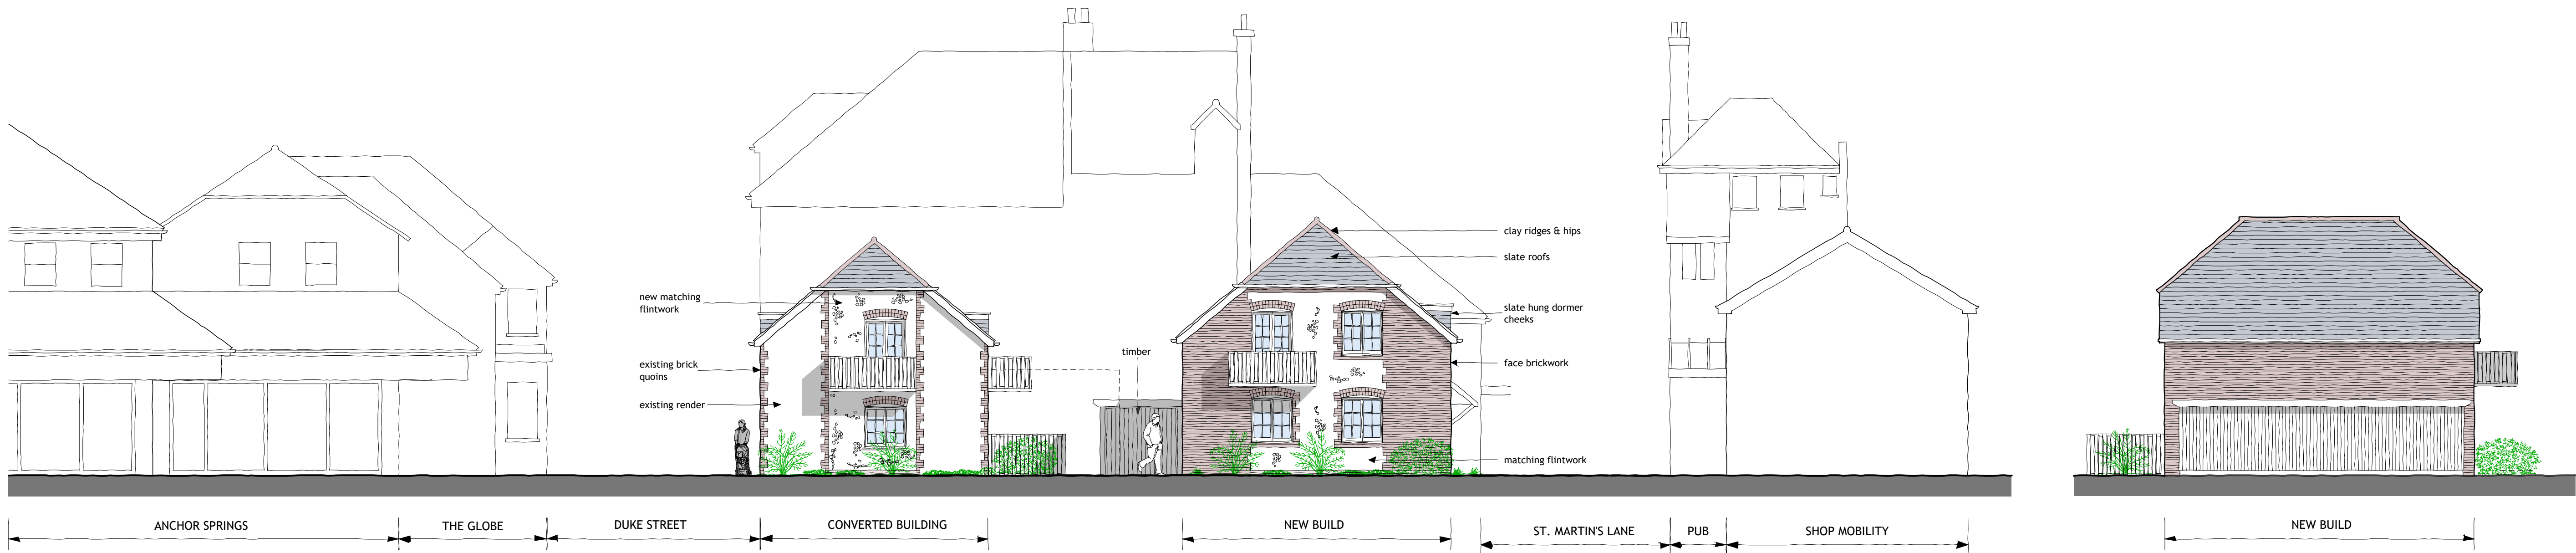


1 EAST ELEVATION
P05 Scale: 1:100



2 NORTH ELEVATION
P05 Scale: 1:100



3 PART EAST ELEVATION
P05 Scale: 1:100

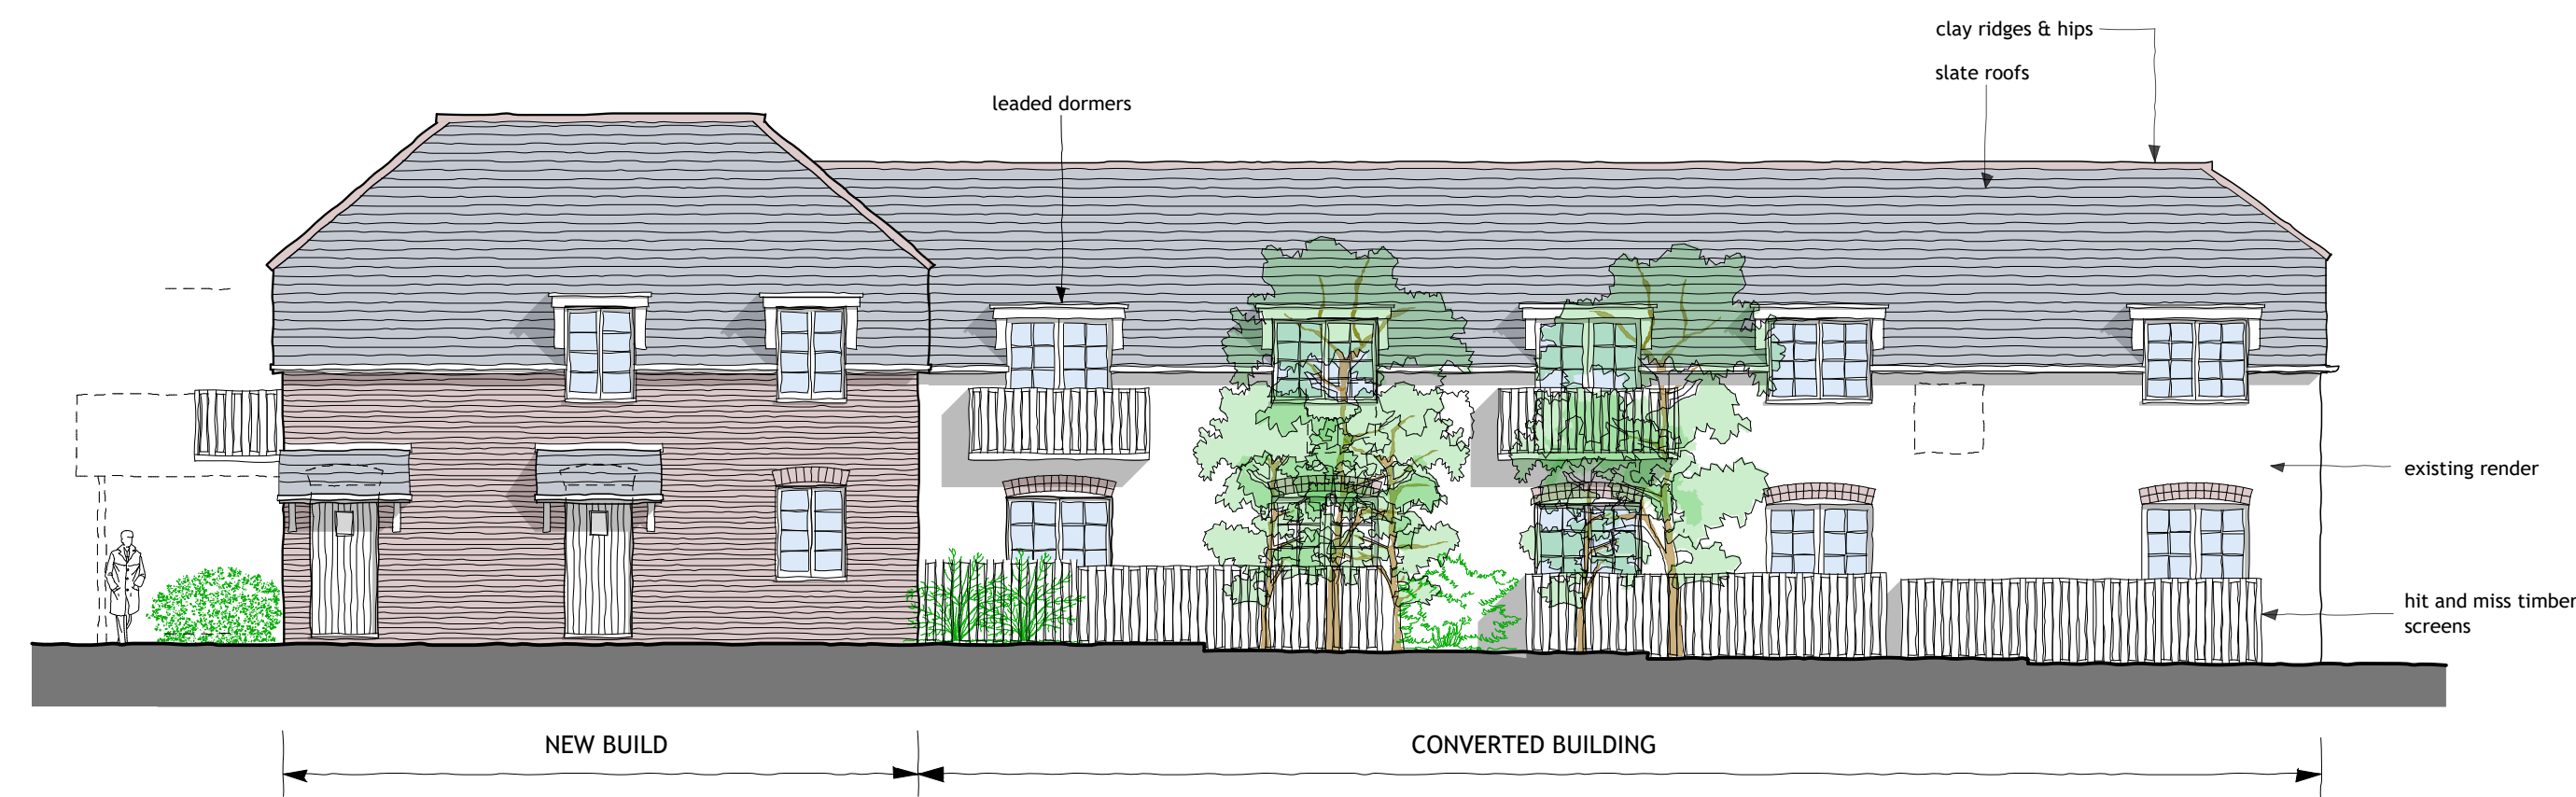

4 WEST ELEVATION
P05 Scale: 1:100



5 SOUTH ELEVATION / SECTION A - A
P05 Scale: 1:100

 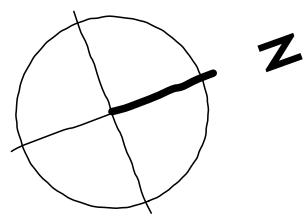

C	Nov17	Part East Elevation added.	ot
B	Sep17	Revised for planning re-submission	ot
A	Apr17	Second windows to north-east corner bedrooms removed	ot
Rev	Date	Description	By

M H D Architects

Downholm Studio Lewes Road Ringmer East Sussex BN8 5QB
Tel: 01273 814851 Fax: 01273 814884 Email: mhdarchitects@aol.com

Client

Castle Property Developments

Project

2-13 Duke Street
Littlehampton

Drawing

Proposed Elevations

Scale	Status	Date	Drawn	Checked
1:100@A1	Planning	July 17	ot	th
Drawing No.				Revision

332_P_05 C