


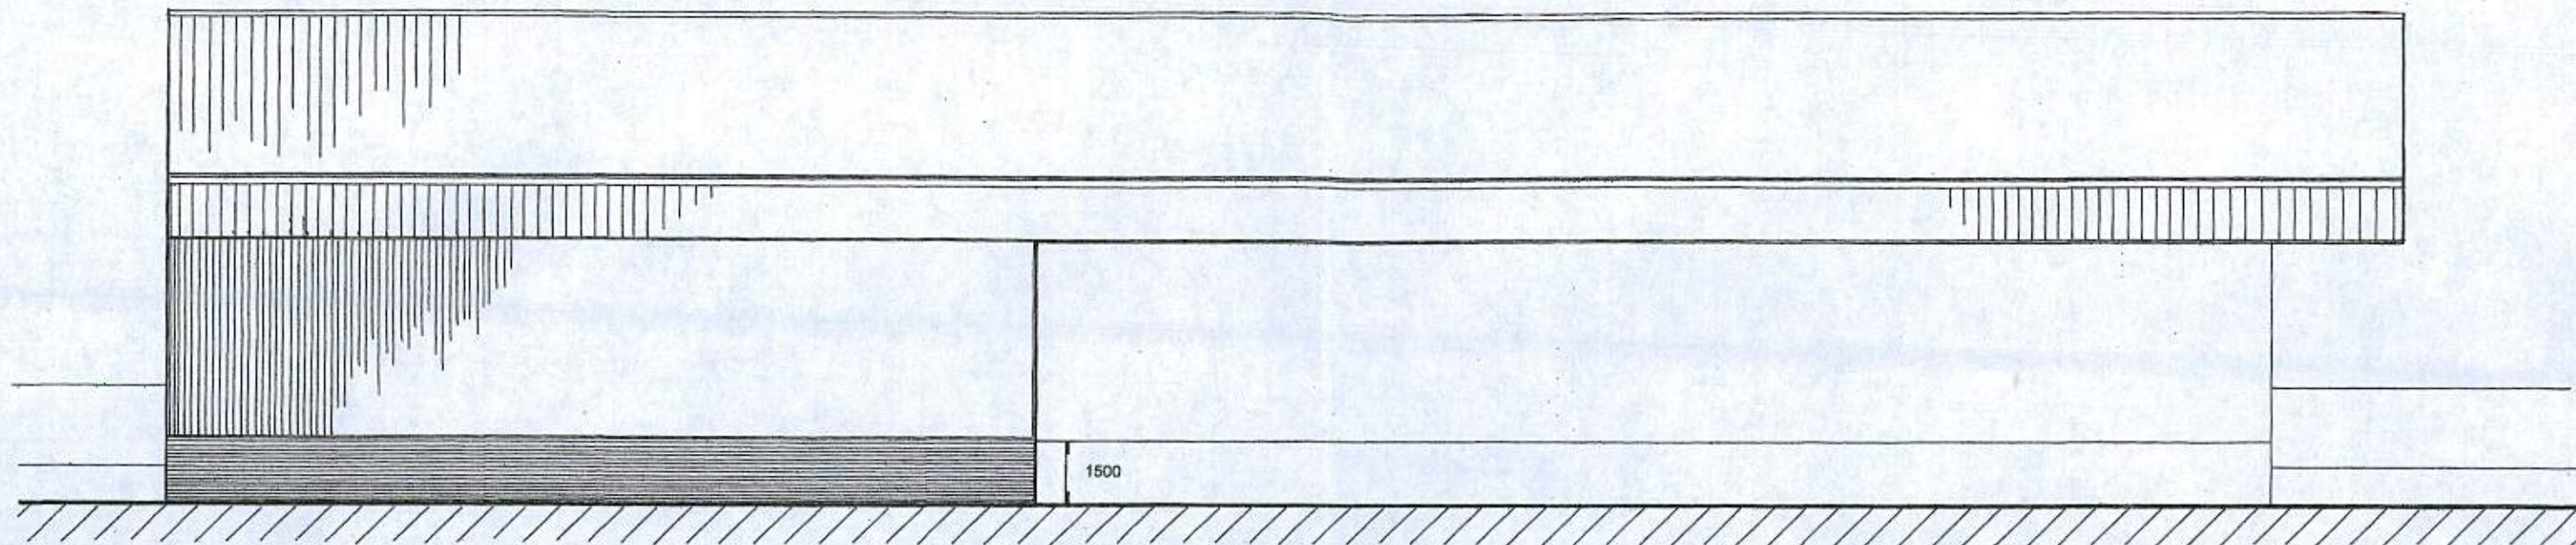

SOUTH ELEVATION

EXTERNAL MATERIALS.


Roof and walls to be clad in Metal Trapezoidal Panels, fixed vertically and with high pre-finished high build polymer coating to colour choice.

Base of walls to be brick plinth.

Roller shutter and pass doors to be in matching material.

External yard areas to be concrete hardstanding with parking and delivery bays delineated in thermoplastic paint.

Perimeter fencing to be Galvanised metal palisade type 1800mm high.

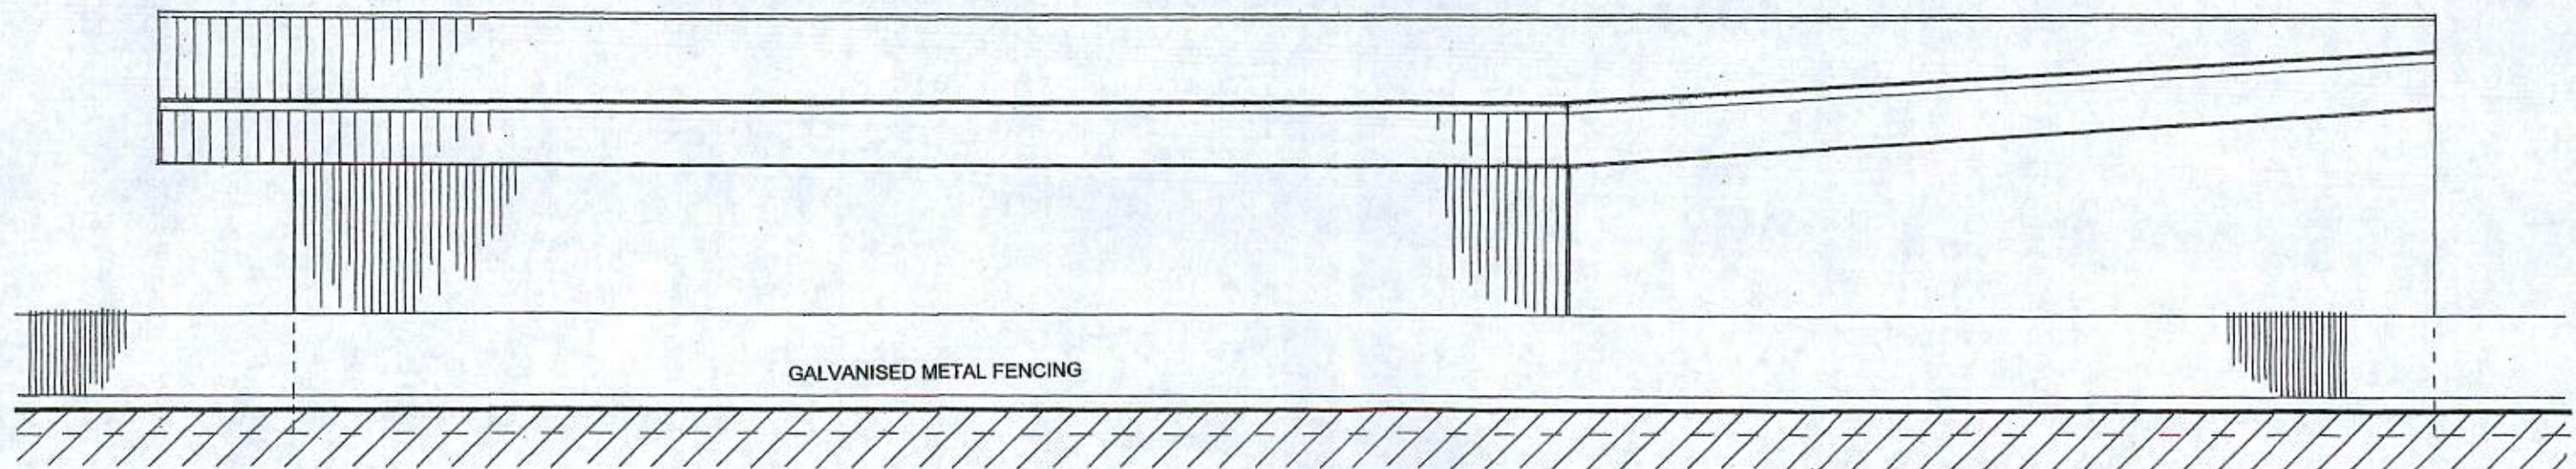

NORTH ELEVATION

0 1 2 3 4 5 6 7 8 9 10 metres @ 1:100

ATELIER CONSULTANTS
phone 07977 070 031

OLD RECTORY COTTAGE, 55C KINGSTON LANE BN42 4SP
e.mail peter@atelierconsultants.co.uk

PROJECT: LAND TO SOUTH OF UNIT 1, ARUNSIDE INDUSTRIAL ESTATE, LITTLEHAMPTON BN17 7QU
CLIENT:
Drawing Title: PROPOSED UNIT ELEVATIONS - SHEET 2
Scale: 1:100 @ A2 **Date:** July 2017
Drawing Number: 113 / P / 007 - Rev.